



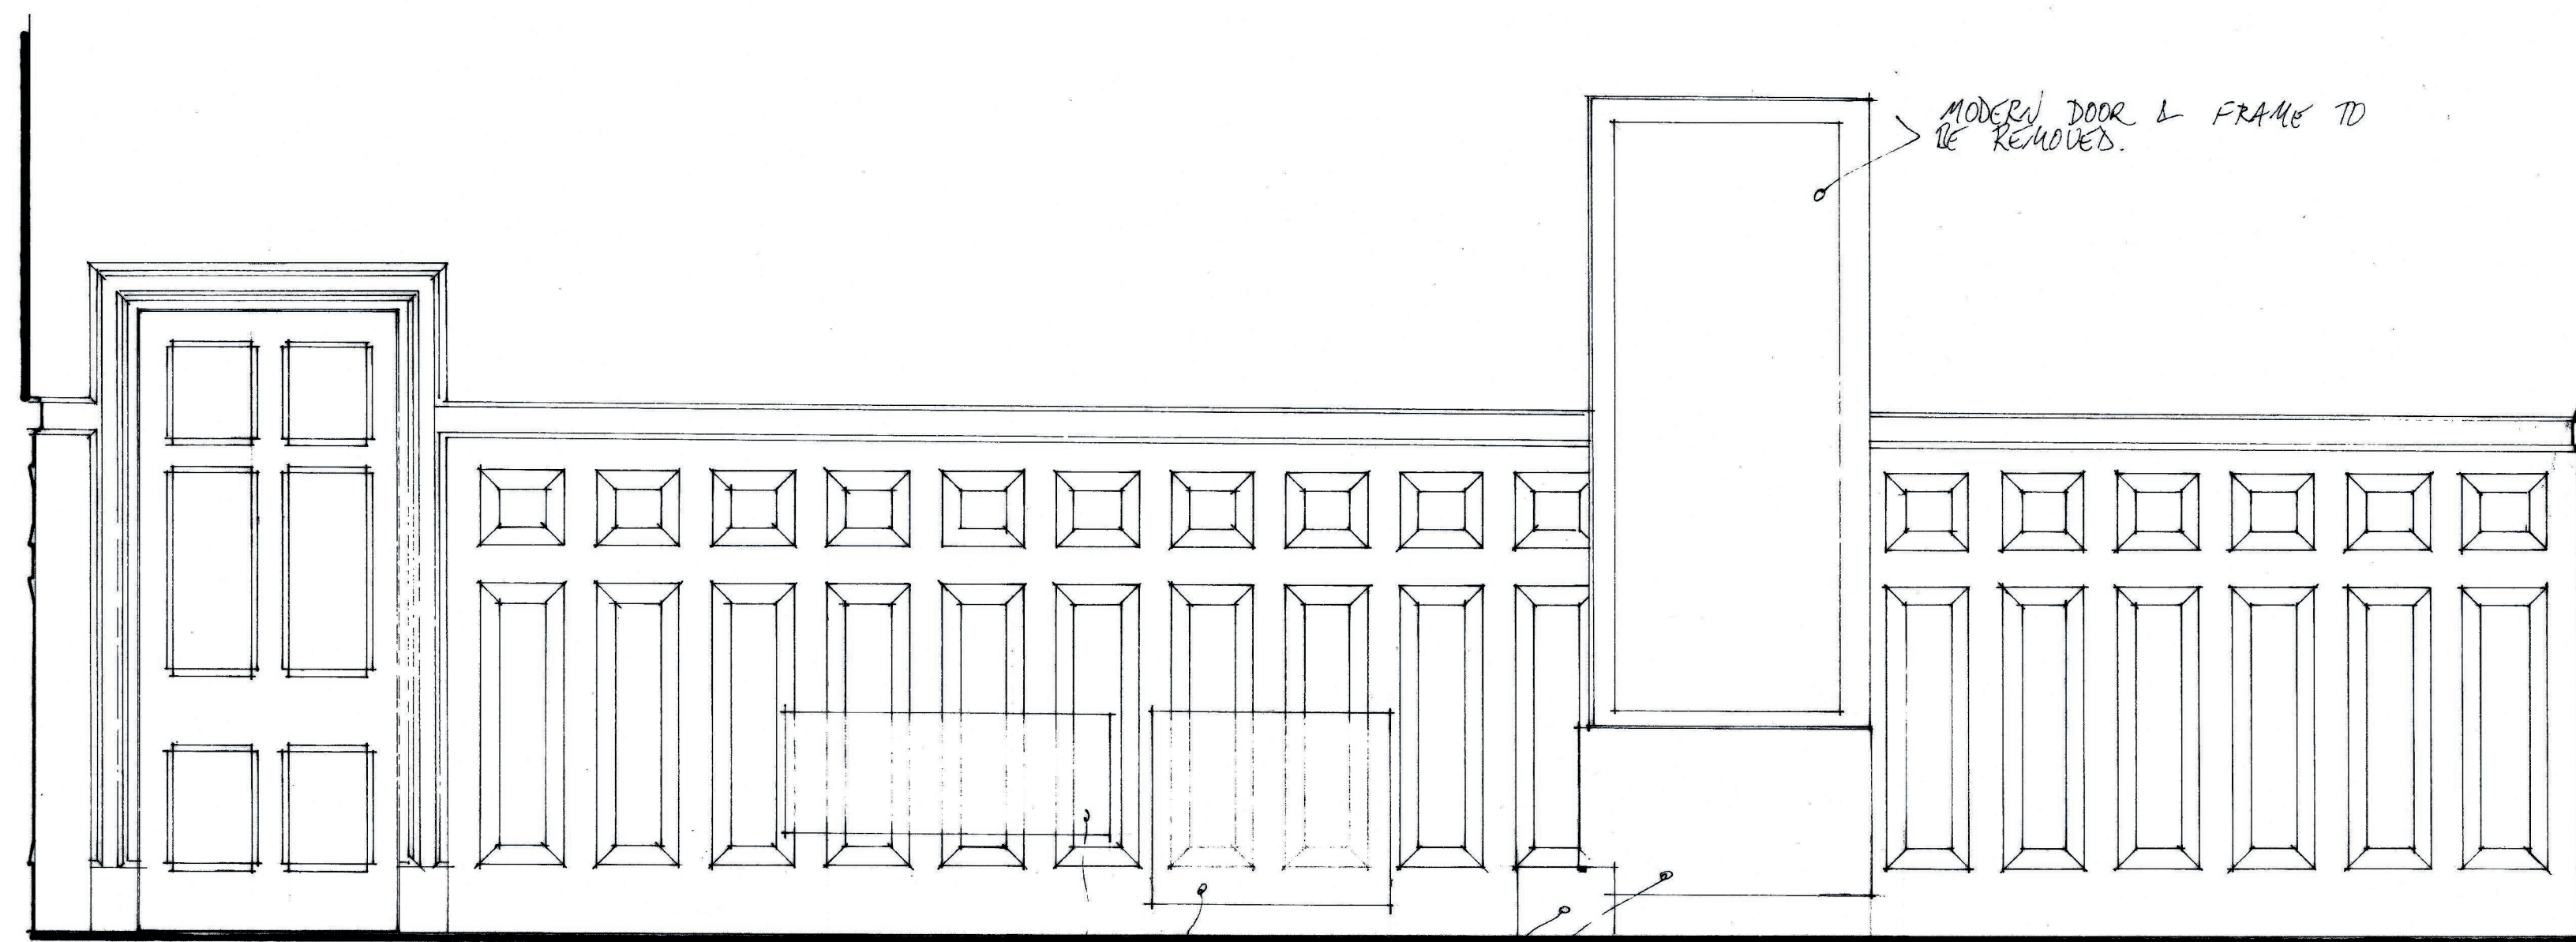


North elevation

PILLOW SHEETS TO BE REMOVED.

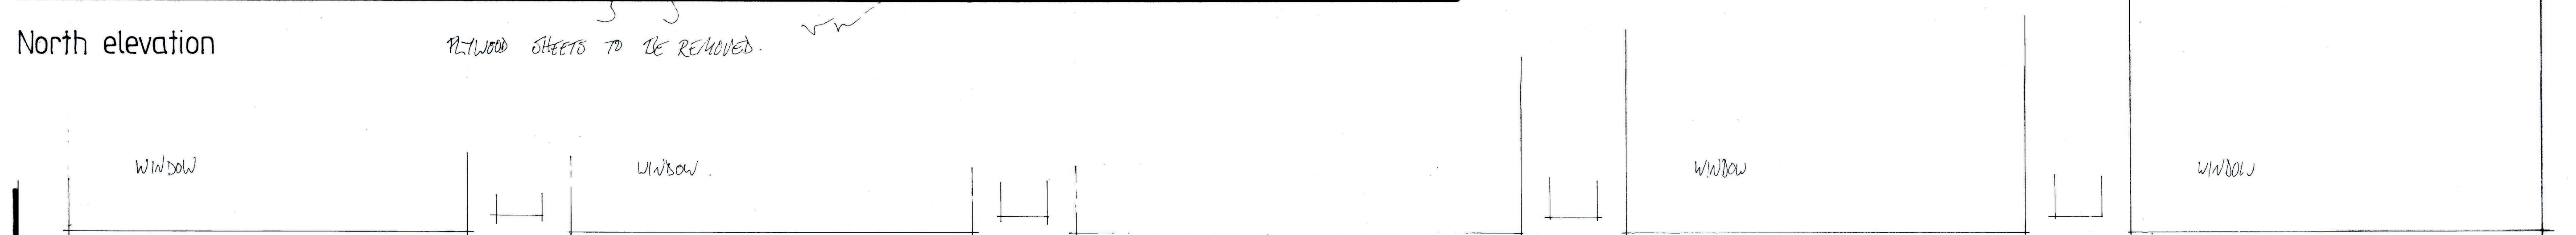

West elevation

RAISED FLOOR, STEPS & BOX TO BE REMOVED.

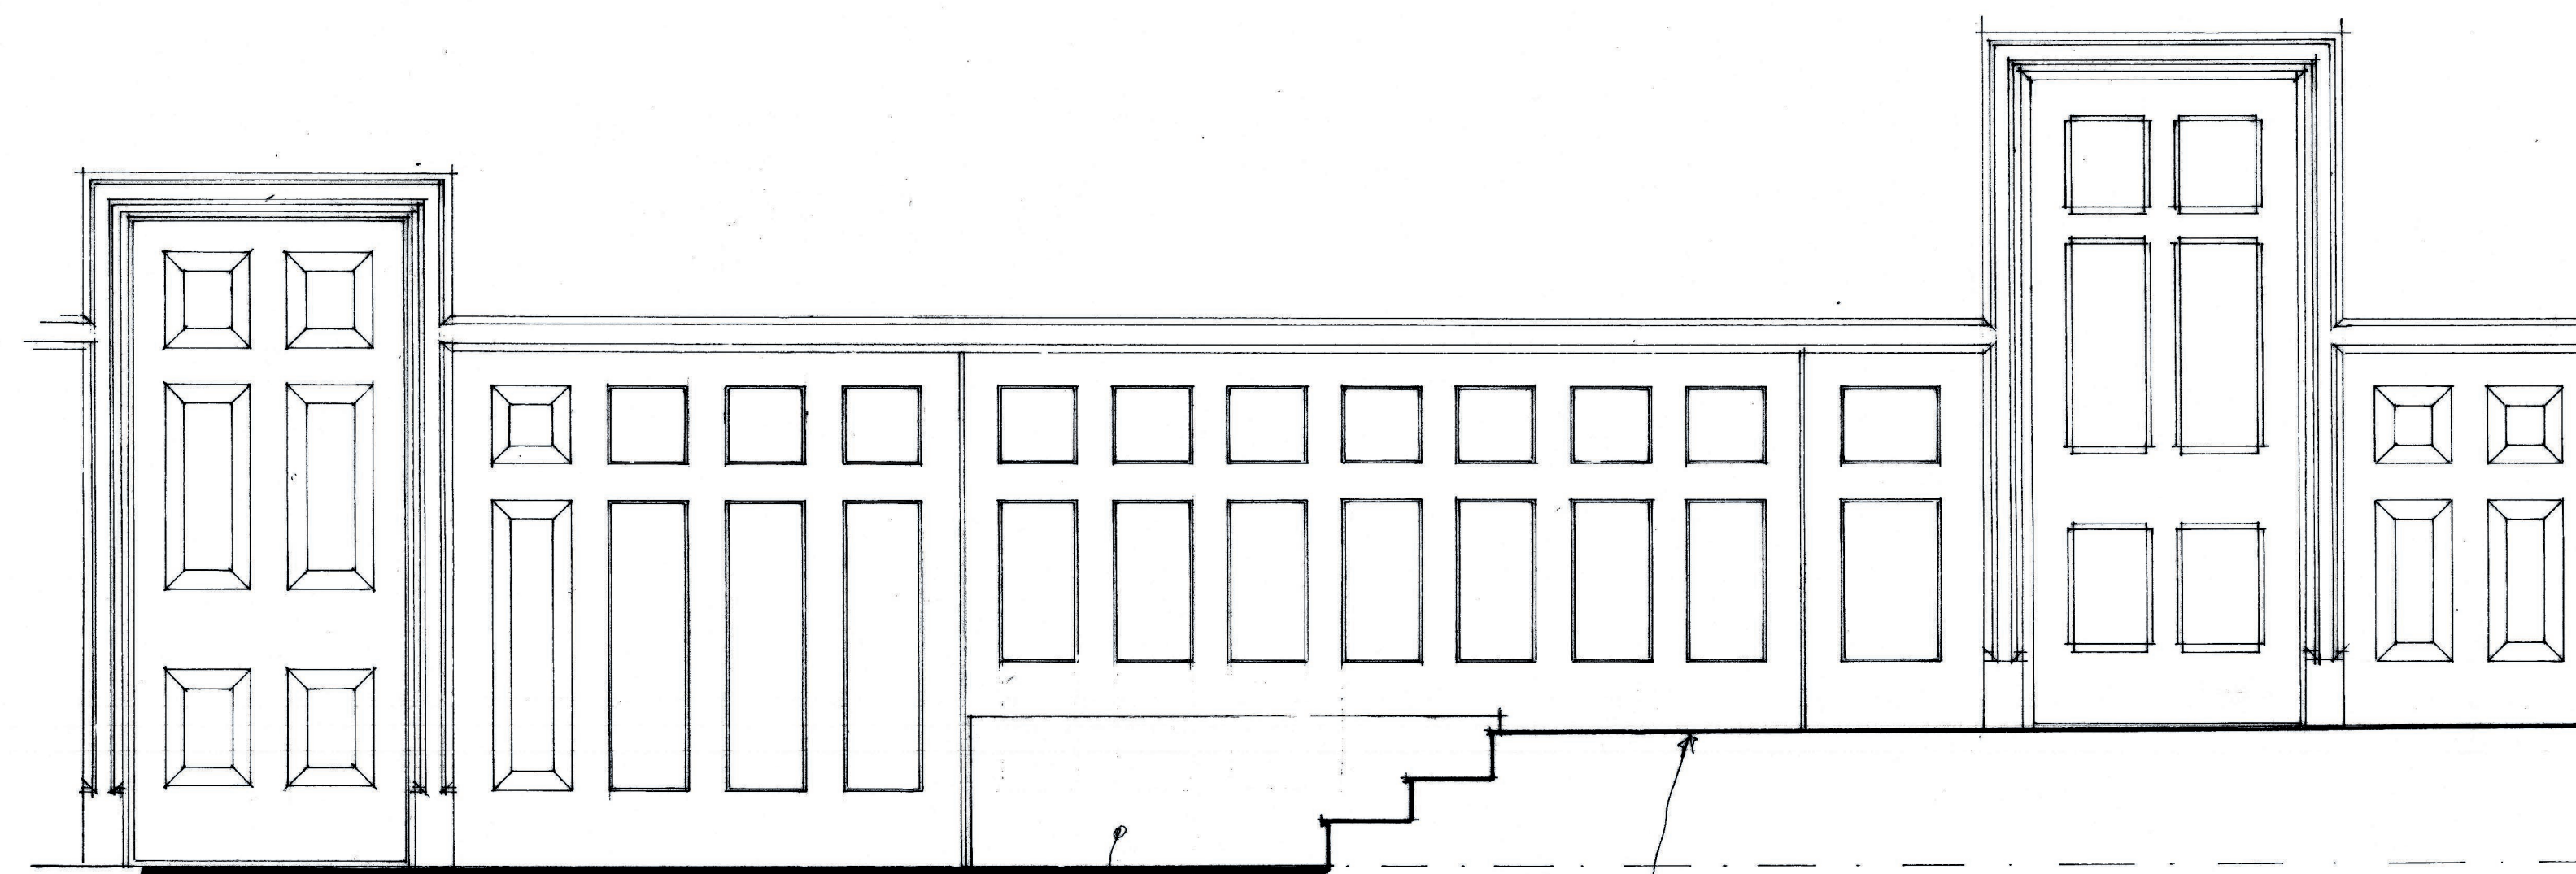

East elevation

26 King Street, Gravesend

Court room: North, West & East elevations as existing

Scale: 1:20 at A1

Drwg: KSG/0424/03

Drwg. by: T. Ellis April 2024 Tel: 01233 770498

Scale bar:

