


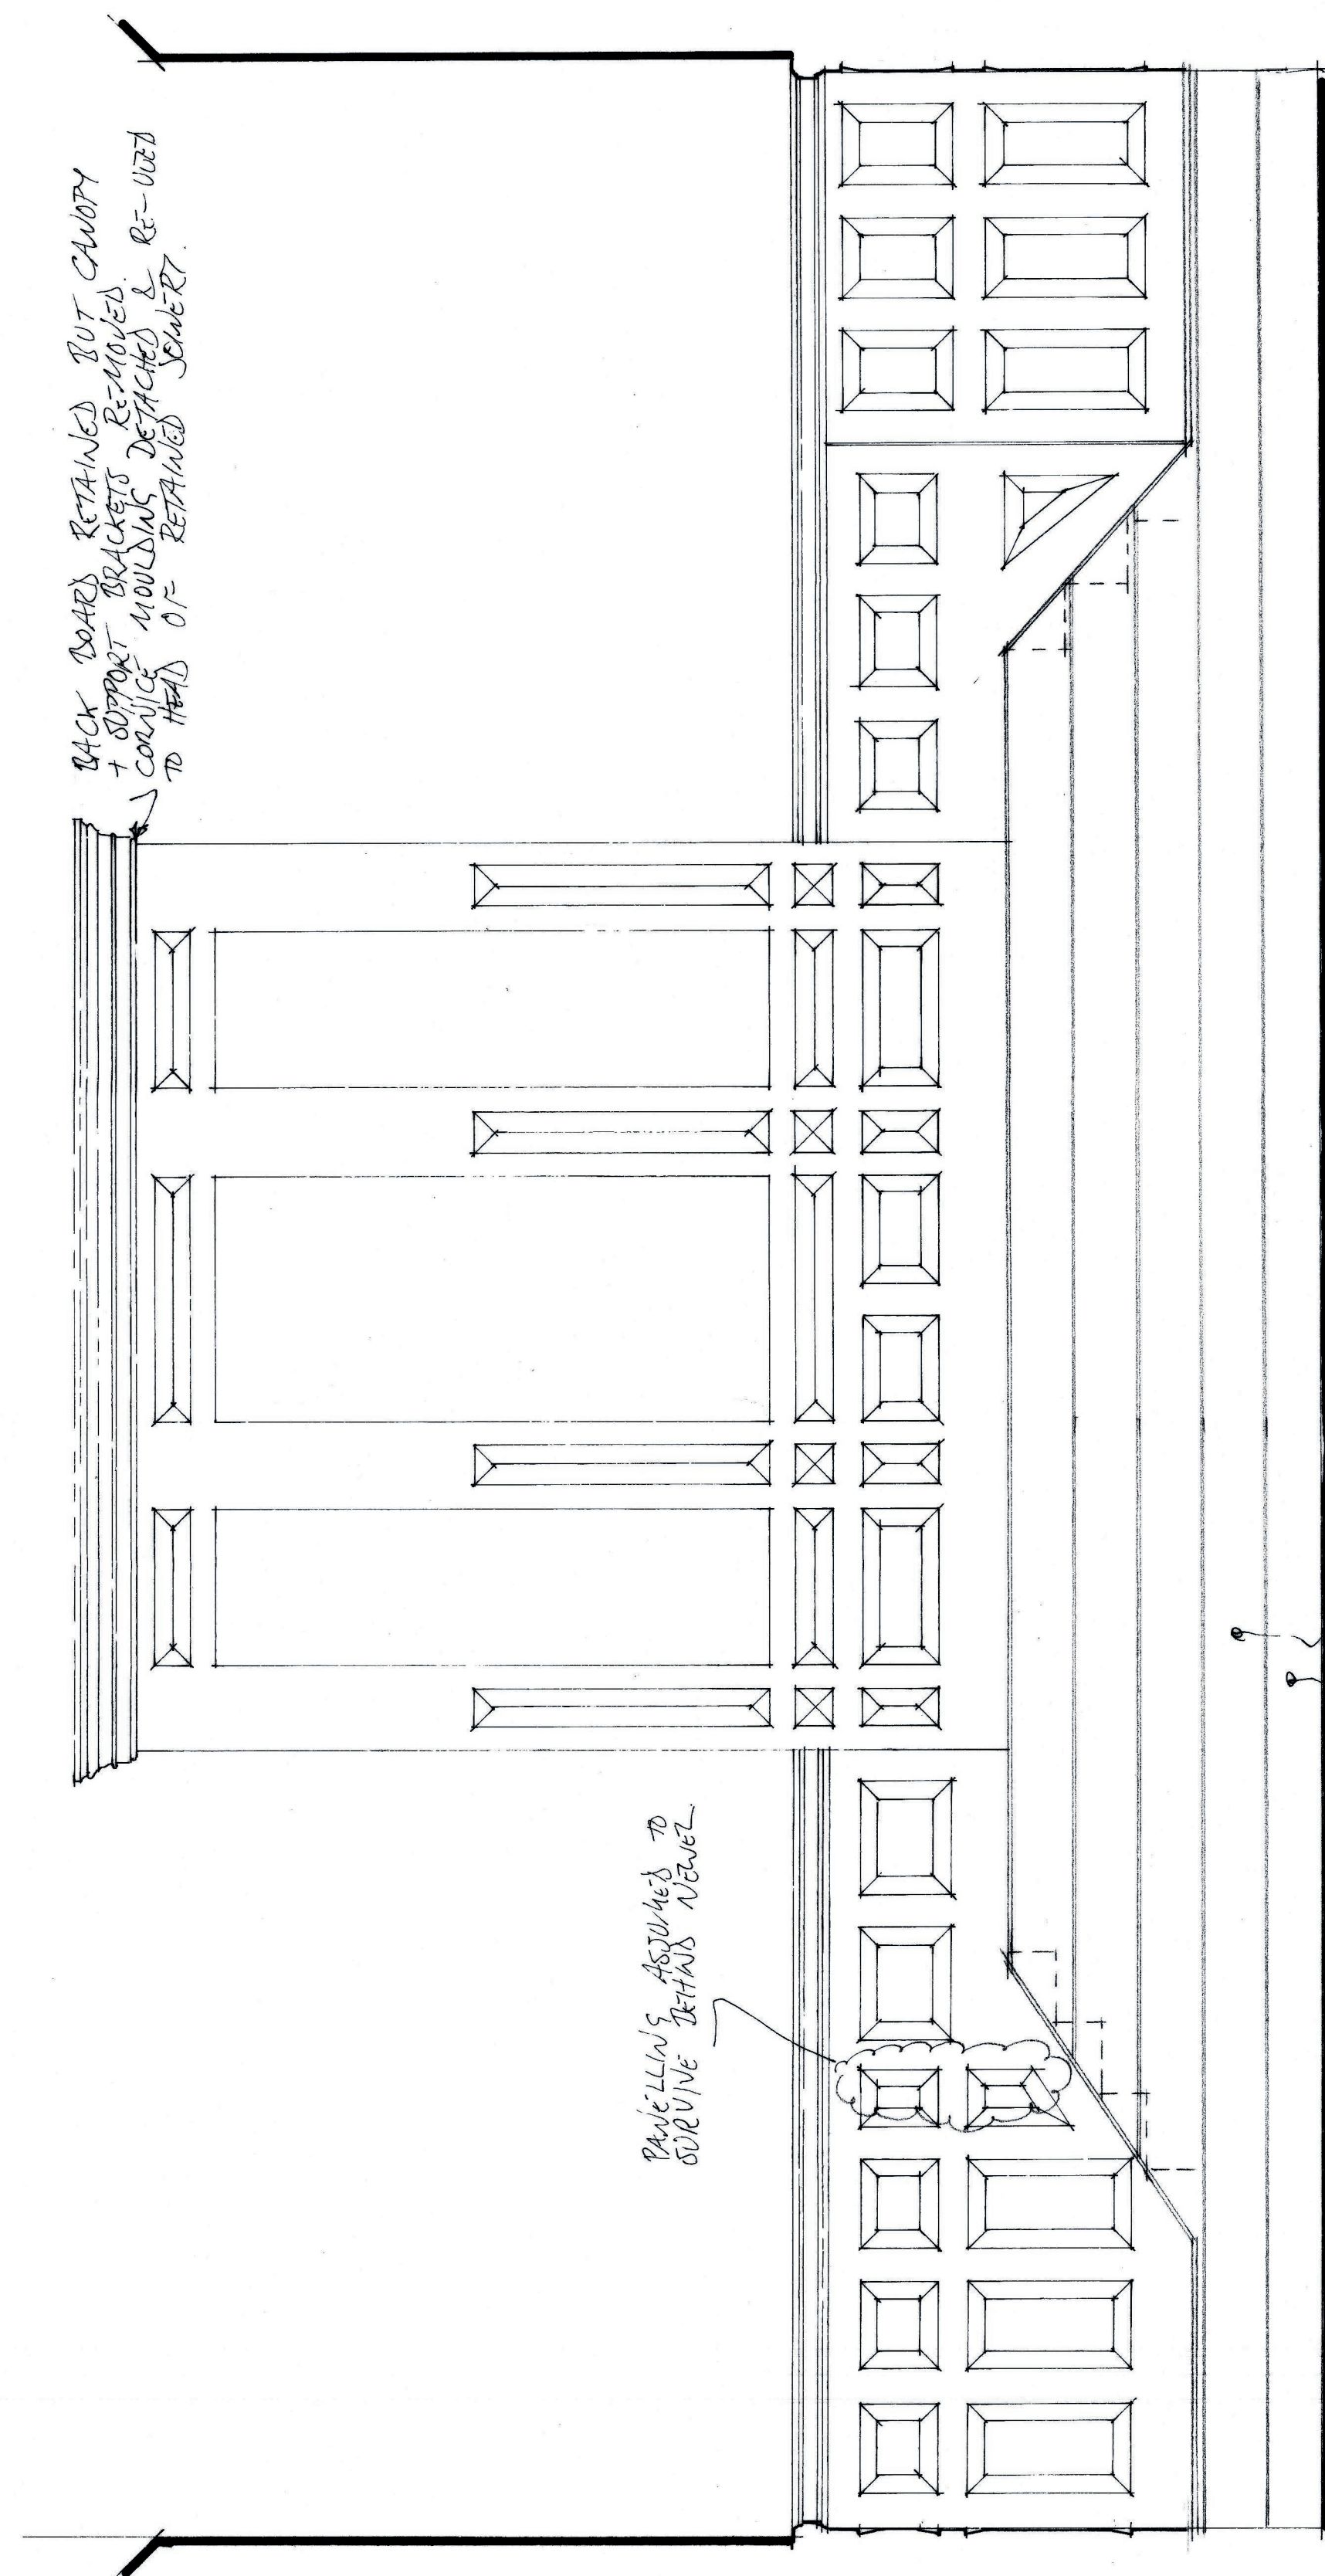

South elevation

HORIZONTAL BEAM + BUTT JOINTS TO BE REMOVED TO MATCH ANTICIPATED GAP BETWEEN REMOVED FLOORS & LOWER FLOOR LEVEL. + 19MM CHIPPINGS

Plan

26 King Street, Gravesend

Court room part plan & South elevation as proposed

Scale: 1:20 at A1

Drwg.: KSG/0424/04

Drwg. by: T. Ellis June 2024 Tel.: 01233 770498

Scan

Scale bar:

