



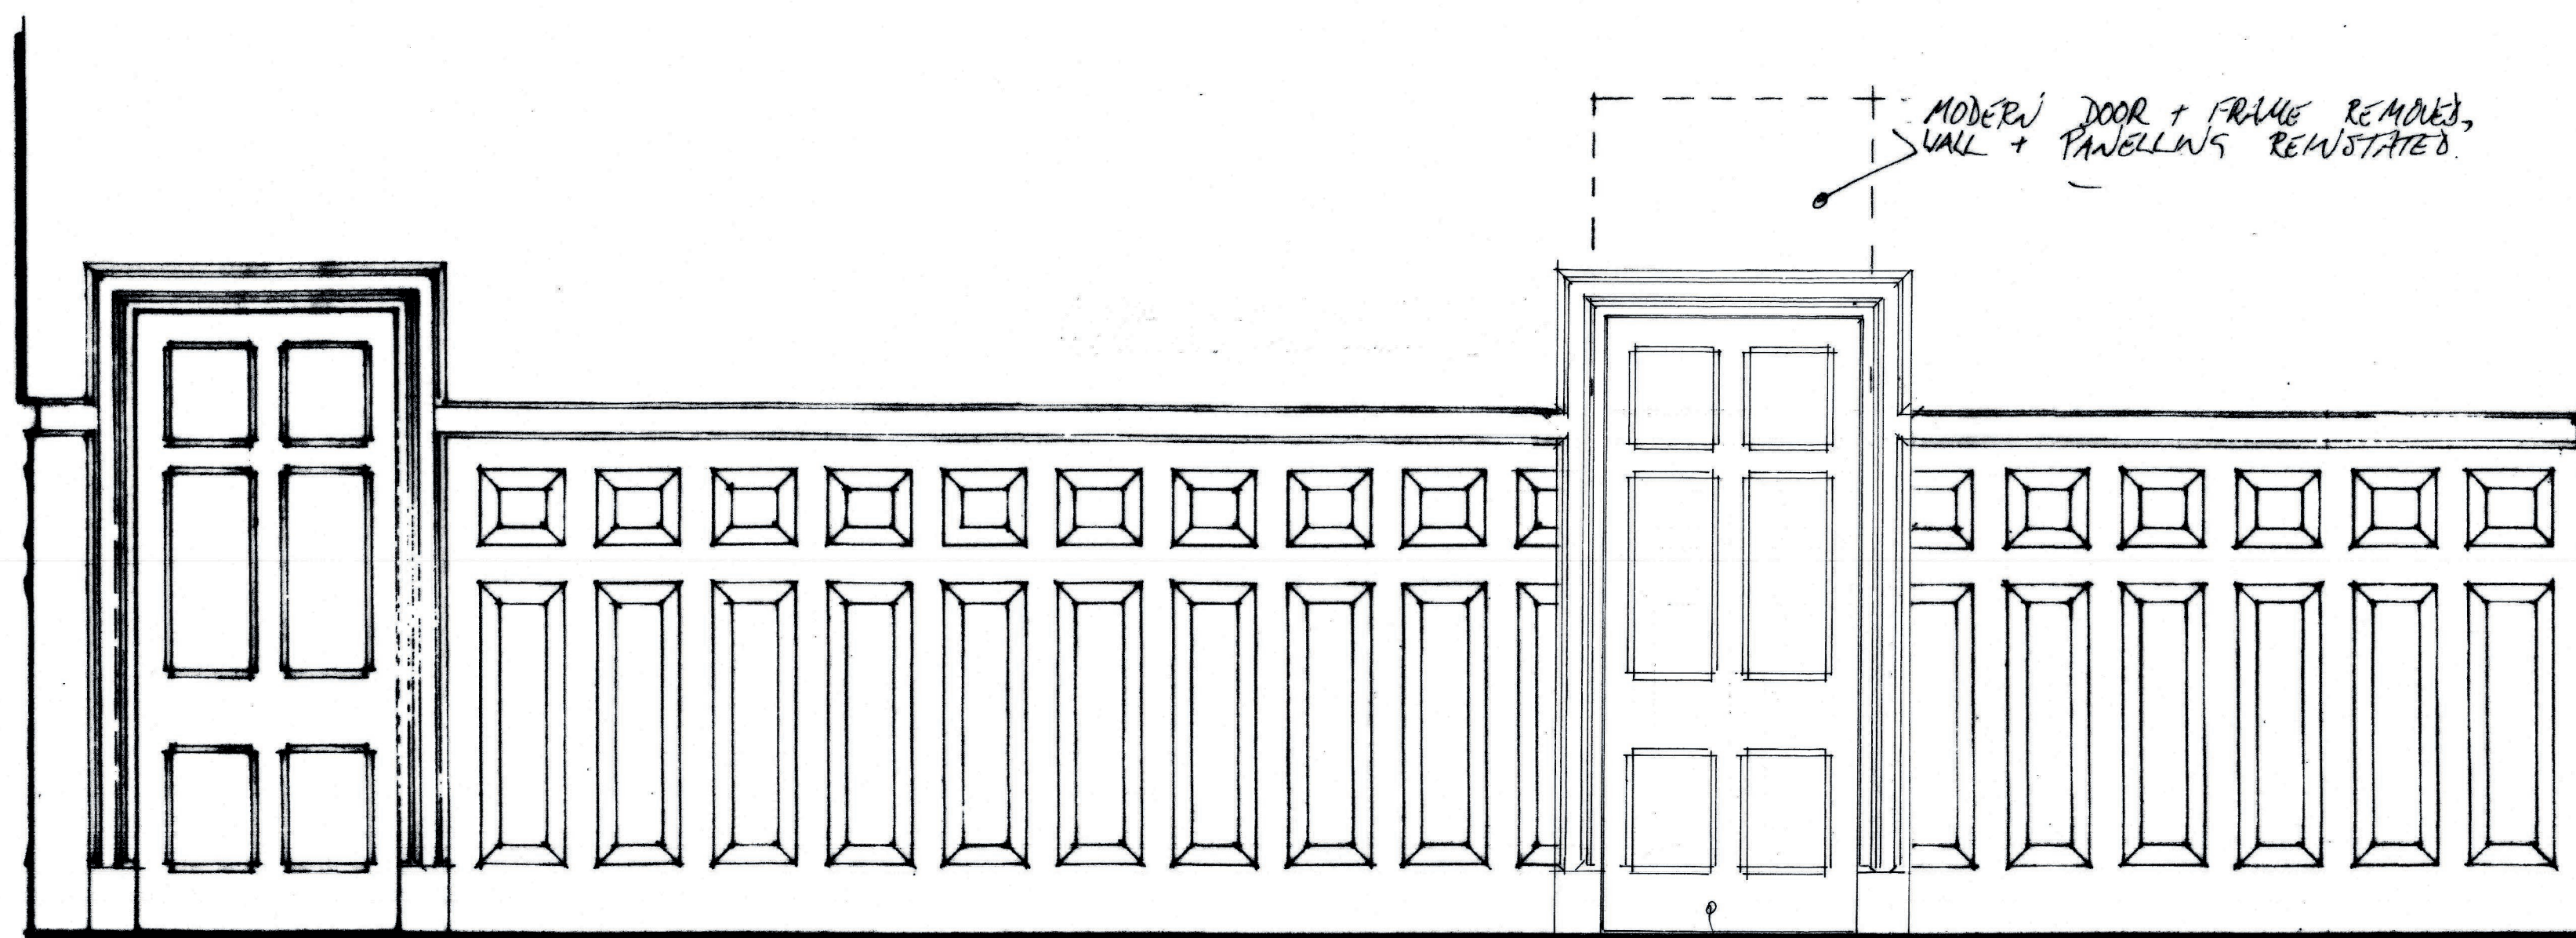




North elevation

NEW SIX PANEL DOOR + FRAME TO MATCH ORIG WALLS. OPENING EXTENDED TO 9FL.

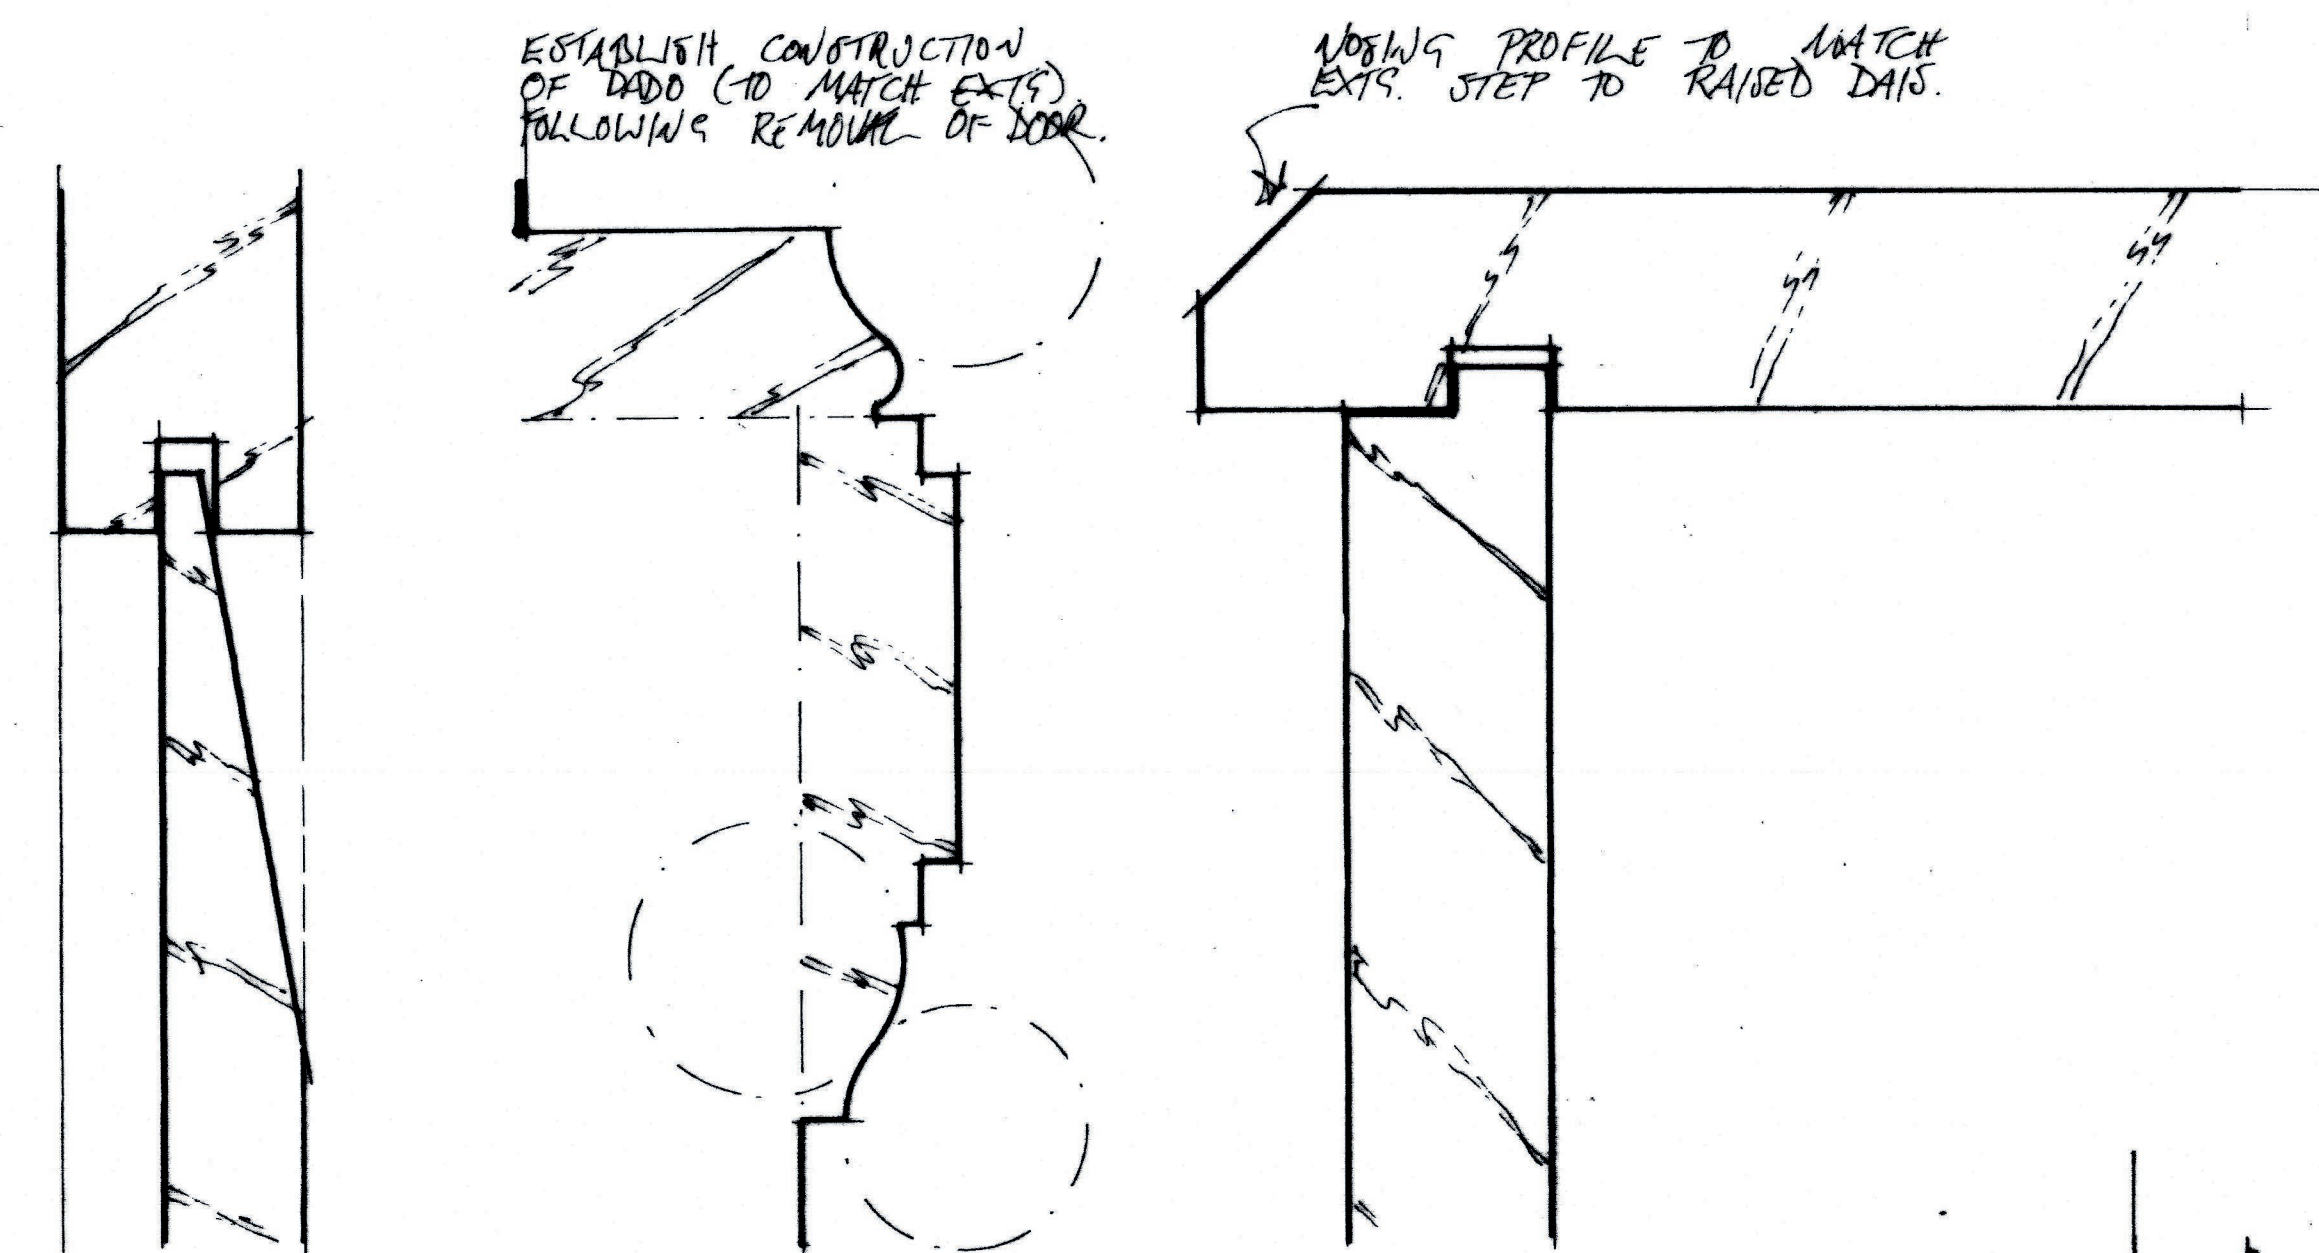


Section A-A

Section B-B

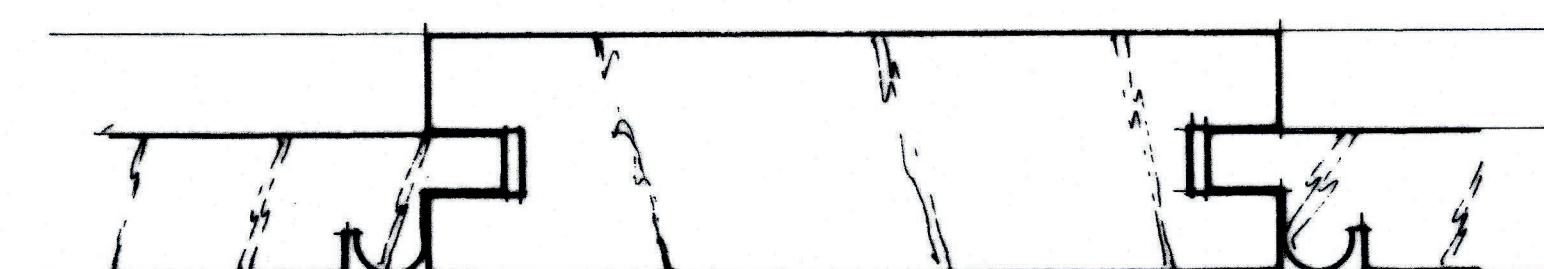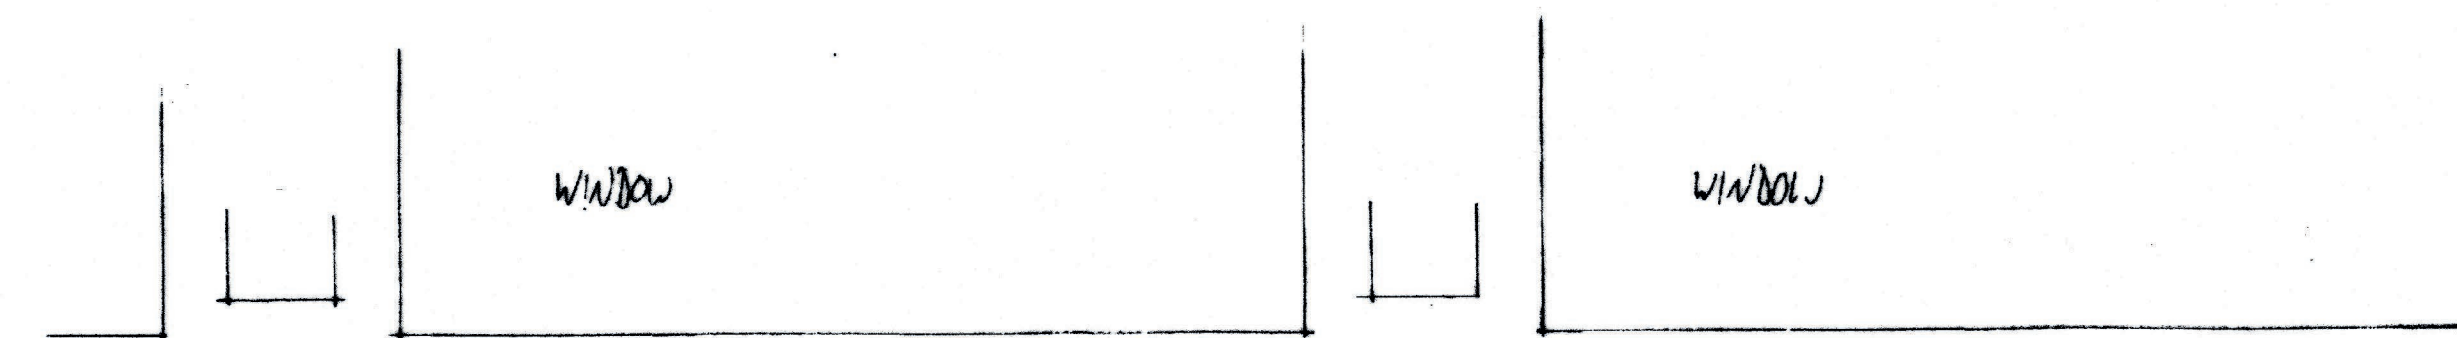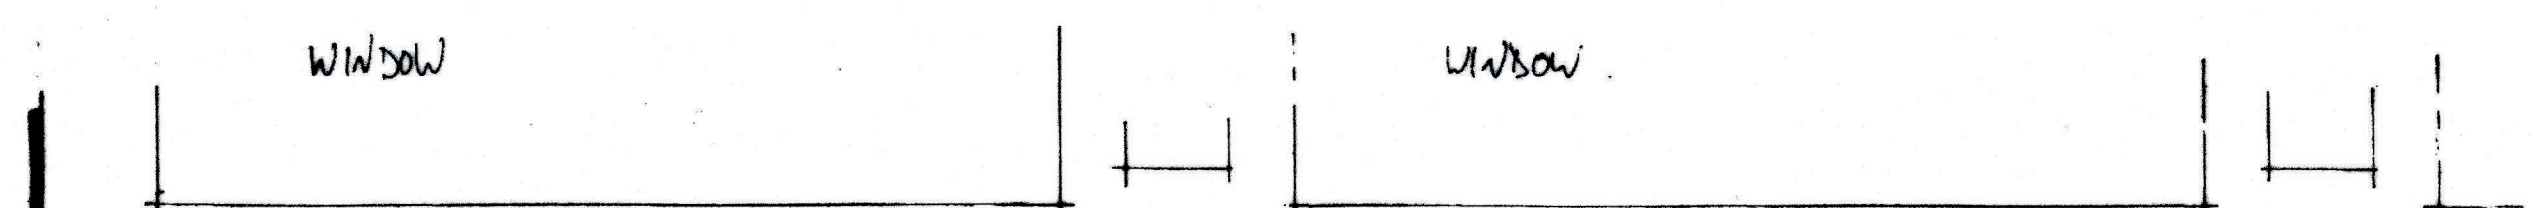


Section C-C

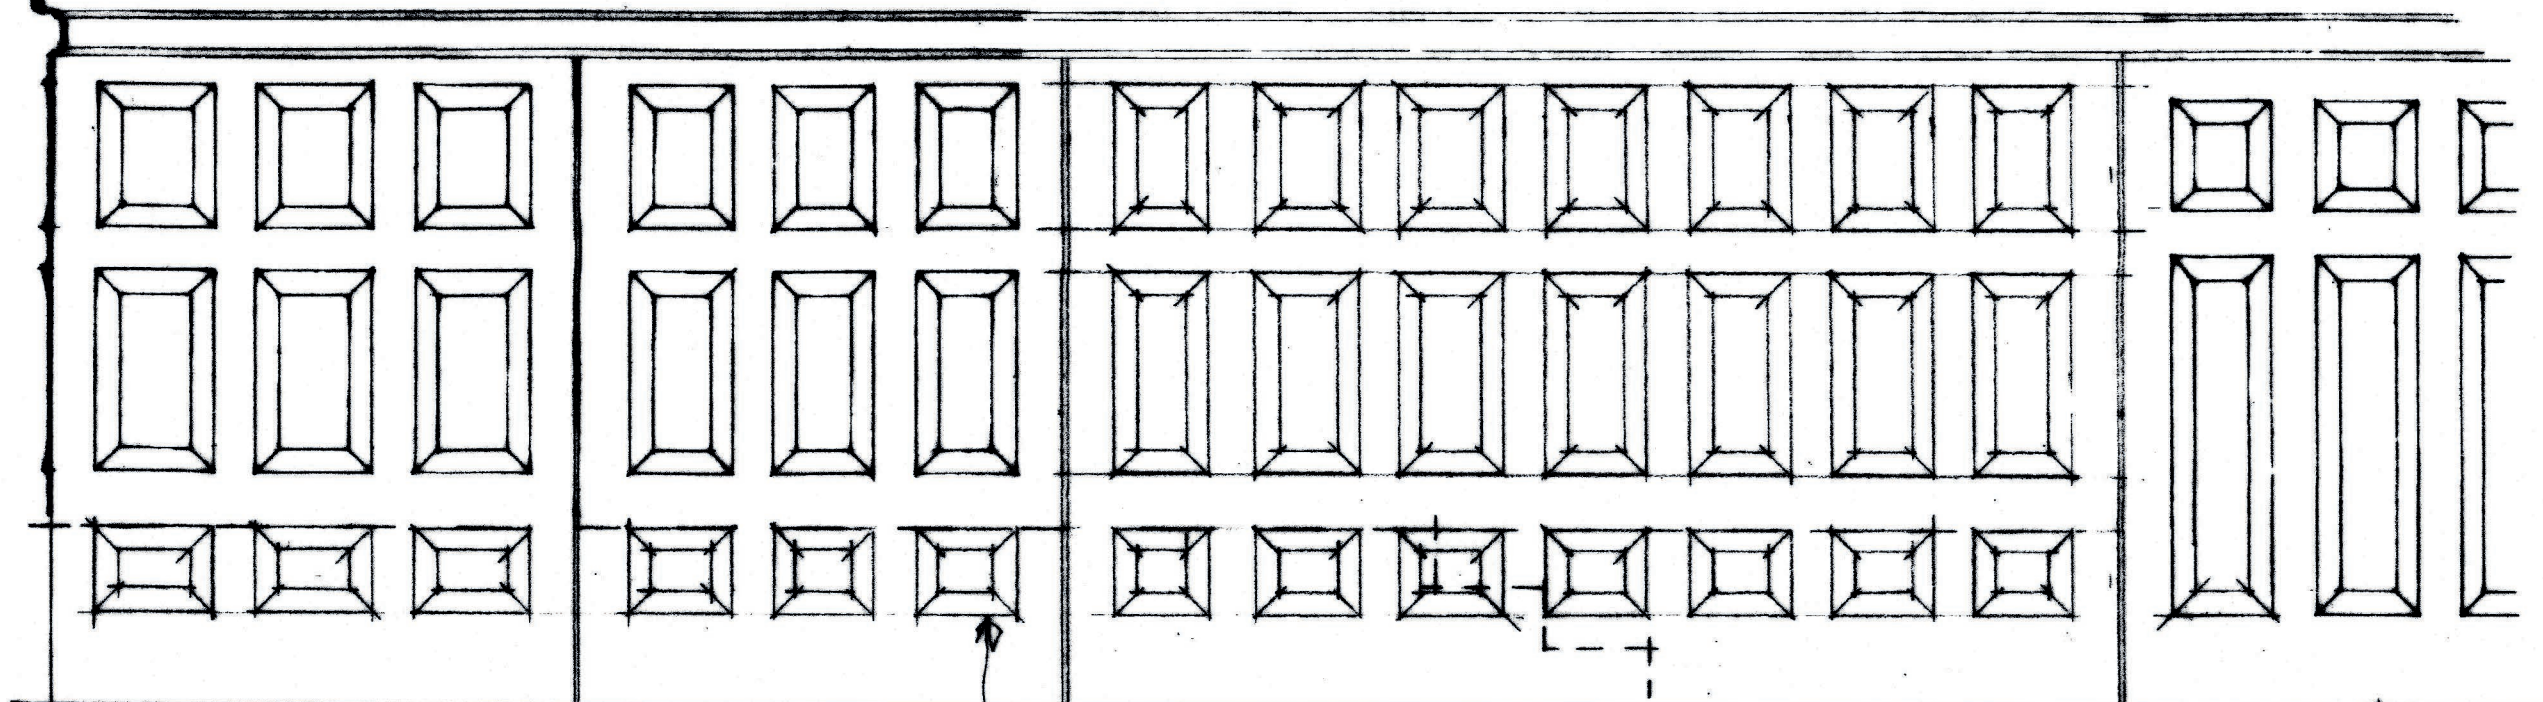

West elevation

NEW LOW LEVEL PANEILLING

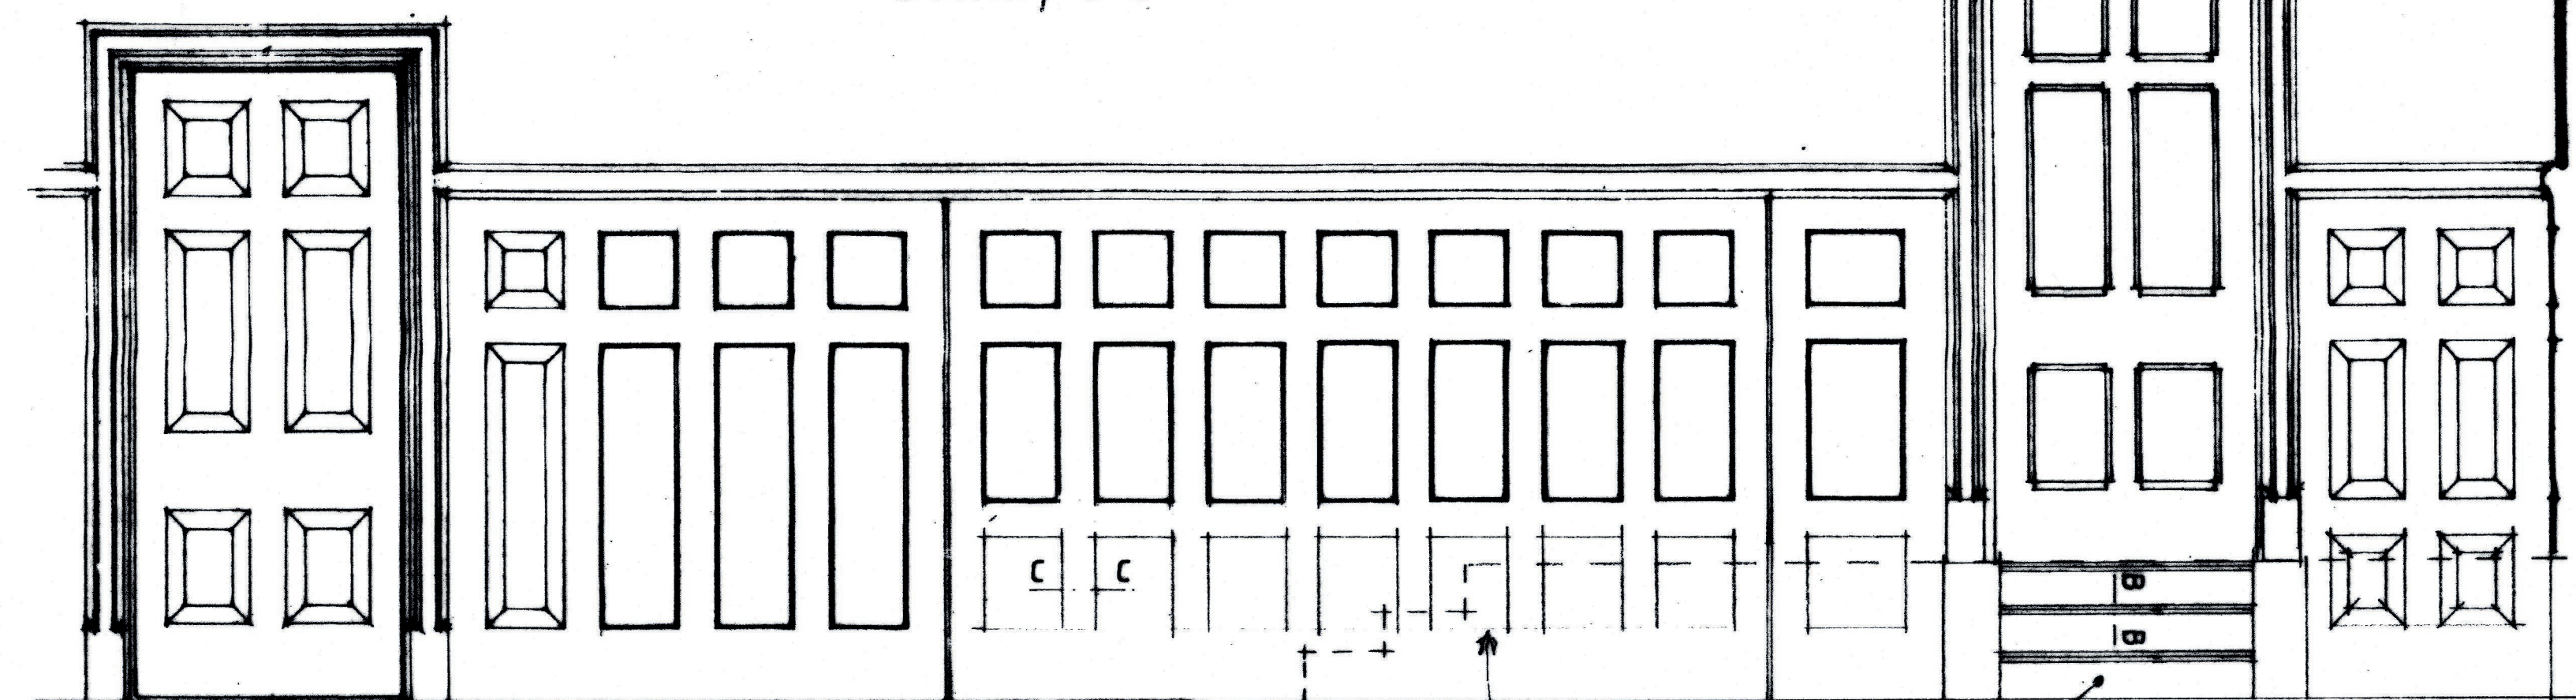

East elevation

NEW LOW LEVEL PANEILLING (READ FLUSH TO LEFT OF DOOR, RAISED + FIELD TO RIGHT) 2 STEPS BETWEEN DOOR LUNGS OF RAISED FLOOR

26 King Street, Gravesend

Court room: North, West & East elevations as proposed

Scale: 1:20 at A1


Drwg: KSG/0424/05

Drwg. by: T. Ellis April 2024 Tel: 01233 770498

Notes:

See drwg. 06 for North wall infill (exterior) proposals

Scale bar:

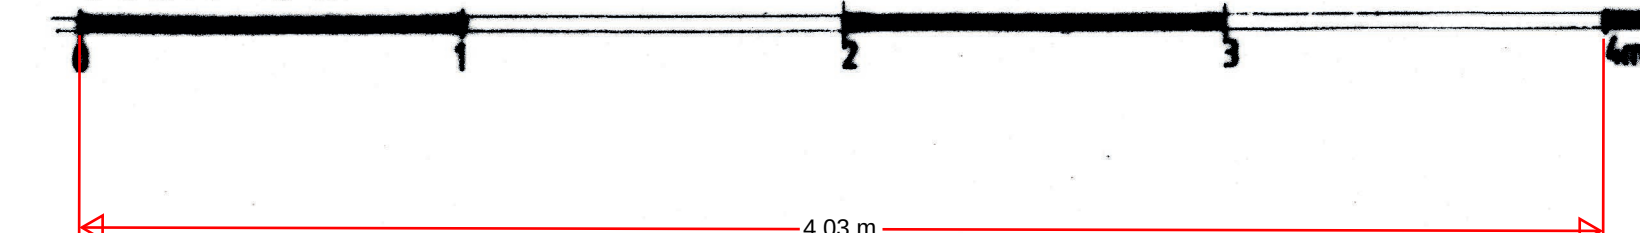

Scan + 1 folded