



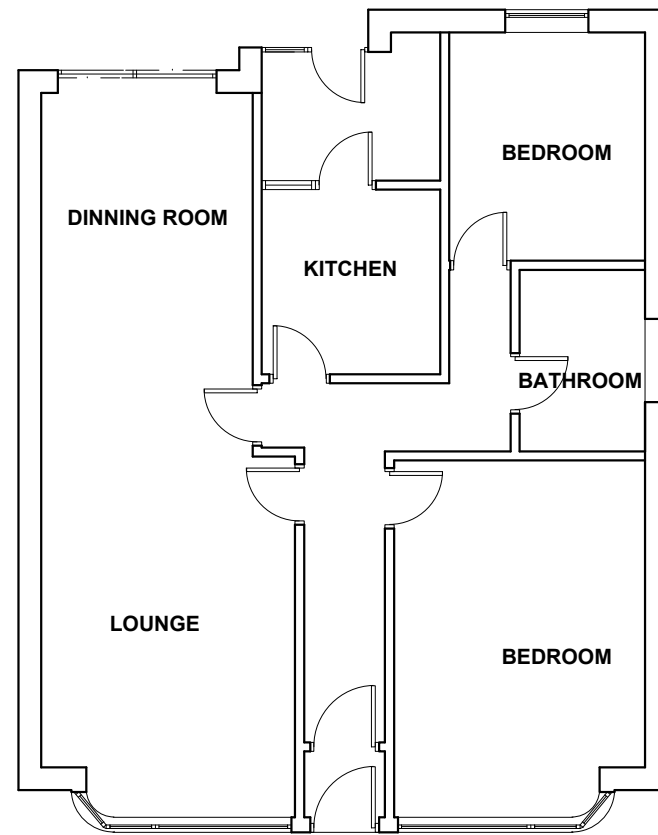


EXISTING GROUND FLOOR PLAN

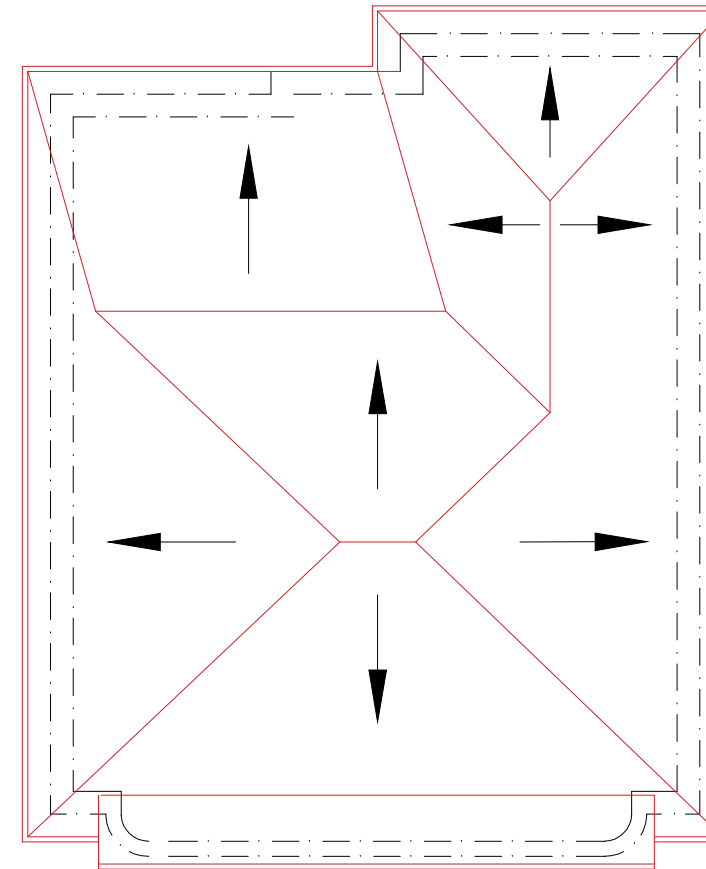

EXISTING ROOF PLAN

MATCHING MATERIALS TO BE USED FOR HIP TO GABLE ROOF.
 HIP TO GABLE TO BE TILE HUNG WITH MATERIALS TO MATCH EXISTING.
 ALL DIMENSIONS IN MILLIMETERS & TO BE CHECKED ON SITE
 PRIOR TO COMMENCEMENT OF ANY BUILDING WORKS.
 FOR EXTENSION TO HABITABLE ROOF SPACE INVOLVING DEMOLITION
 OF EXISTING SIDE ELEMENT.
 THIS DRAWING IS THE COPYRIGHT OF REHAL PLANNING.
 IT MUST NOT BE COPIED OR REPRODUCED OR USED IN ANY WAY
 WITHOUT WRITTEN PERMISSION FROM REHAL PLANNING

 



REHAL PLANNING

P: +44 7453 333775
 E: enquiries@rehalplanning.co.uk

Project
**59 ST' JAMES AVENUE, DA11 0HB
 GRAVESEND**

Drawing Title:
 Alterations to roof including hip to gable enlargement on both
 sides, roof light in front roof slope.

Scale 1:100	Date 10/07/24	Drawn By NC	Checked REH
Drawing Number D01			Revision R01