


 

Imperial Wharf

Location Plan

Legend

 Planning Application Boundary

 **consulting
limited**
chartered surveyors

PROJECT
Imperial Wharf

DRAWING TITLE
Location Plan

DATE
November 2021

SCALE
1:25,000 @ A3

DRAWING No.
KD.IMP.D.001


DRAWING STATUS
FINAL



Reproduced from Ordnance Survey digital map data © Crown Copyright. All rights reserved. License number 0100031673

THIS DRAWING MAY NOT BE USED WITHOUT CONSENT OF PDE CONSULTING LTD

01284 764085 . www.pdeconsulting.co.uk

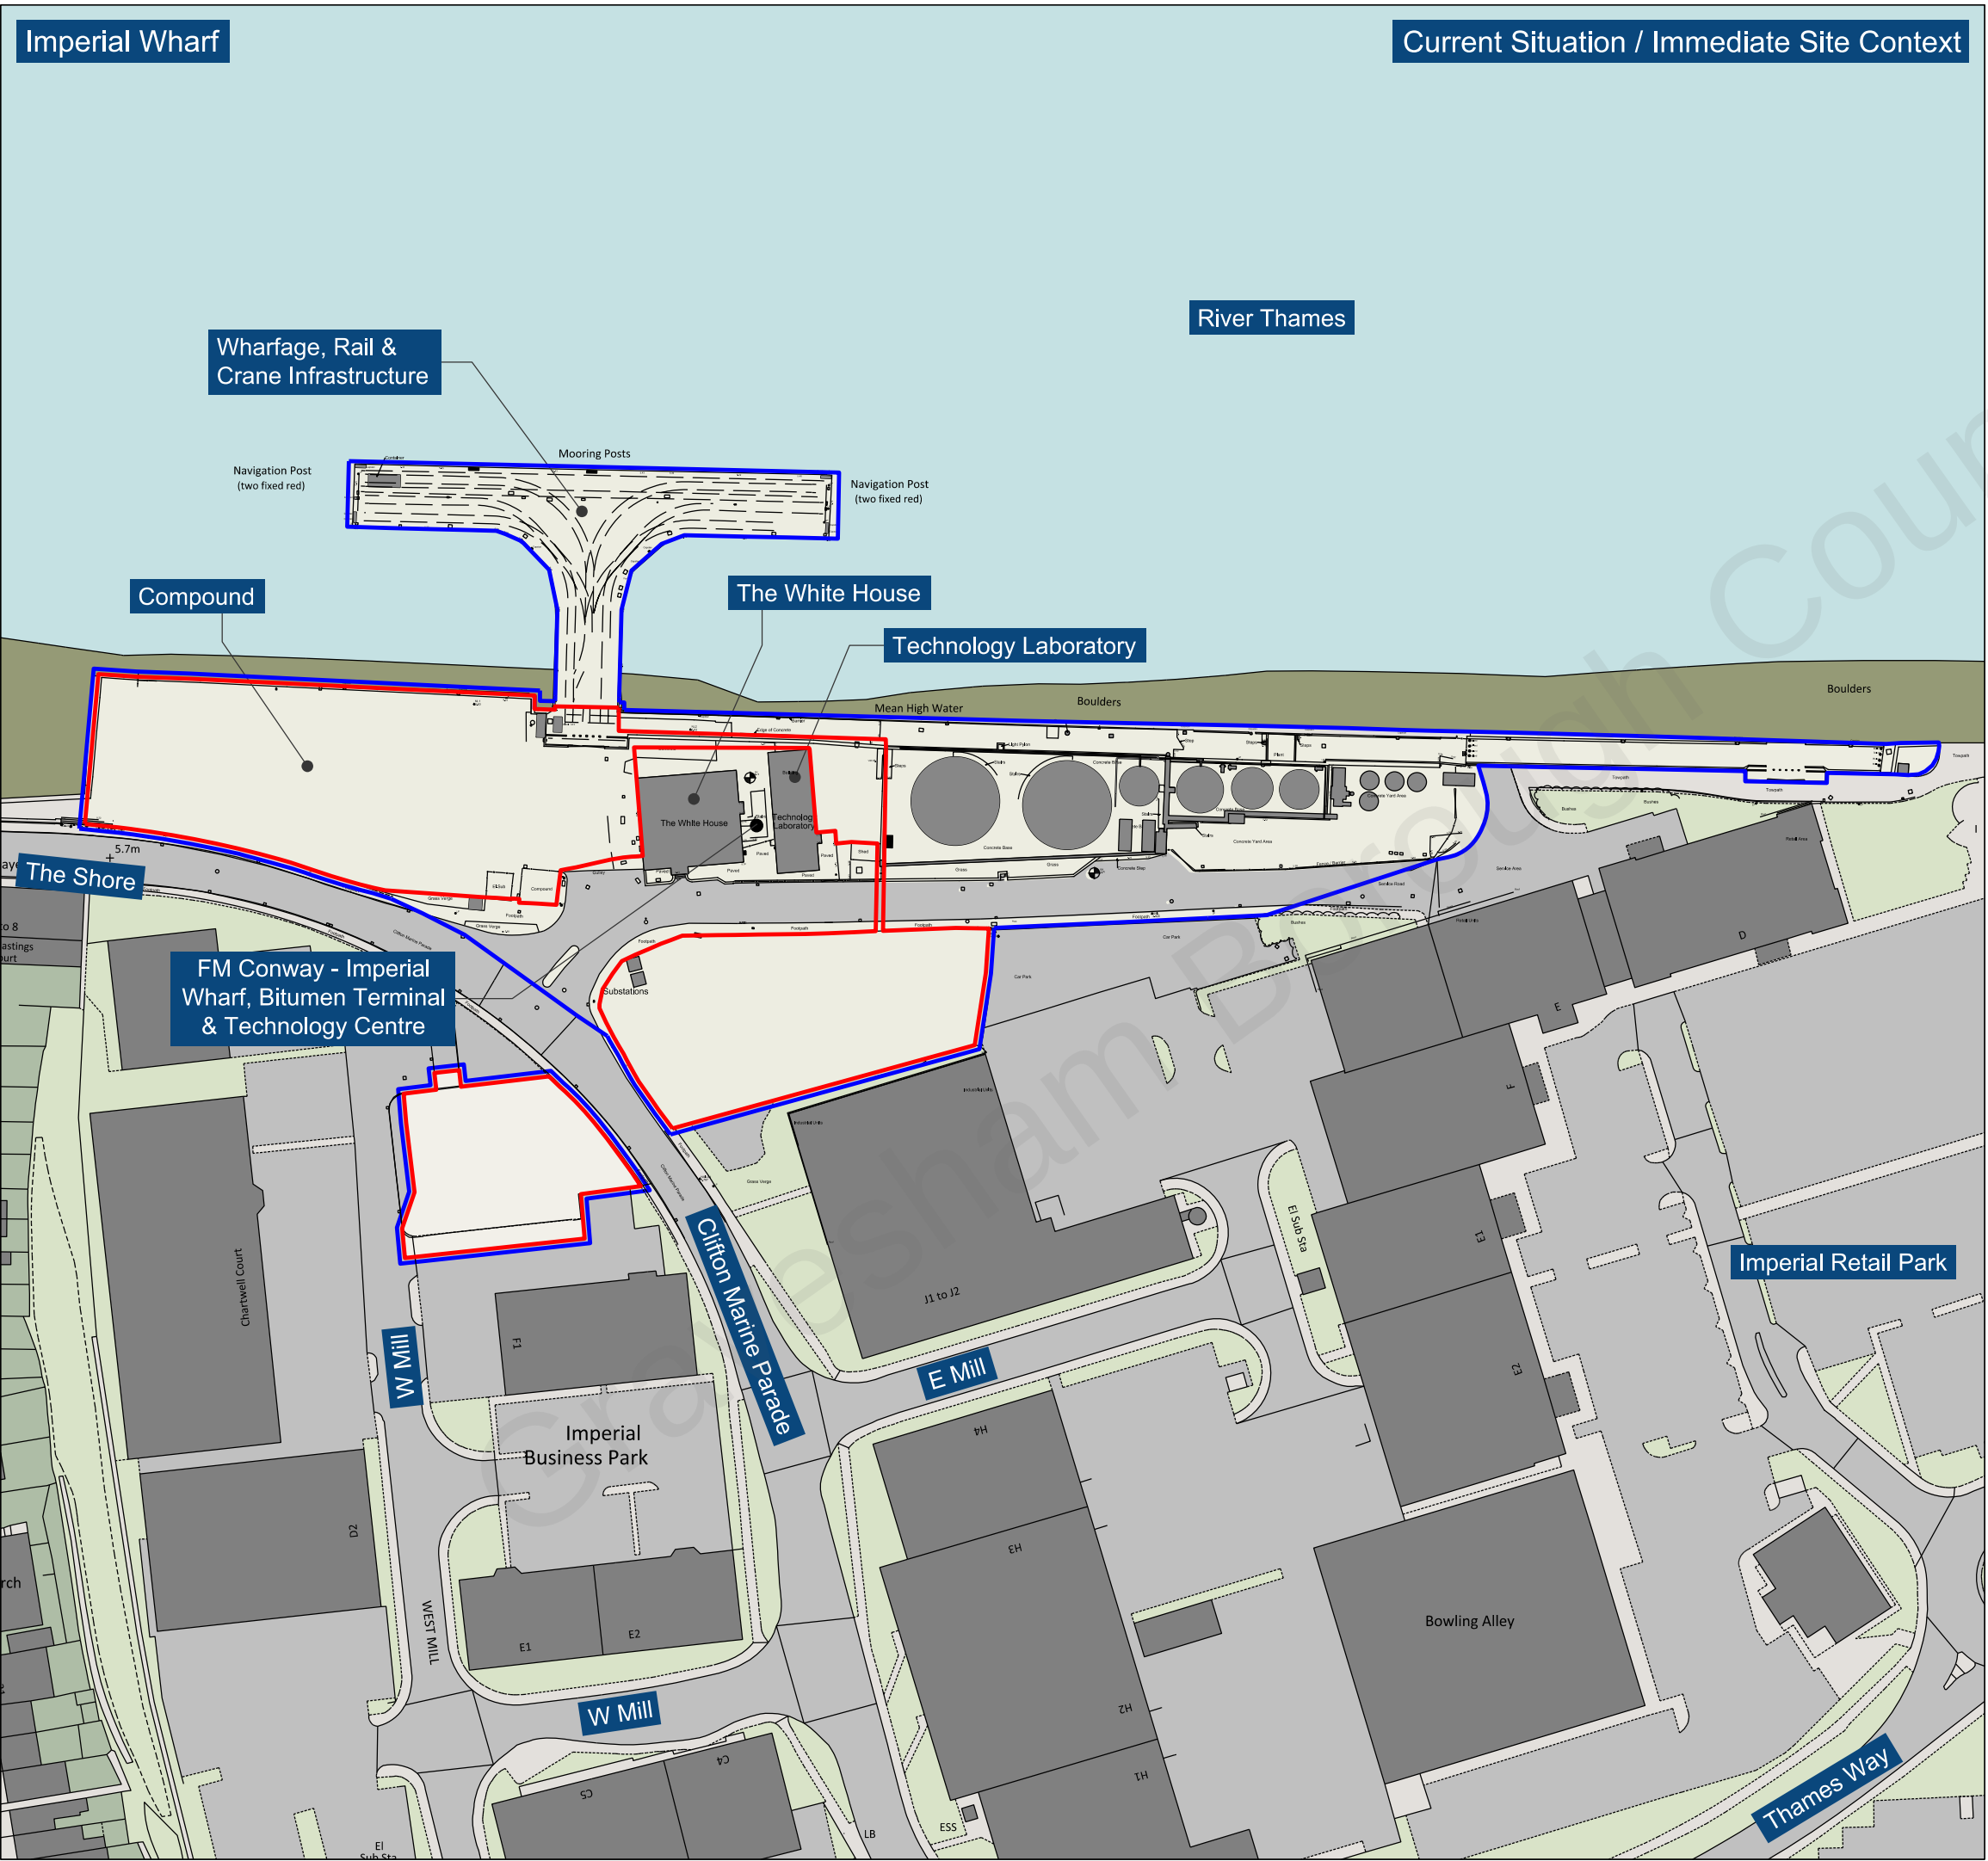

Legend

Planning Application Boundary

Land Under the Control of the Applicant

Existing Buildings & Infrastructure within and surrounding the Site

consulting
limited
chartered surveyors

PROJECT

Imperial Wharf

DRAWING TITLE

Current Situation / Immediate Site Context

DATE

May 2022

SCALE

1:1,250 @ A3

DRAWING No.

KD.IMP.D.003


DRAWING STATUS

FINAL

Reproduced from Ordnance Survey digital map data © Crown Copyright. All rights reserved. License number 0100031673

THIS DRAWING MAY NOT BE USED WITHOUT CONSENT OF PDE CONSULTING LTD

01284 764085 . www.pdeconsulting.co.uk

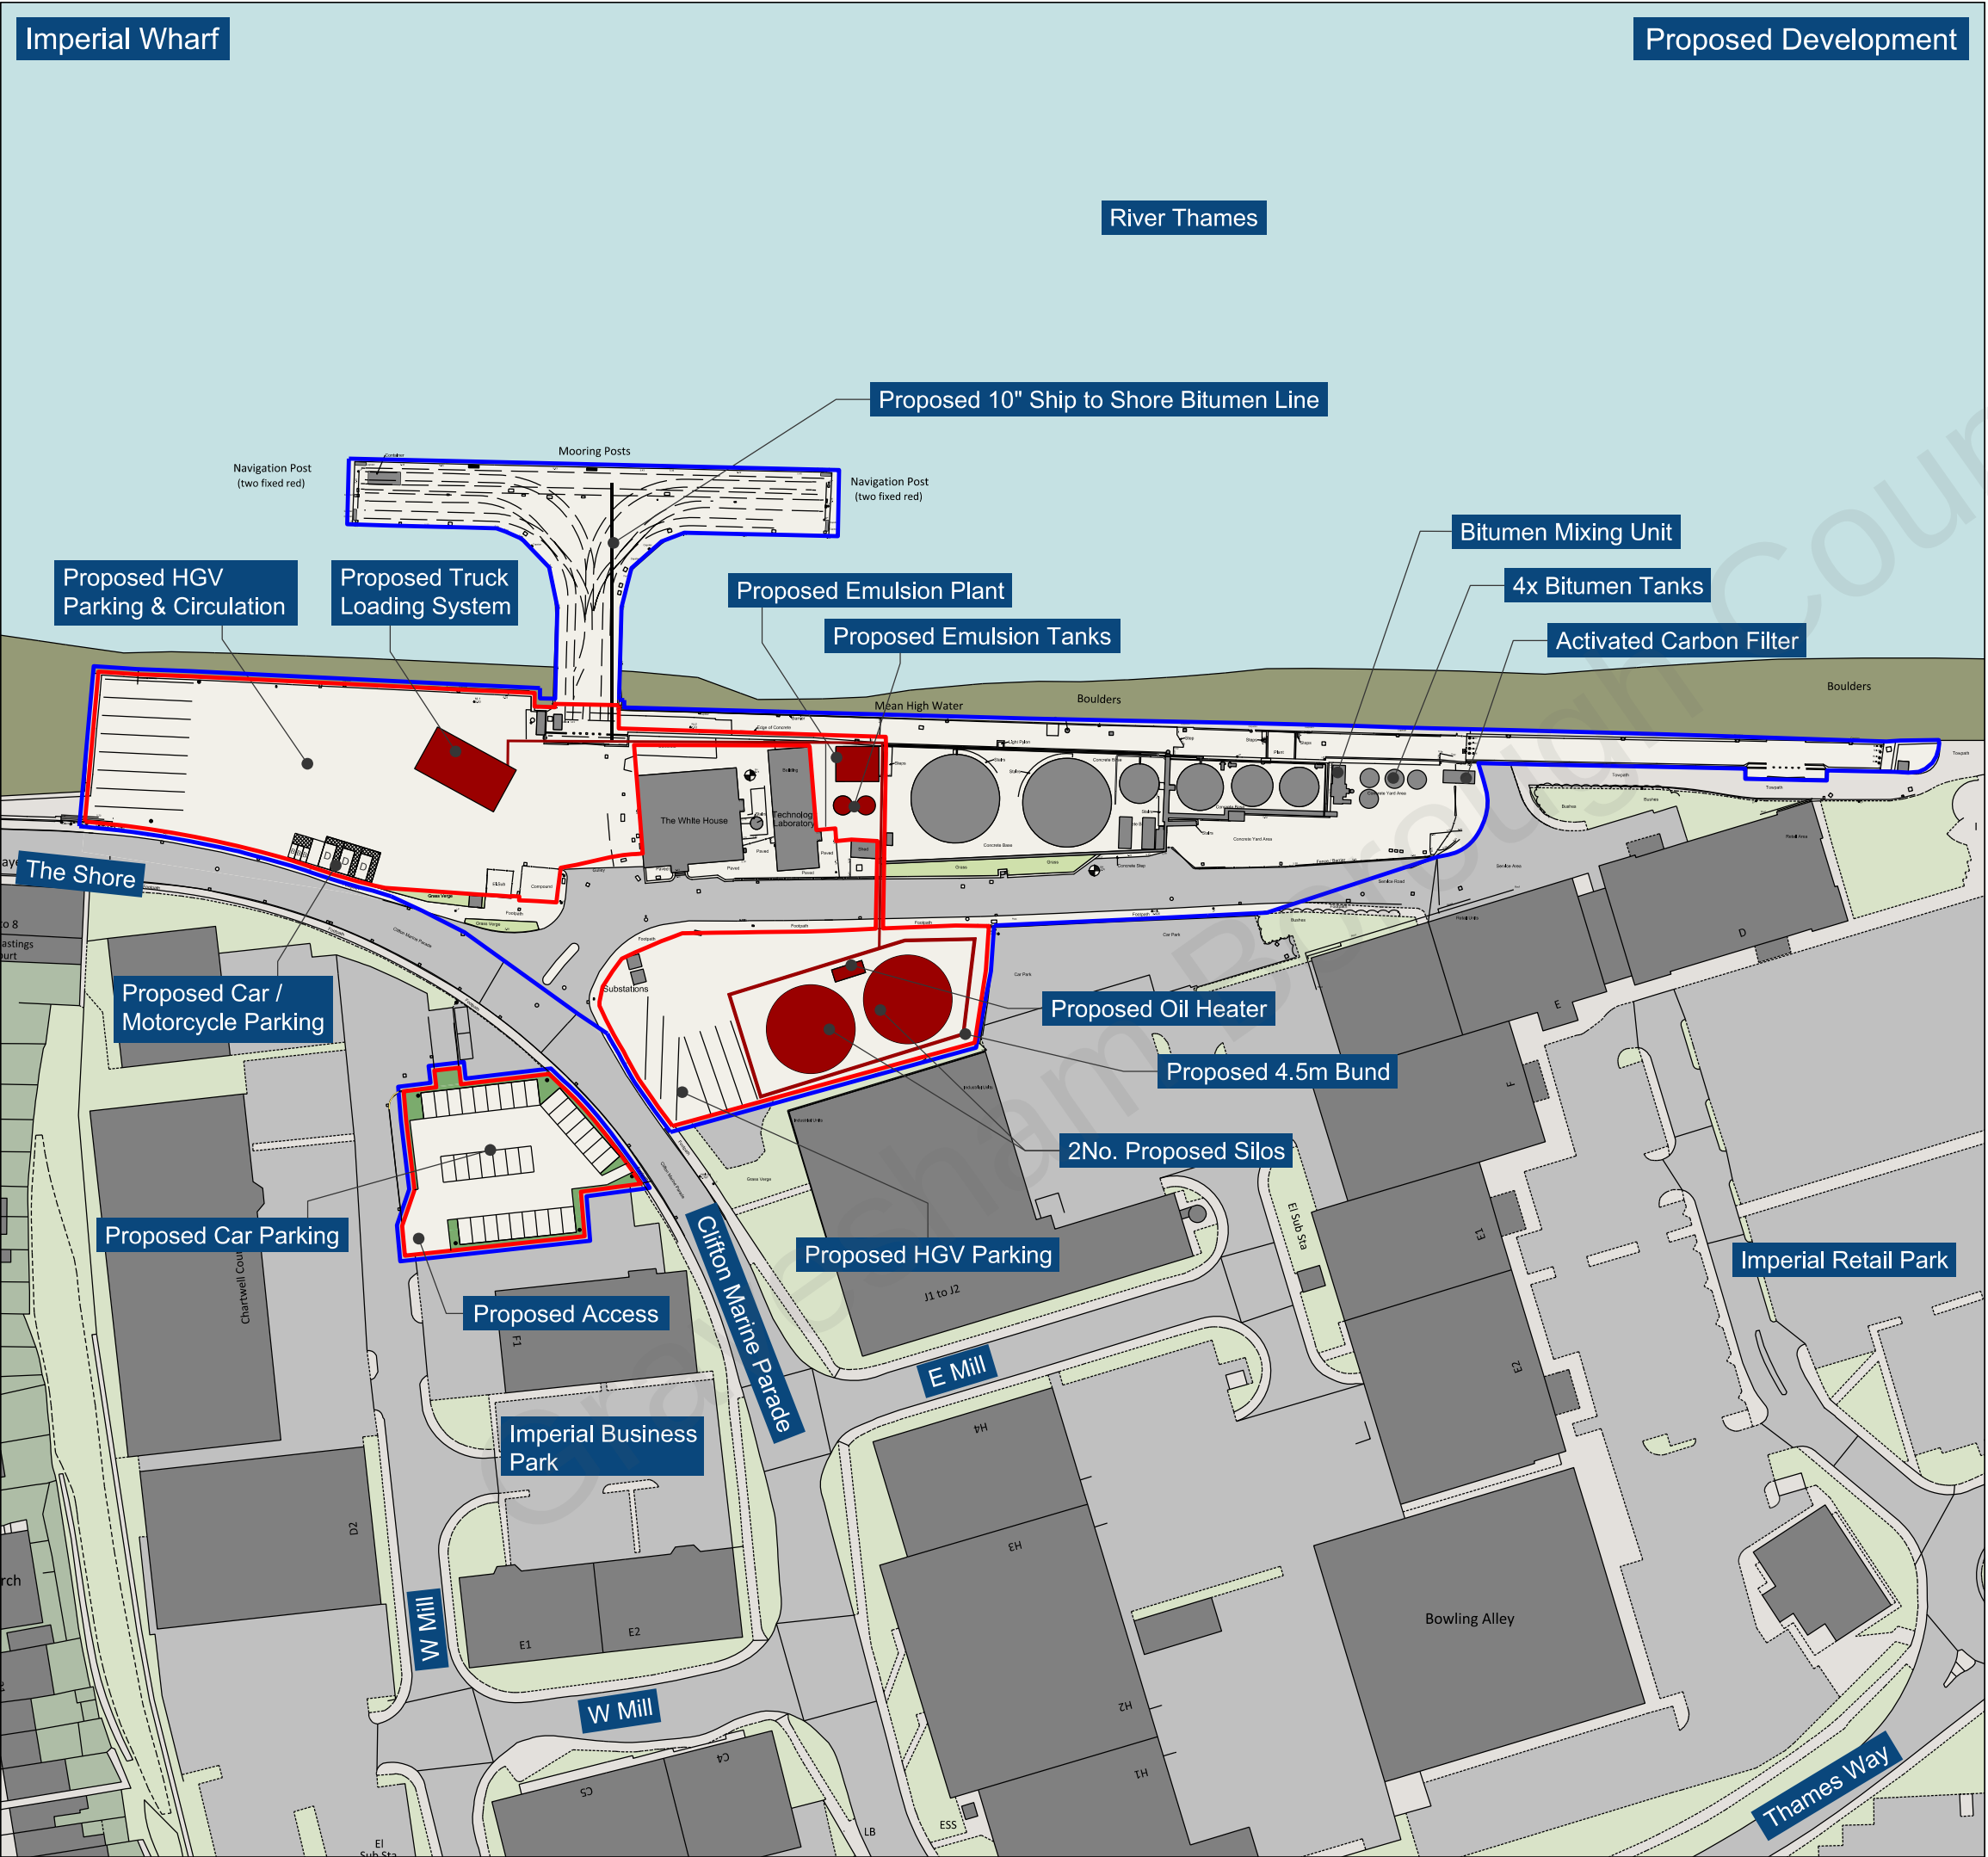

Legend

- Planning Application Boundary
- Land Under the Control of the Applicant
- Existing Buildings & Infrastructure within and surrounding the Site
- Proposed Additional Plant, Tanks & Infrastructure
- Proposed Landscaping to Car Parking Area



PROJECT
Imperial Wharf

DRAWING TITLE
Proposed Development

DATE
May 2022

SCALE
1:1,250 @ A3

DRAWING No.
KD.IMP.D.004

DRAWING STATUS
FINAL





Reproduced from Ordnance Survey digital map data © Crown Copyright. All rights reserved. License number 0100031673


THIS DRAWING MAY NOT BE USED WITHOUT CONSENT OF PDE CONSULTING LTD

01284 764085 , www.pdeconsulting.co.uk


ELEVATION A: 2No. Proposed Silos, Bund Wall & Oil Heater

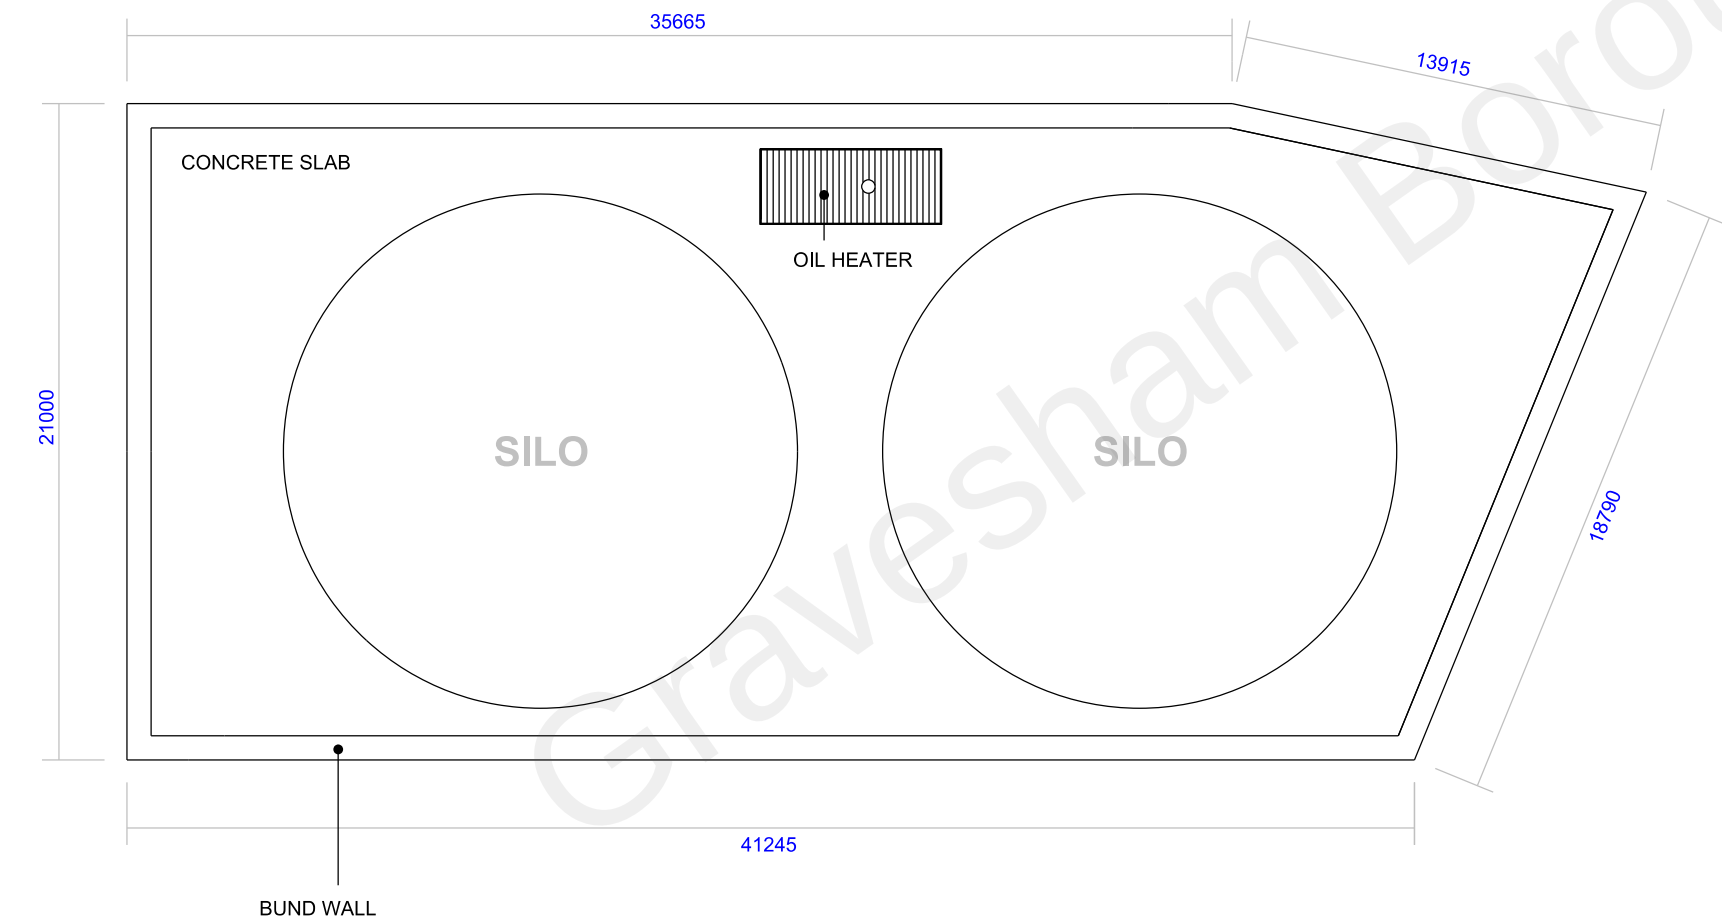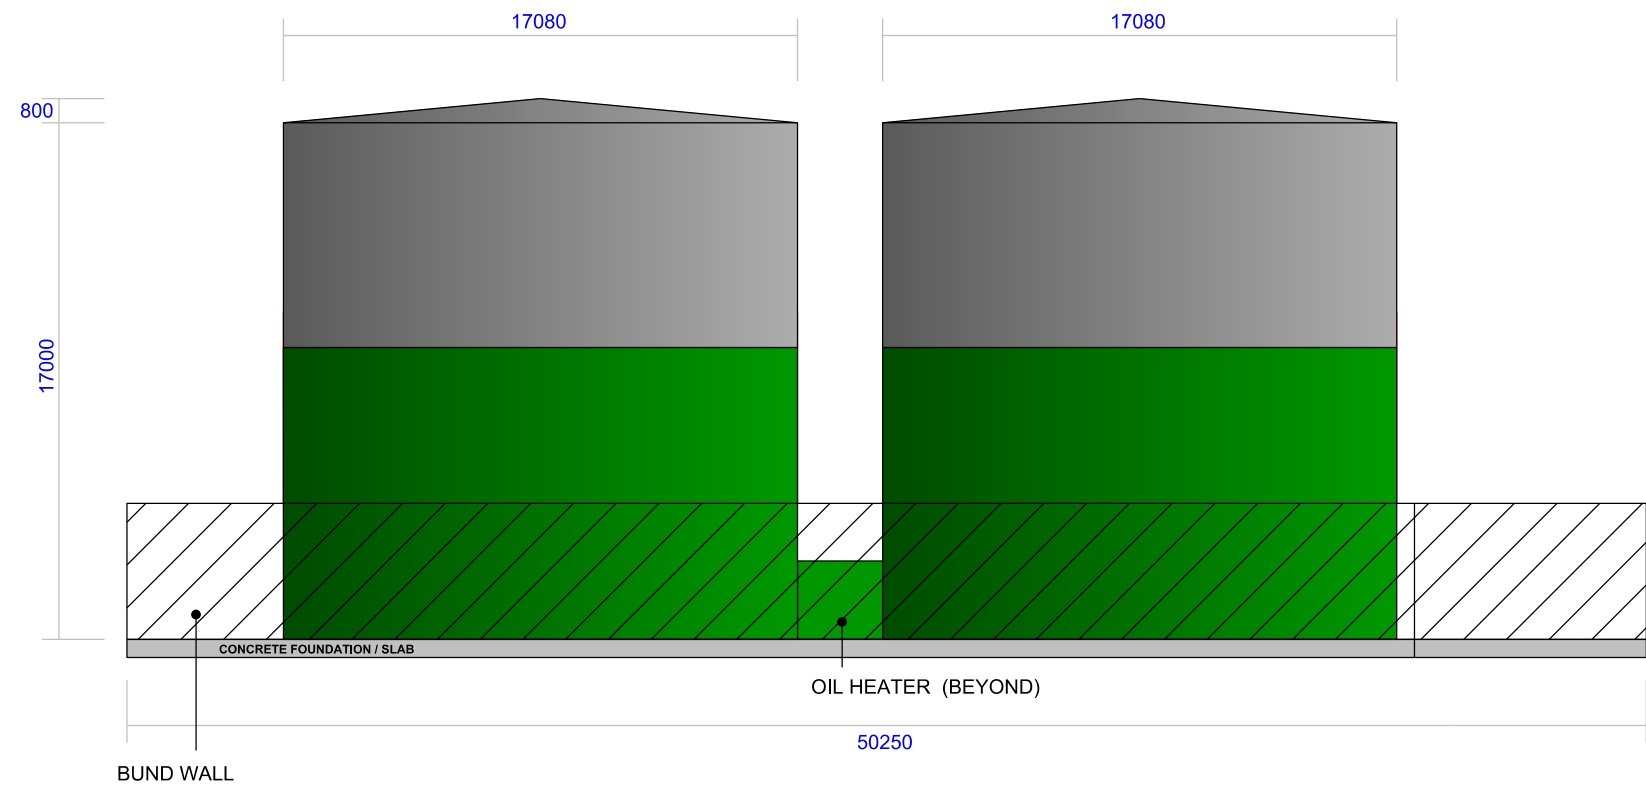


ROOF PLAN A: 2No. Proposed Silos, Bund Wall & Oil Heater

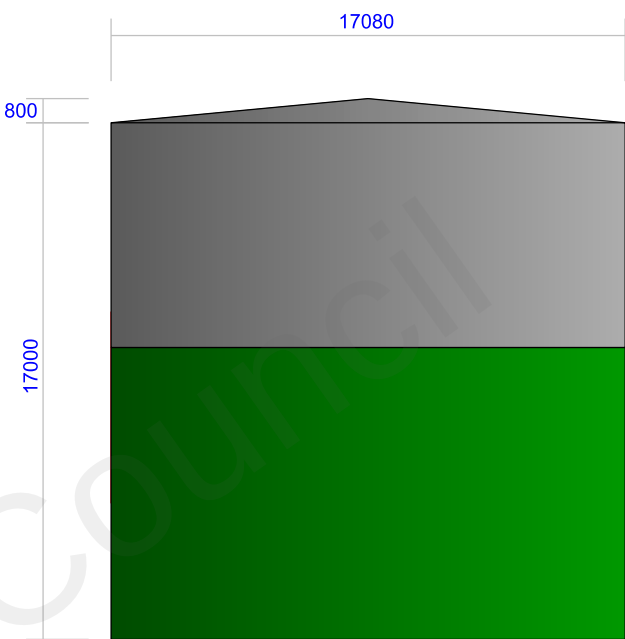


ELEVATION C: Proposed Bund Wall

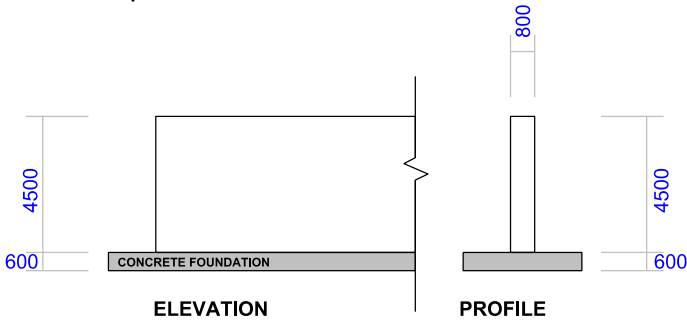


ELEVATION & ROOF PLAN B:
Proposed Oil Heater

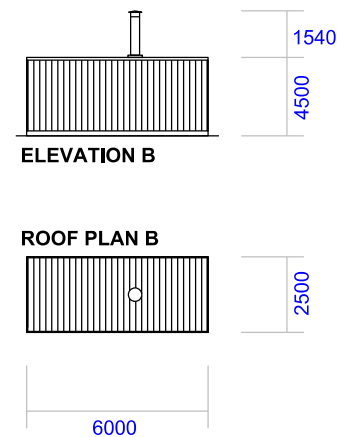


SIDE ELEVATON

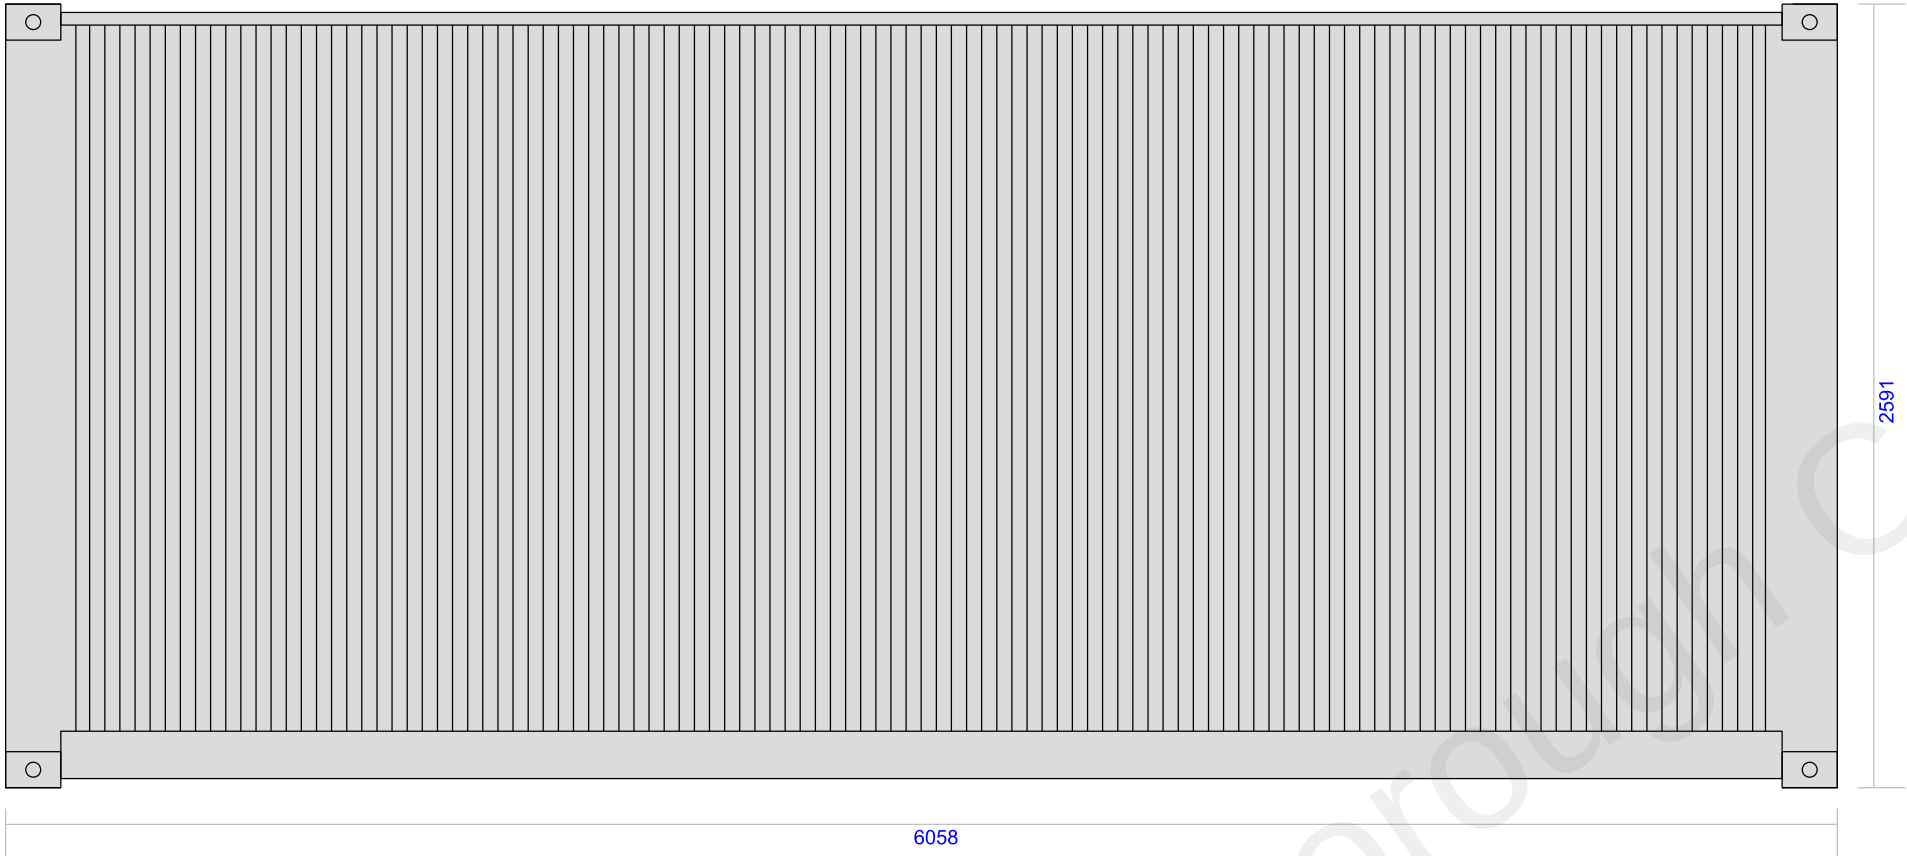


FRONT ELEVATION

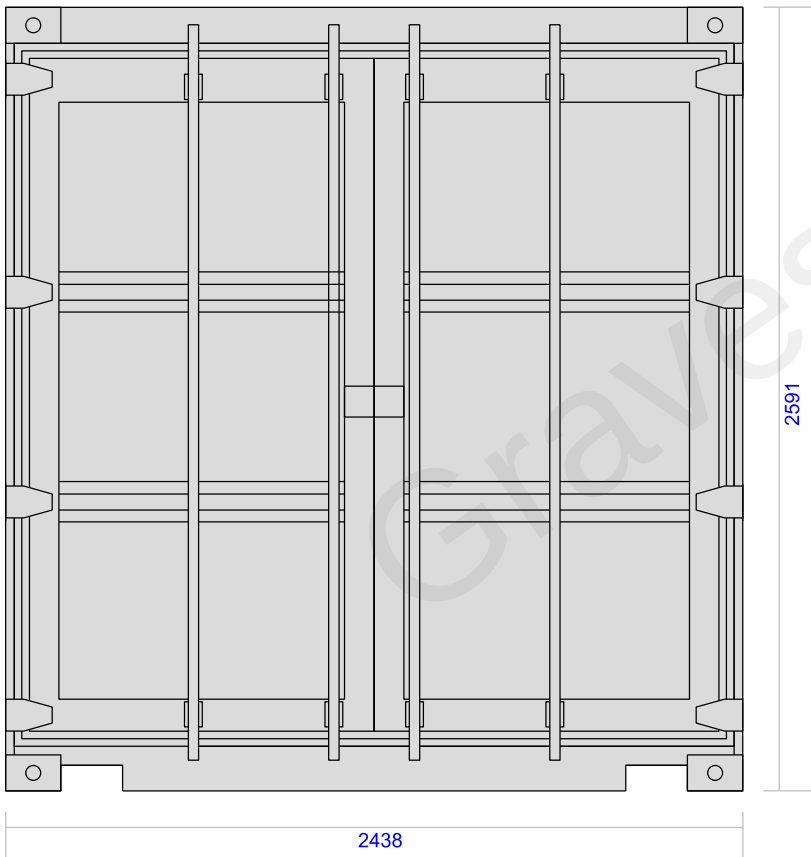

REAR ELEVATION

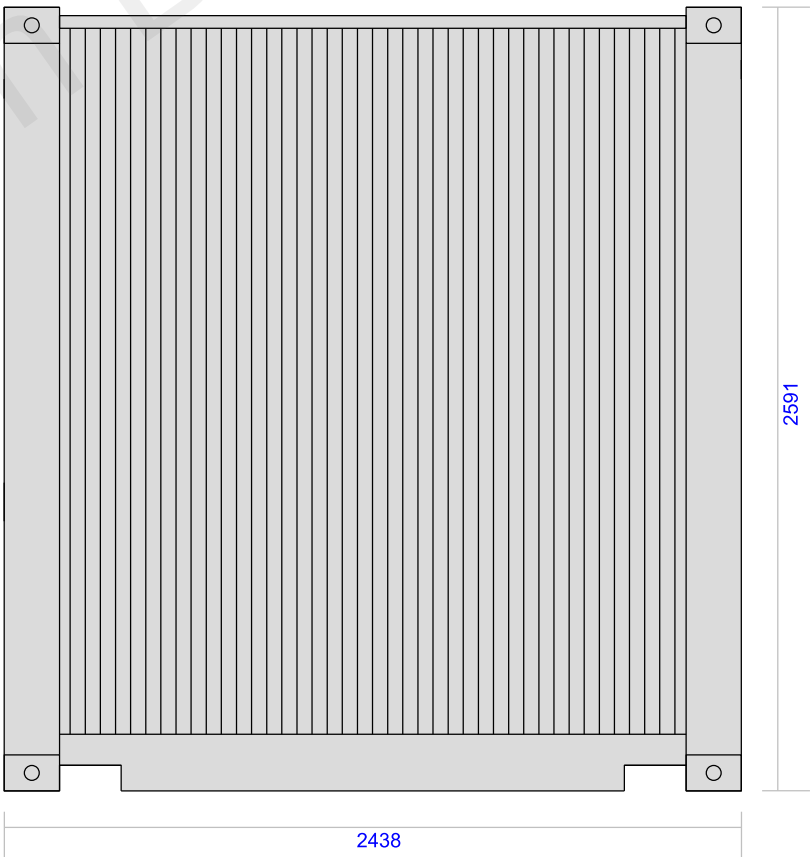

TYPICAL 20' SHIPPING CONTAINER - HOUSING EMULSION PLANT (1:25 @A3)

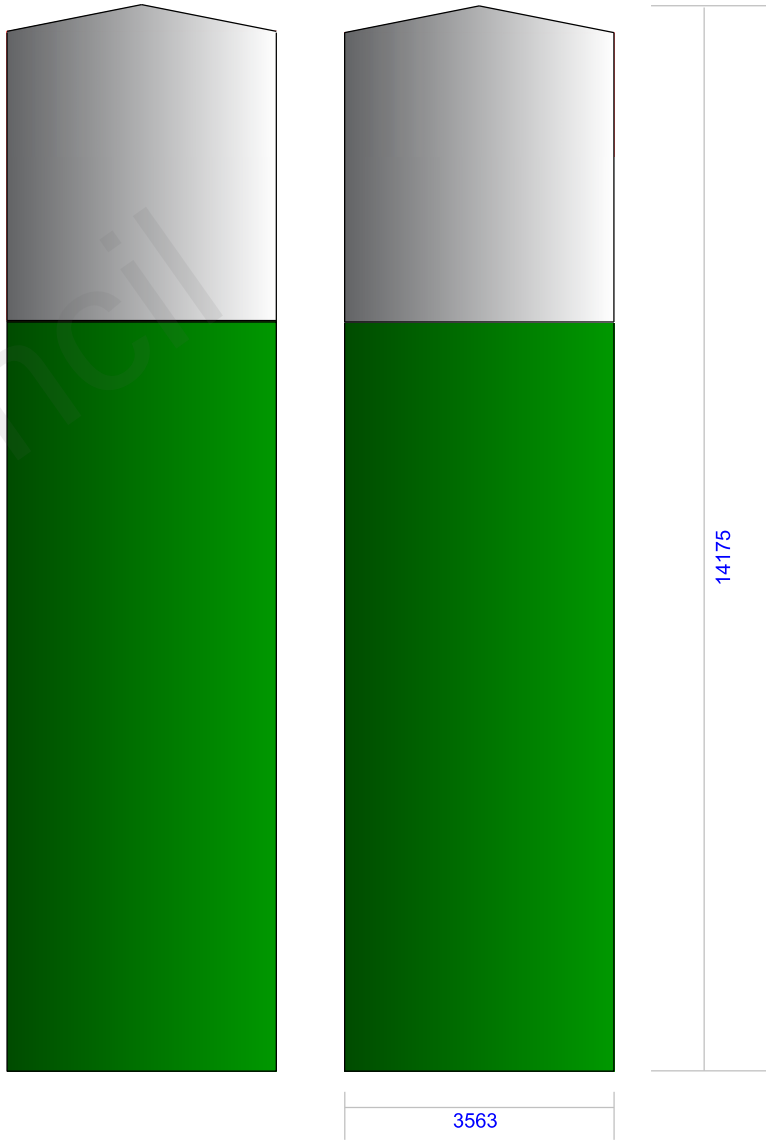

EMULSION TANKS ELEVATIONS (1:100 @A3)



PROJECT
Imperial Wharf

DRAWING TITLE
Emulsion Plant & Tanks

DATE
November 2021

SCALE
varies @ A3

DRAWING No.
KD.IMP.D.010


DRAWING STATUS
FINAL



Reproduced from Ordnance Survey digital
map data © Crown Copyright. All rights
reserved. License number 0100031673

THIS DRAWING MAY NOT BE USED
WITHOUT CONSENT OF PDE
CONSULTING LTD

01284 764085 . www.pdeconsulting.co.uk

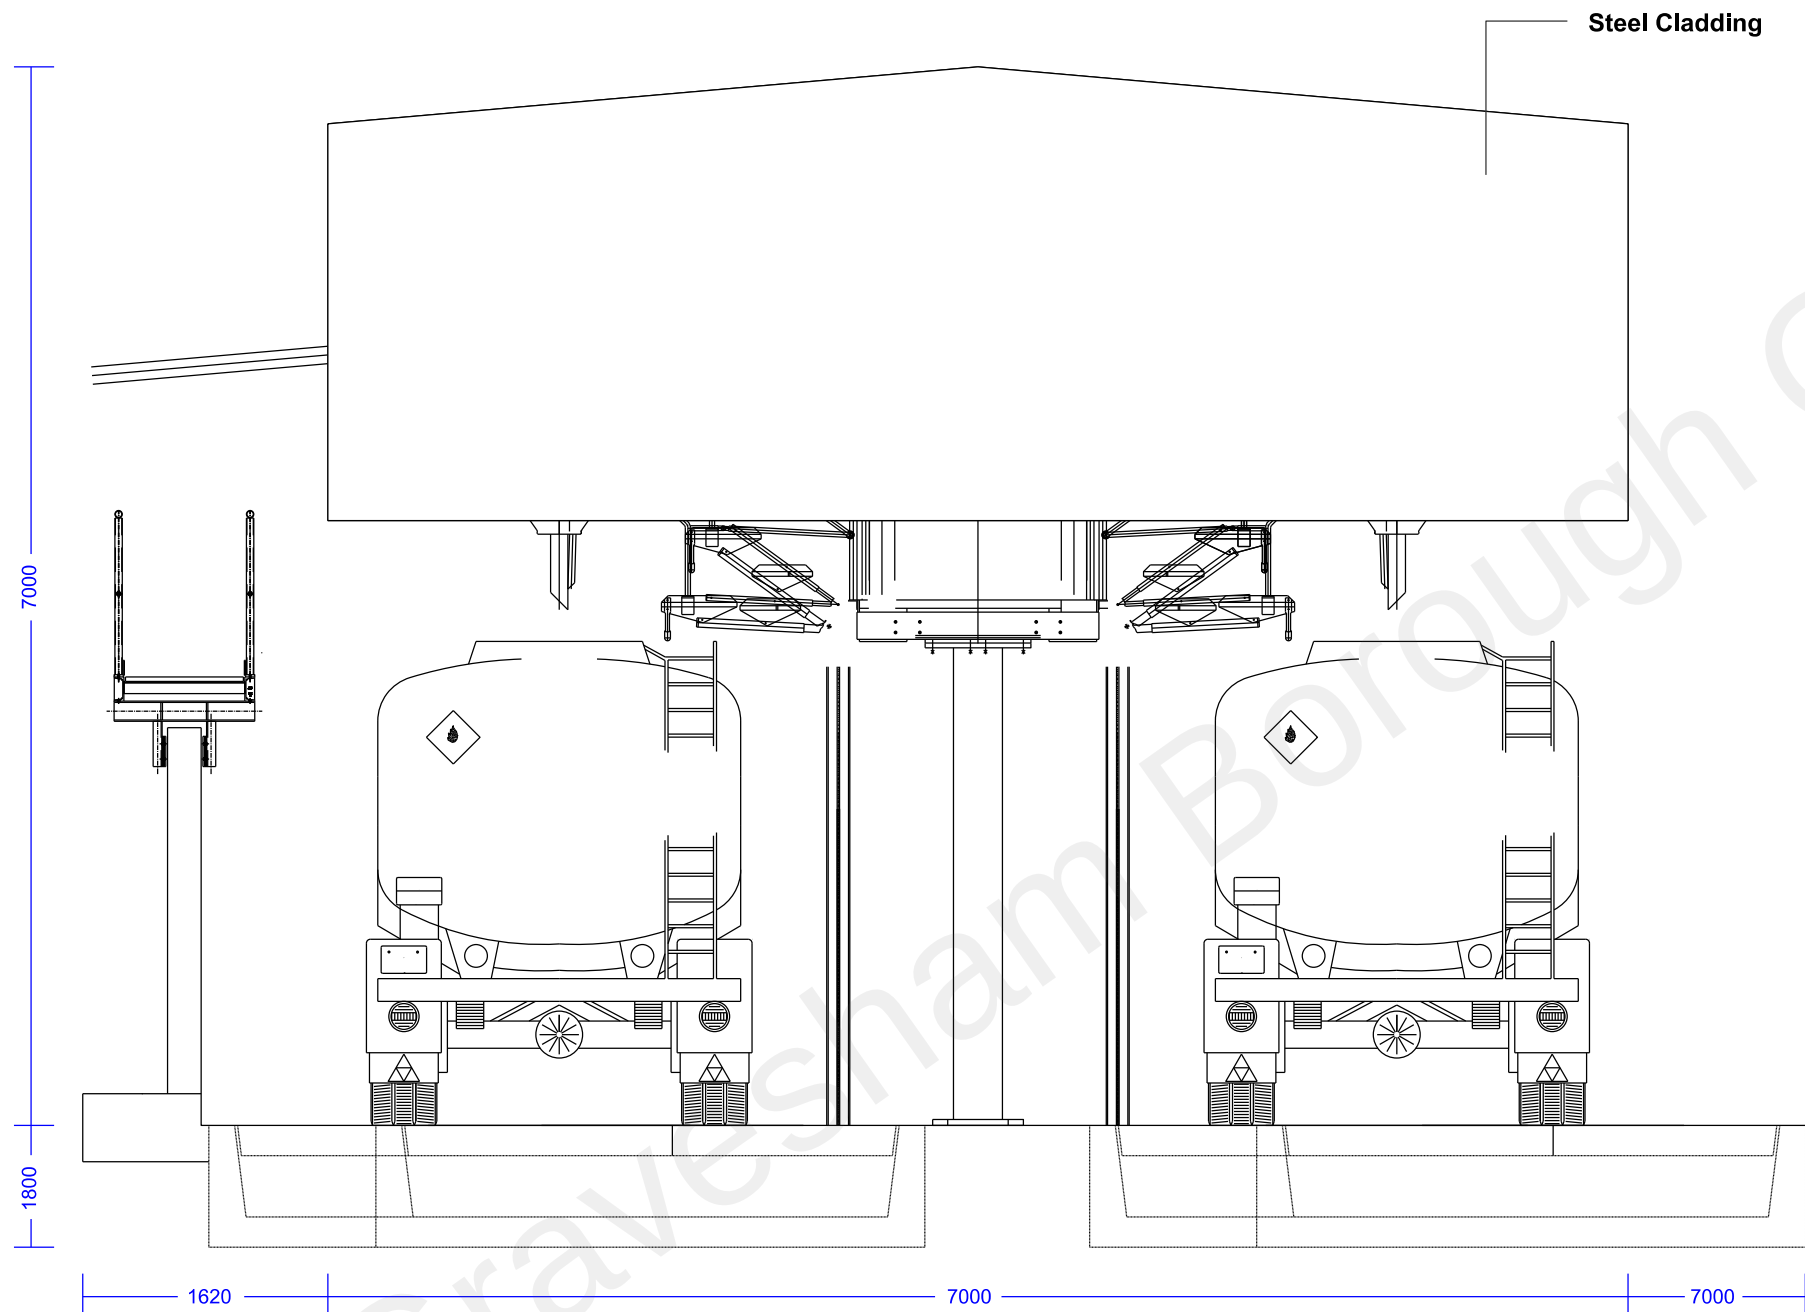

ELEVATION - TRUCK LOADING SYSTEM



PROJECT
Imperial Wharf

DRAWING TITLE
Truck Loading System

DATE
November 2021

SCALE
1:50 @ A3

DRAWING No.
KD.IMP.D.011

DRAWING STATUS
FINAL



Reproduced from Ordnance Survey digital map data © Crown Copyright. All rights reserved. License number 0100031673

THIS DRAWING MAY NOT BE USED WITHOUT CONSENT OF PDE CONSULTING LTD

01284 764085 . www.pdeconsulting.co.uk