



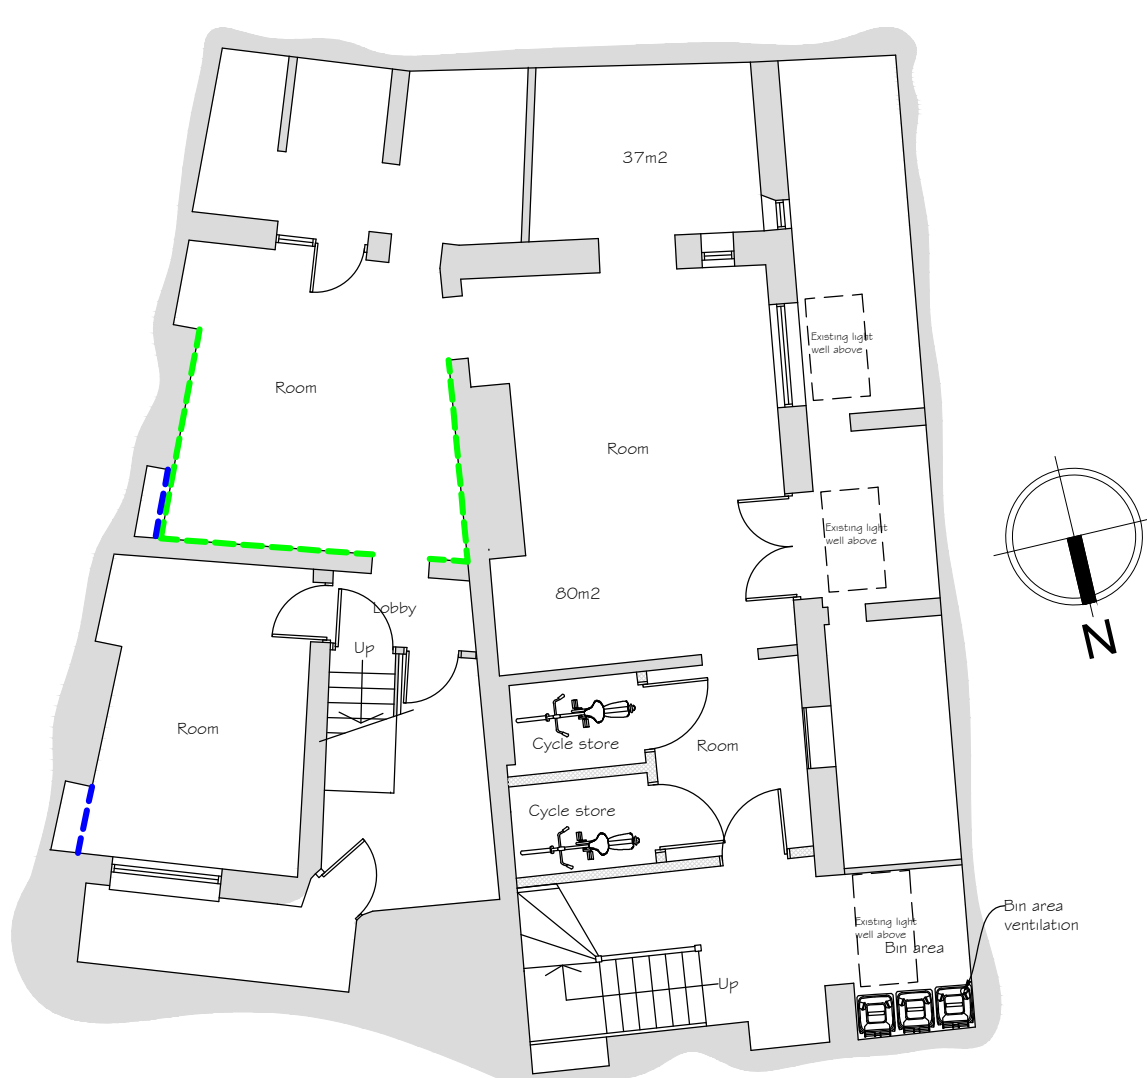


Basement Floor Plan
Scale 1:100


0 0.5 1 2 3 4 5 6 7 8 9 10

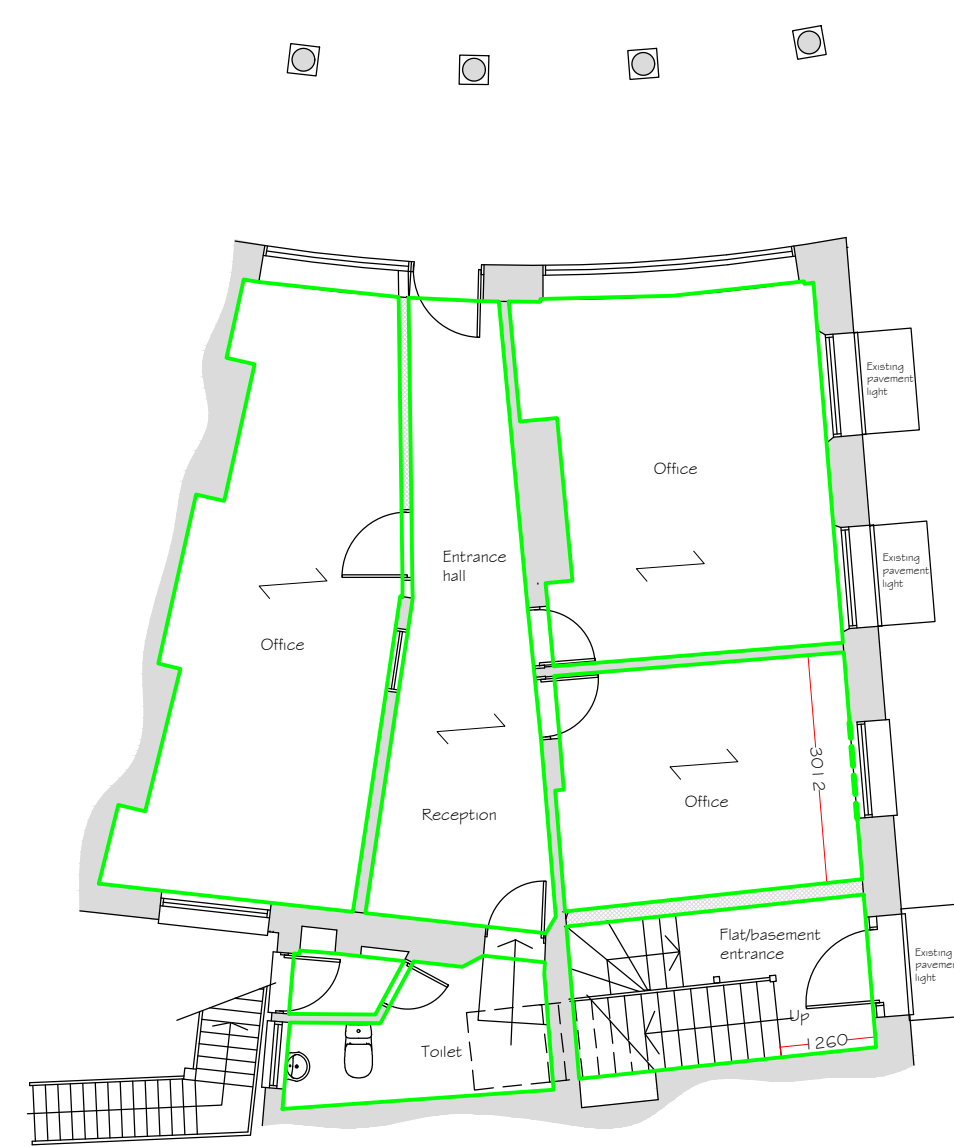

Ground Floor Plan

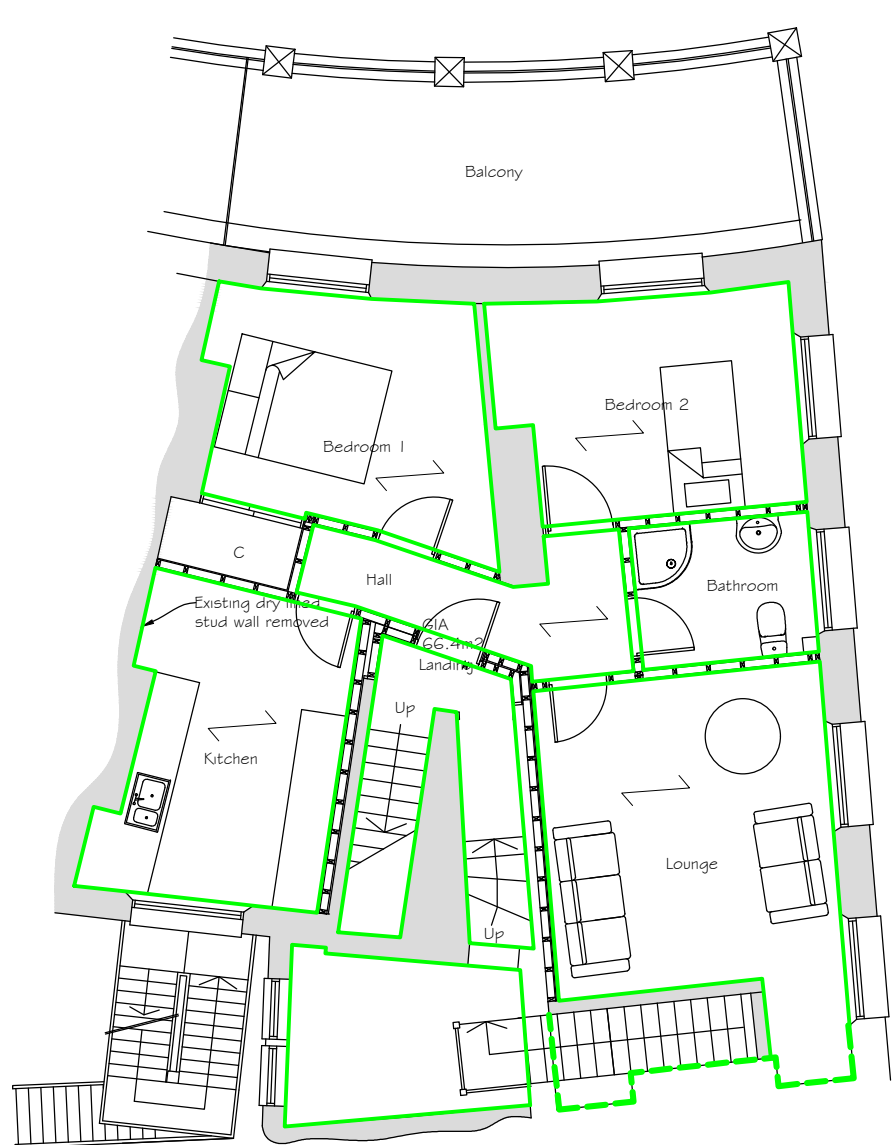

First Floor Plan

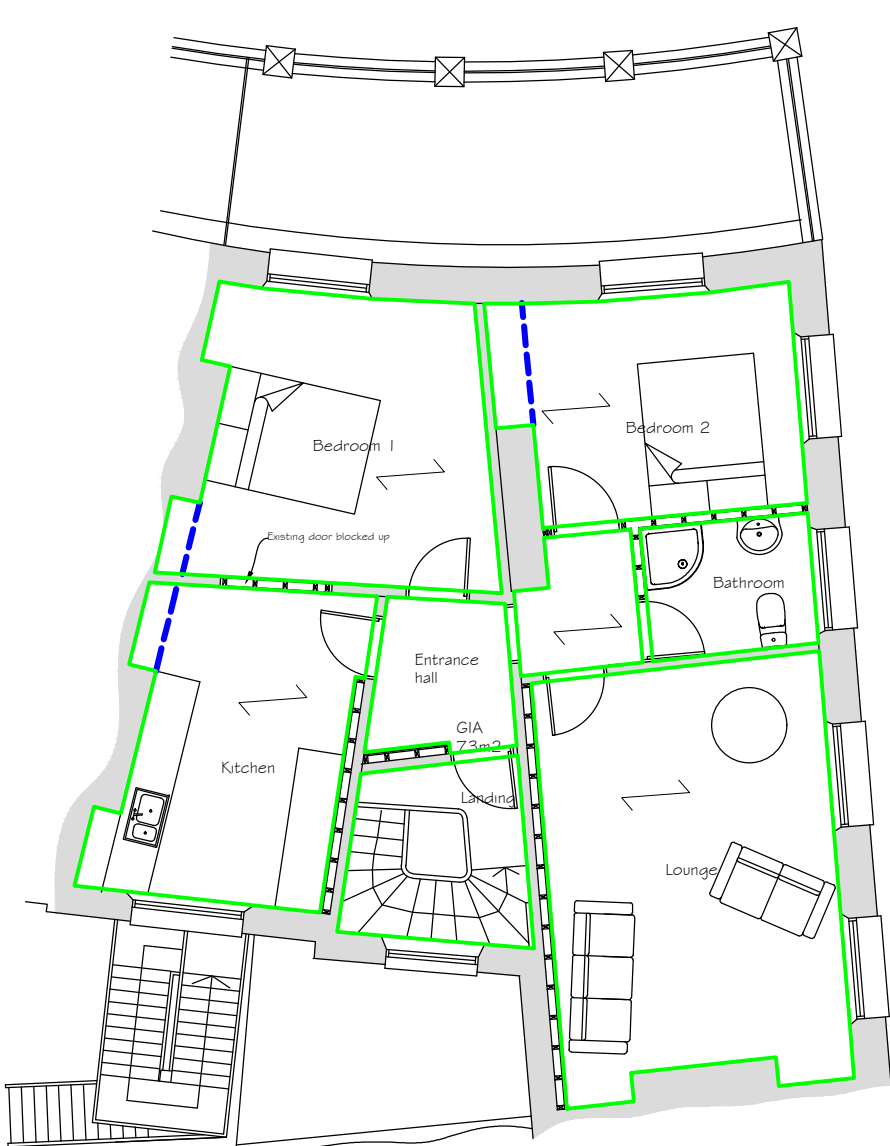

Second Floor Plan

Synergy Planning & Property Consultants Ltd Suite 6 Laser Quay Mariner City Estate Rochester Kent ME2 4HU	
Client S Rana & A Asghar	
Address 6 Berkley Crescent Gravesend Kent and 48 Harmer Street Gravesend Kent	
Drawing title Coving	
Scale 1:100 at A1	
Date 30 November 2021	Drawn by
Drawing No 20/297/08	