


Proposed Utility Room /
Dining Area / Play Room

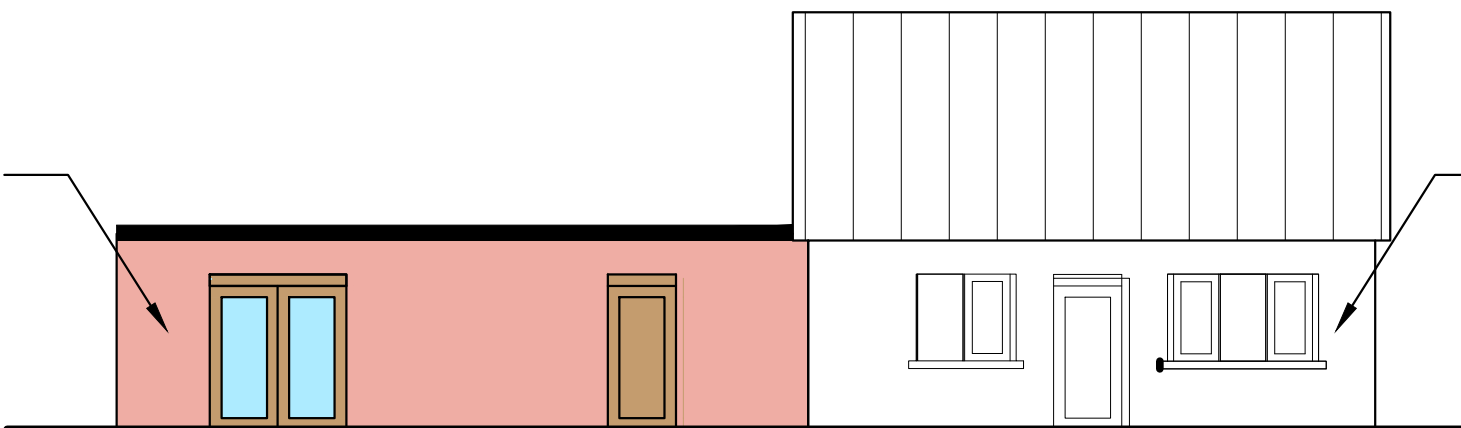

Existing Utility Room


Key

Brick walls -
Red fletton

Flat roof to extension in black.
Built up 3 layer felt system.
Loose layer bonded,
mineral cap sheet


East Elevation

Proposed Utility Room /
Dining Area / Play Room

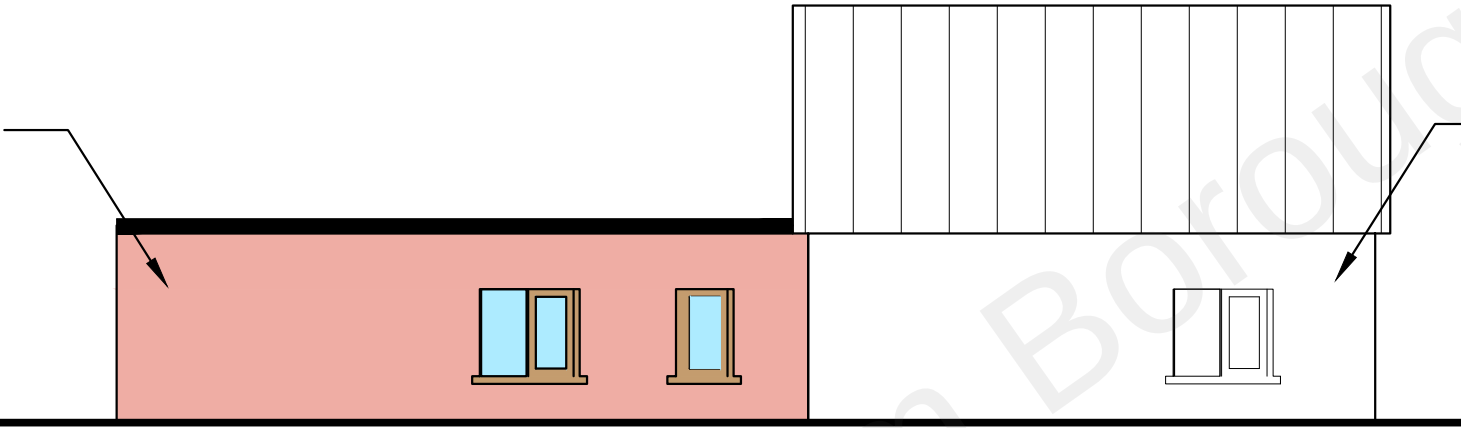

Existing Utility Room

Proposed Utility Room /
Dining Area / Play Room

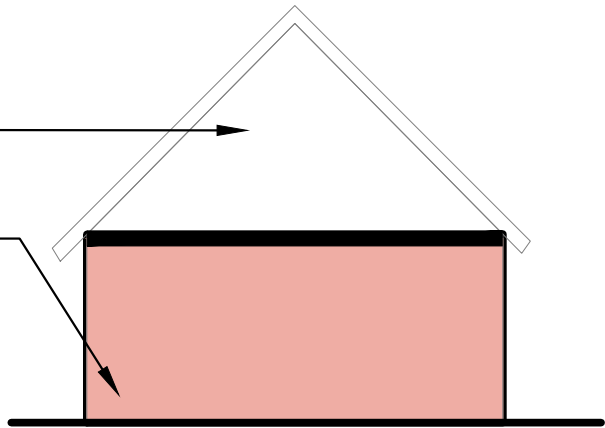

West Elevation

South Elevation


Proposed Utility Room /
Dining Area / Play Room



Existing Utility Room

Plan

For location of utility
room see 1203/22/1

 

PLANNING		
Client		
Tom La Dell Landscape Architecture, Landscape Science Stocks Studio, Grafty Green, Maidstone, Kent, ME17 2AP Tel: (01622) 850245 Fax: (01622) 858063 email: tom@tomladedell.co.uk		
Project		
THE HEDGEROWS, CHALK ROAD, HIGHAM		
Drawing		
Utility room / Dining Area / Play Room		
Scales 1:100@A3	Drawn by	Date 7/22
Drawing no. 1201/22/2	Rev.	