




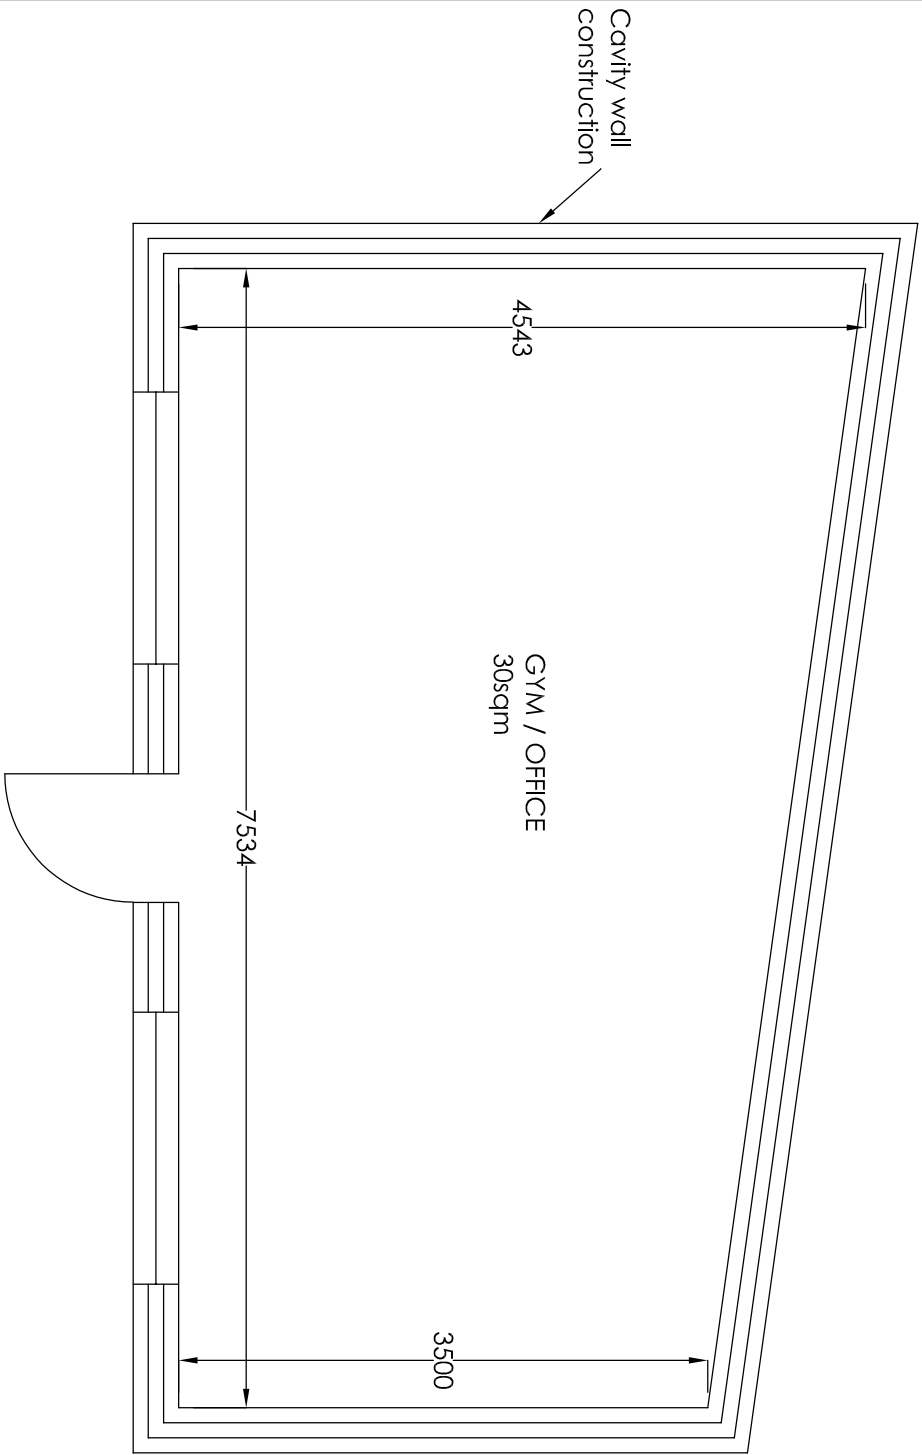


FLOOR PLAN

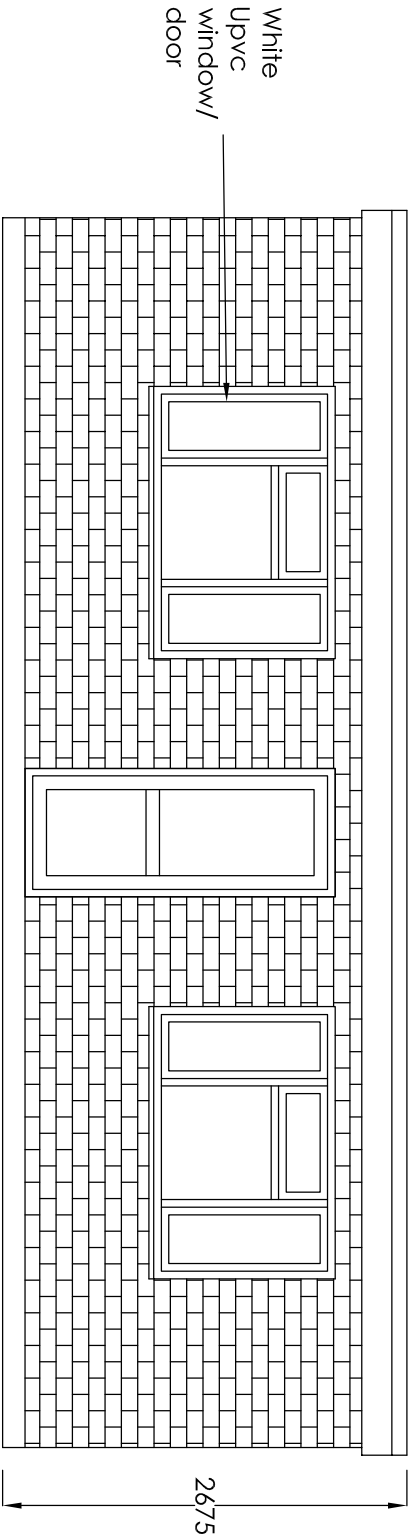


FRONT ELEVATION

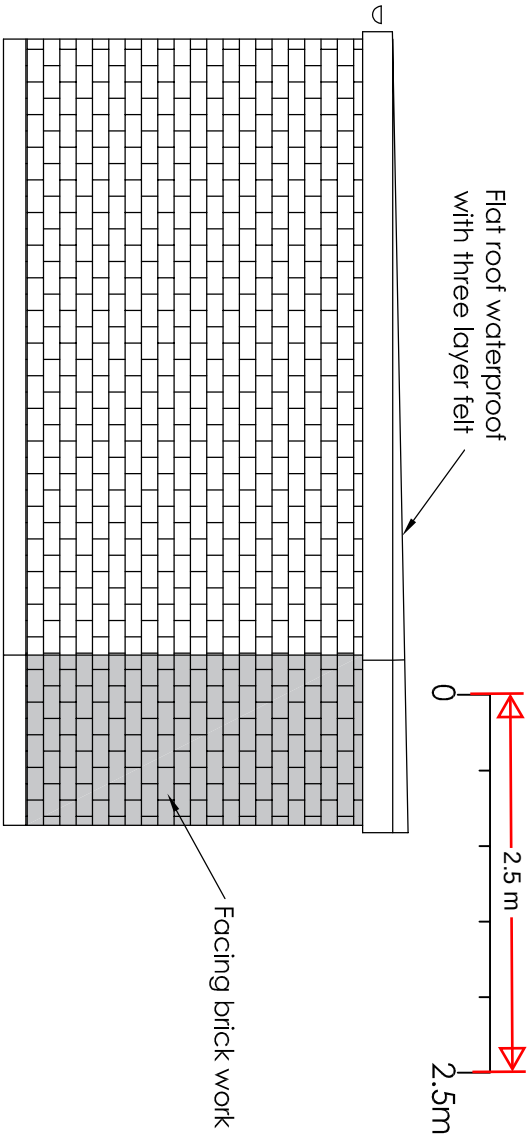

SIDE ELEVATION

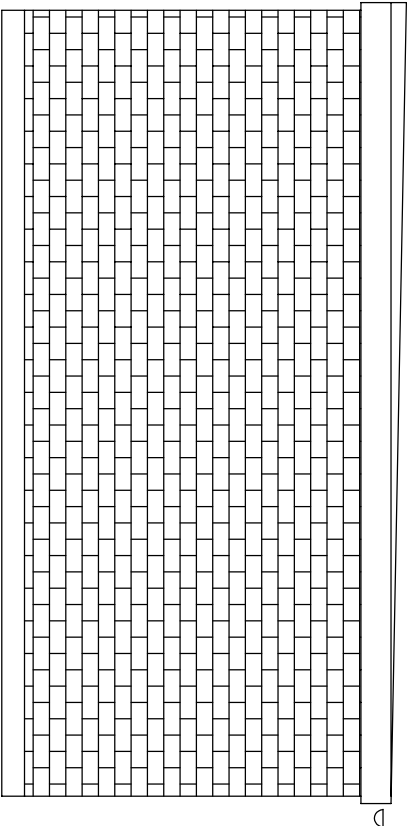

SIDE ELEVATION

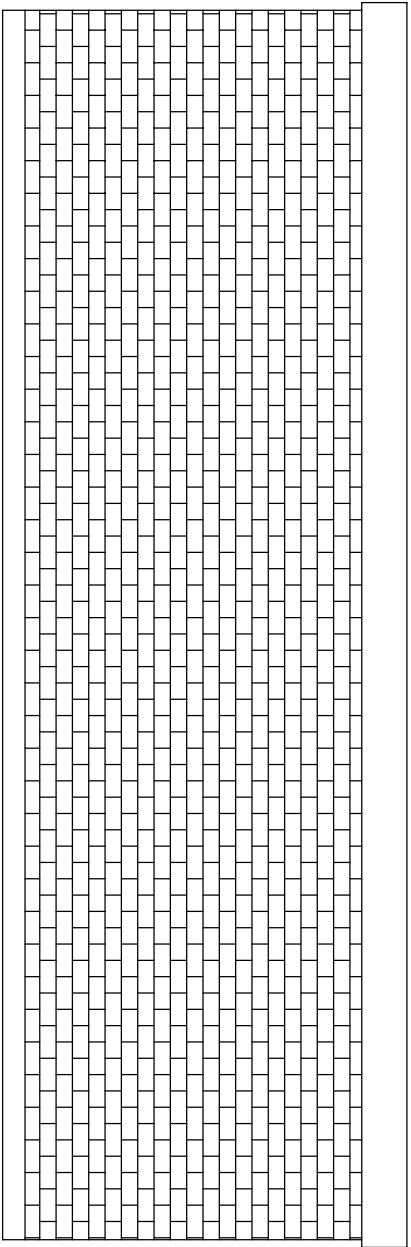

REAR ELEVATION

Project		42 Cambria Crescent Gravesend Kent DA12 4NH	
		Part front two storey extension, Extend rear first floor extension flush with ground floor and rear garden outbuilding	
Drawing Title		Proposed Outbuilding Floor Plan and Elevations	
		Rev	Description
		Date	
		Drawn	Date
		HC	Feb 25
		Scale	1:50
		Drawing No.	42CC/A3/05
		H Channa	
		Picaroons Maidstone Road Platt Kent TN15 8LB	
		Tel: 07828277909 E-mail: hbechanna@tiscali.co.uk	