


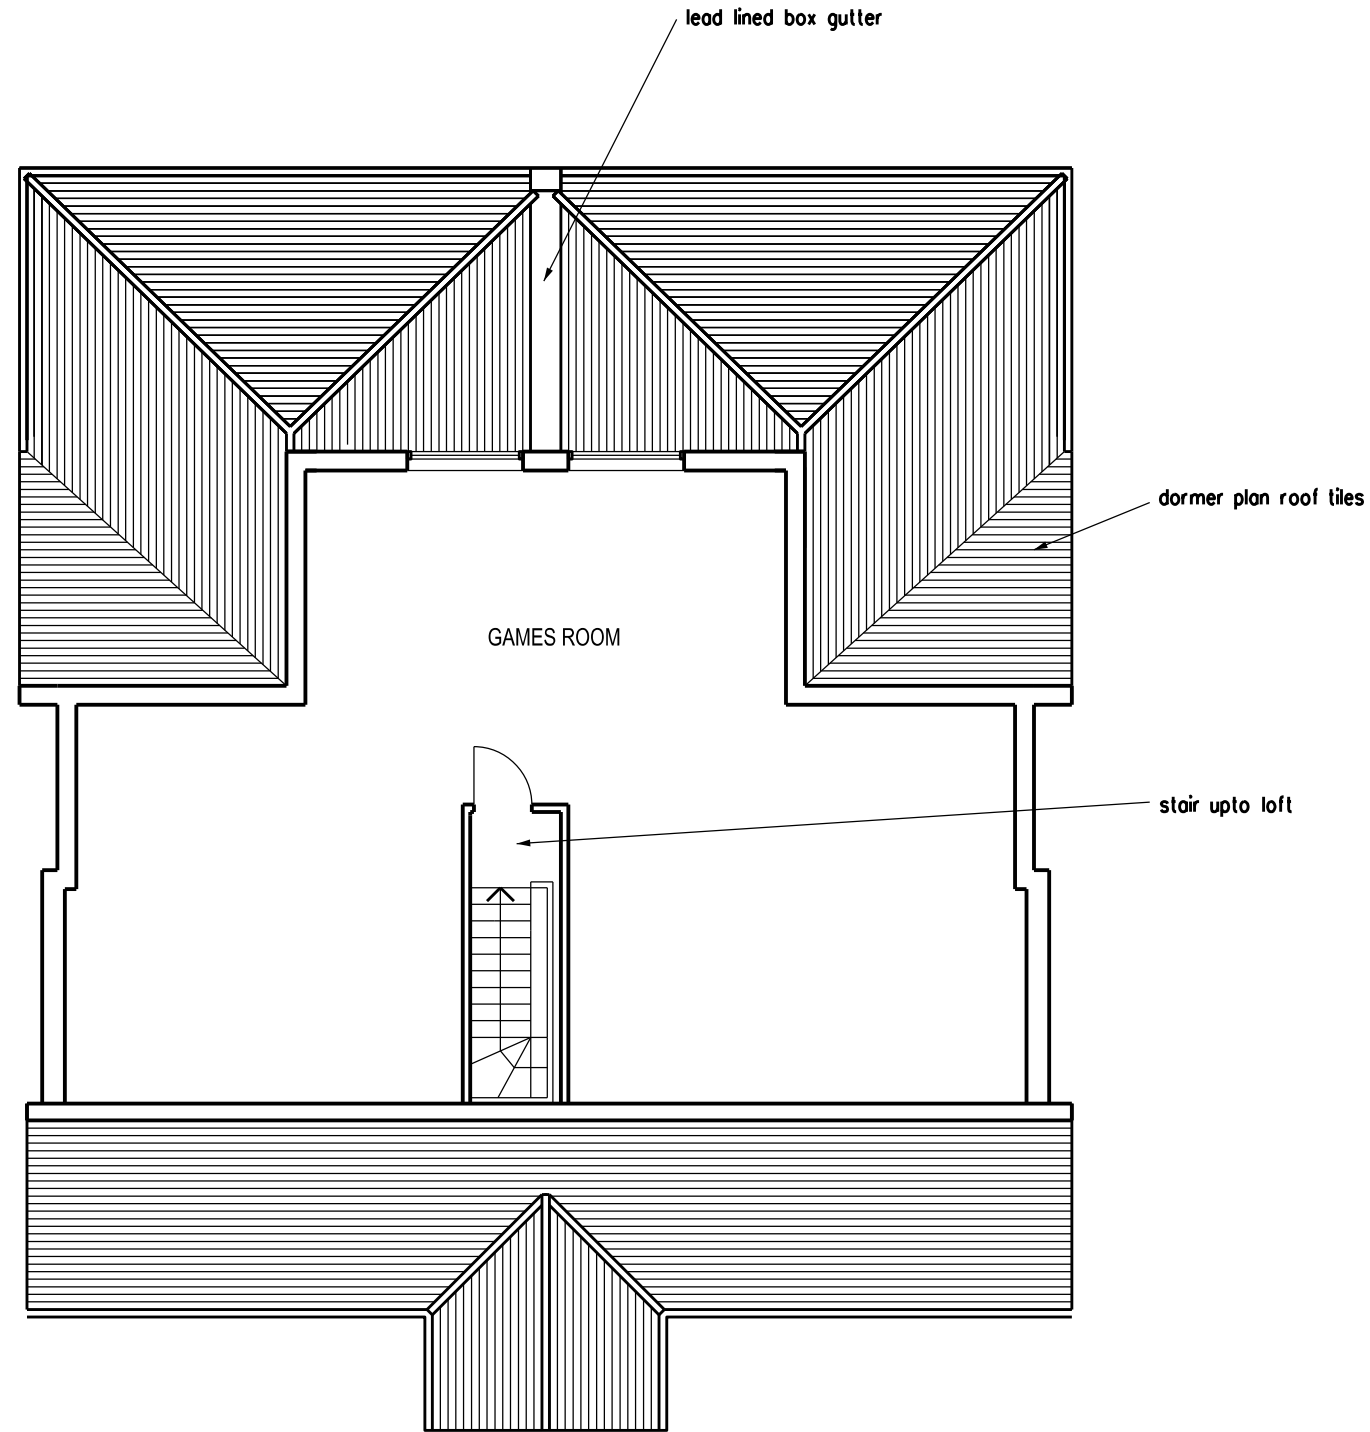

READ WITH STRUCTURAL ENGINEERS DETAILS

B. Rear dormer amended. Feb 2025
A. Rear dormer amended. Dec 2024

PLANNING APPLICATION

REVISION	DATE
B.	Feb 2025
A.	Dec 2024
DRAWING NO. KK/20 B	

ARCHITECT TA ARCHITECTS 11 JOYDENS WOOD ROAD BEXLEY KENT DA5 2HS Tel 07905 130591 ta140256@googlemail.com	JOB 4 BEDROOM HOUSE AT 12 BRENCHLEY AVENUE GRAVESEND KENT DA11 7RQ	DRAWING PROPOSED LOFT FLOOR PLAN
SCALE 1:100 AT A3		DATE OCT 2024

