



Existing outline of bungalow

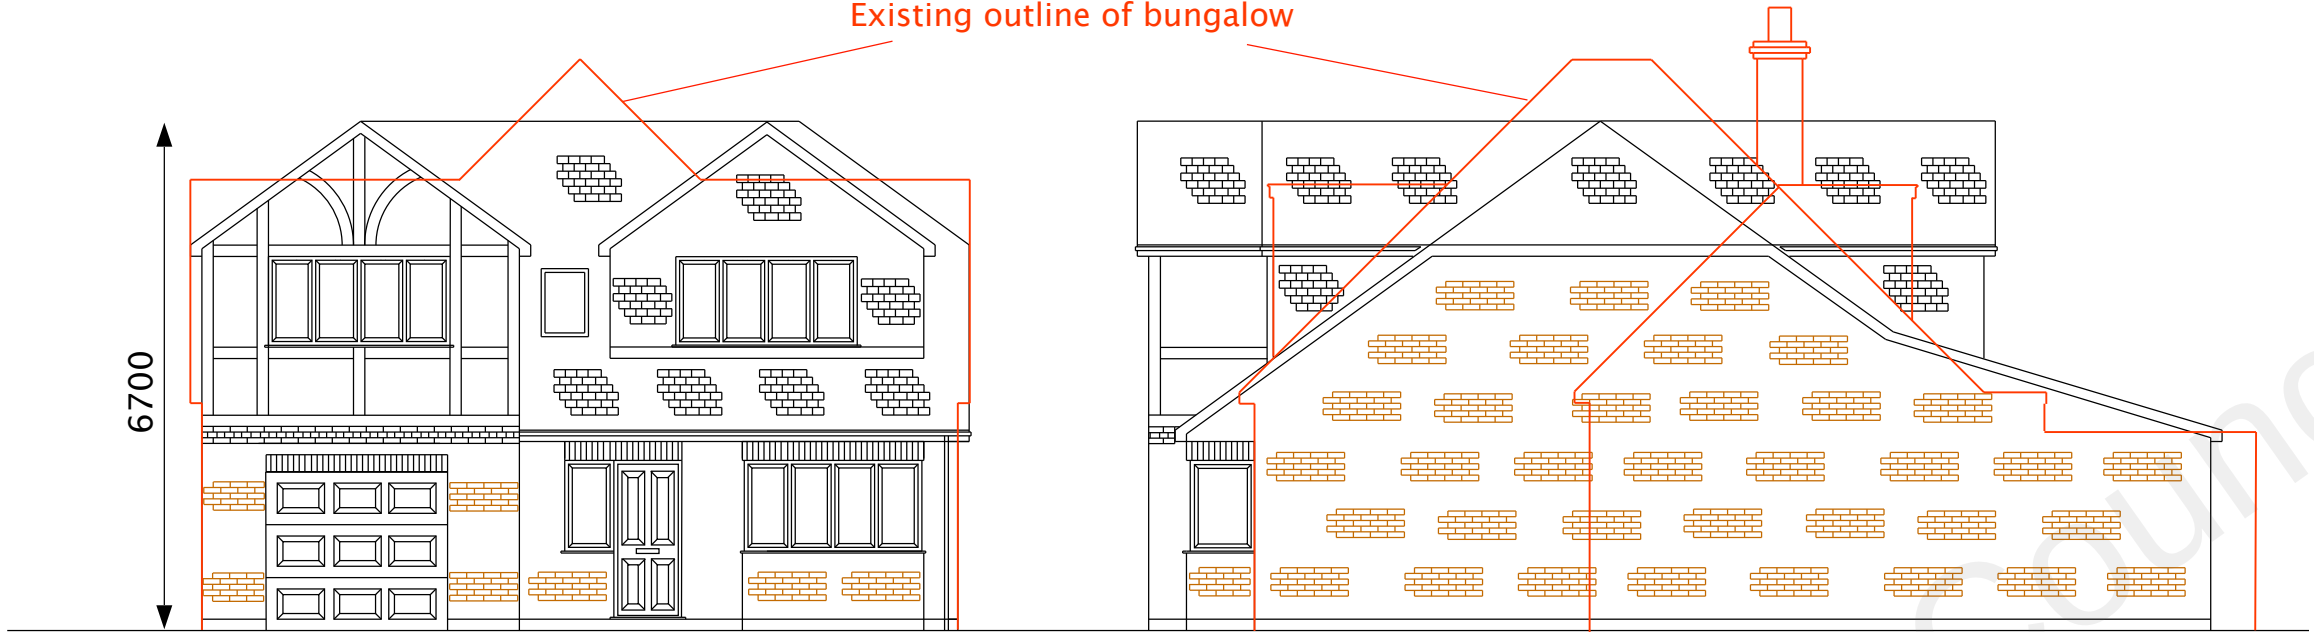

Proposed North Elevation

Proposed West Elevation

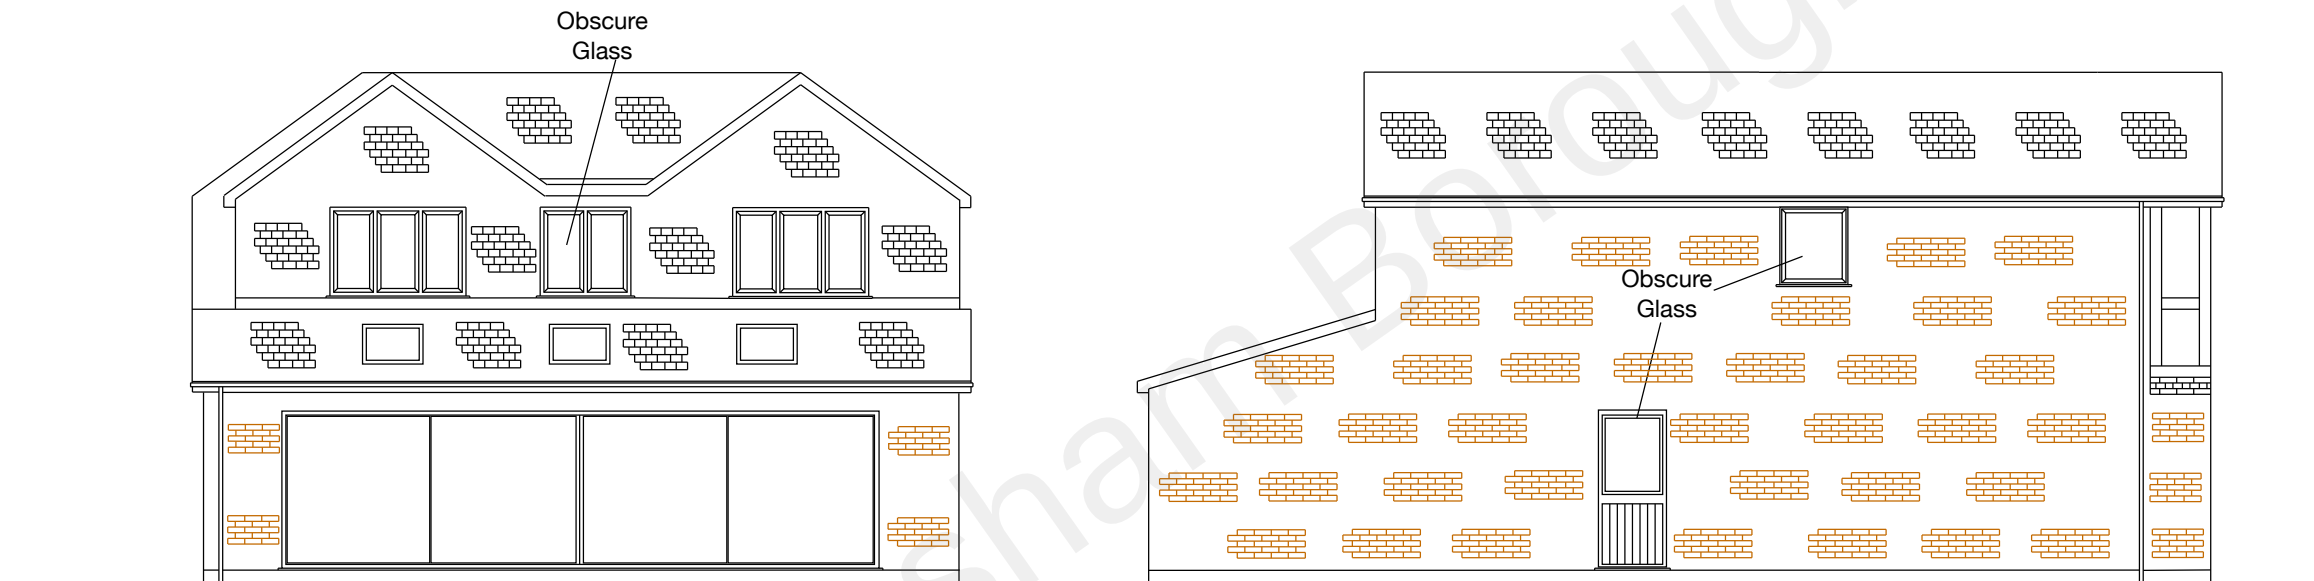

Proposed South Elevation

Proposed East Elevation

Materials-

White uPVC Windows & Doors

White plastic Sofit & Facia

Black plastic Rainwater
Guttering & Downpipes

External Finish -

Brickwork -
Wienerberger Hathaway Brindled

Main Roof & Hanging Tiles -
Marley Old English Dark Red Plain Tiles

Lower Roof -
Marley Modern Interlocking Concrete Roof Tile
(Old English Dark Red)

Mock Tudor Beams to be sand blasted and stained
slate grey

Render between beams to be Polar White K-Rend



BUILDING

Reputation Built On Quality

- New Builds
- Extensions
- Groundworks

07532 303307
calvin@ct-building.co.uk
www.ct-building.co.uk

Site
28 Coutts Avenue
Shorne
Gravesend
Kent
DA12 3HJ

Scale
1:100@ A3
UNLESS STATED
Drawing No. Date
005 (Ver 1) 16/10/2021

Drawing Title:
Proposed Elevations

Drawn by
C.J.K.



Scale Bar (metres) 1:100