


Notes

- 1. Existing boundary fence to be removed
- 2. Existing Ground Floor WC and utility room removed
- 3. Existing floor finishes stripped back to existing sub-base throughout Ground Floor
- 4. Hipped roof structure to be removed
- 5. New openings for Conservation rooflights in existing roof

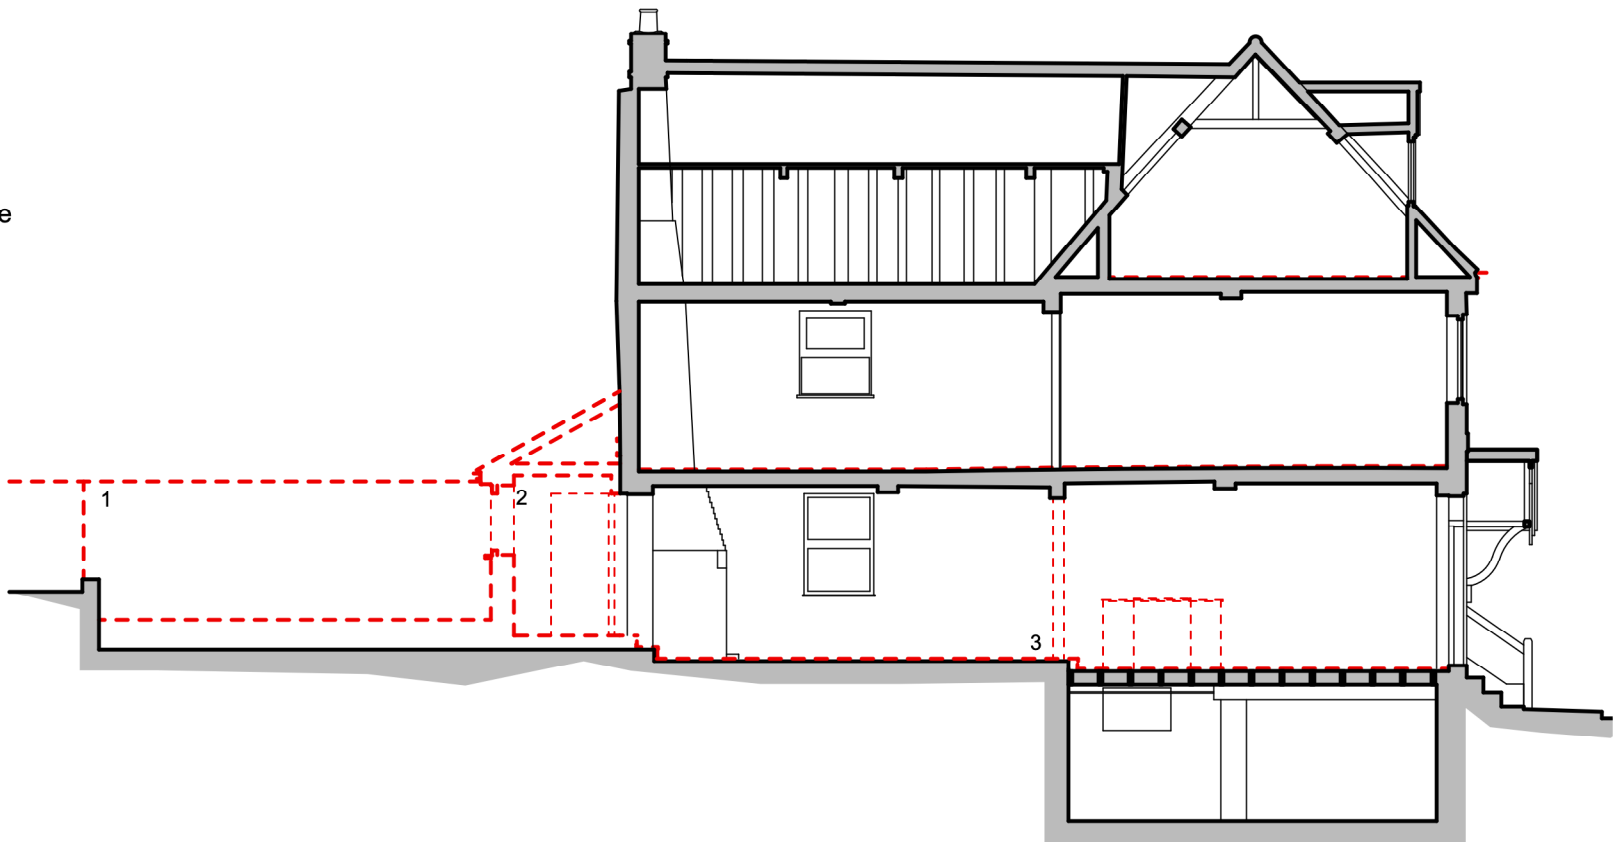


Section A-A

The Street Meopham


KEY:

Demolition & stripping-out

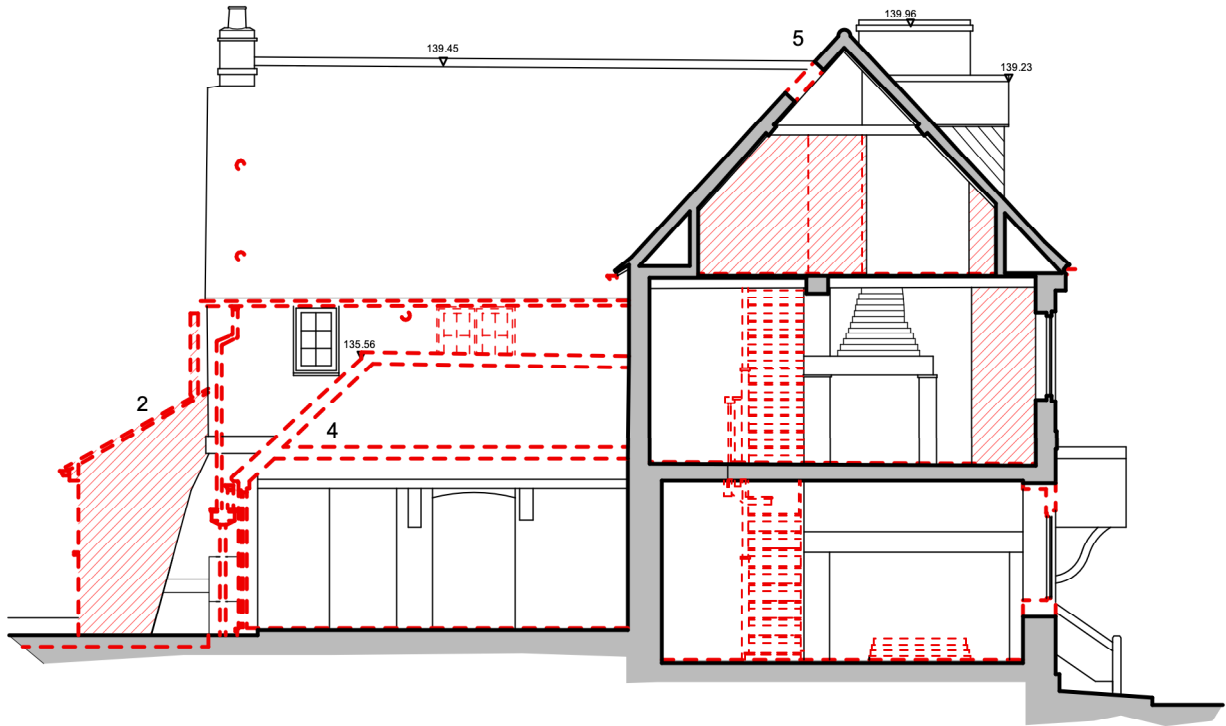

Section B-B

The Street Meopham

 

GENERAL NOTES

- 1. This drawing is the copyright of Haines Phillips Architects.
- 2. Do not scale from this drawing. Use figured dimensions only.
- 3. This drawing must not be used for land transfer purposes, or for construction purposes unless accompanied by an Architect's Instruction.

DRAWING ISSUE STATUS

ISSUE STATUS	COMMENT
P PRELIMINARY PLANNING	For comment and review Planning/Listed Building Application
BR BUILDING REGS TENDER	Building Regs Application For pricing purposes only
T CONSTRUCTION	For procurement & construction
FC FINAL CONSTRUCTION	Record drawings on completion
L LEGAL	Conveyancing or other legal purposes

REVISIONS

REV	DATE	NOTES
1	20/10/25	Planning Issue.
2	20/03/26	Updated in accordance with discussion with Case Officer and Conservation Officer at site meeting.
3	21/08/26	Detail added to works to infilled, original window on rear elevation. Annotations simplified.

HAINES PHILLIPS ARCHITECTS

Tankerton Works
12 Argyle Walk
London WC1H 8HA
t 020 7833 9324
f 020 7837 2864
e office@hainesphillips.co.uk

JOB TITLE
**Elizabeth House,
The Street, Meopham,
DA13 0AJ**

DRAWING TITLE
Sections Demolitions

DRAWN	DATE
AZ	Feb 2025
JOB NR	SCALE
4412	1:100@A3
DRAWING NO.	ISSUE REVISION
DM340	PL 3