




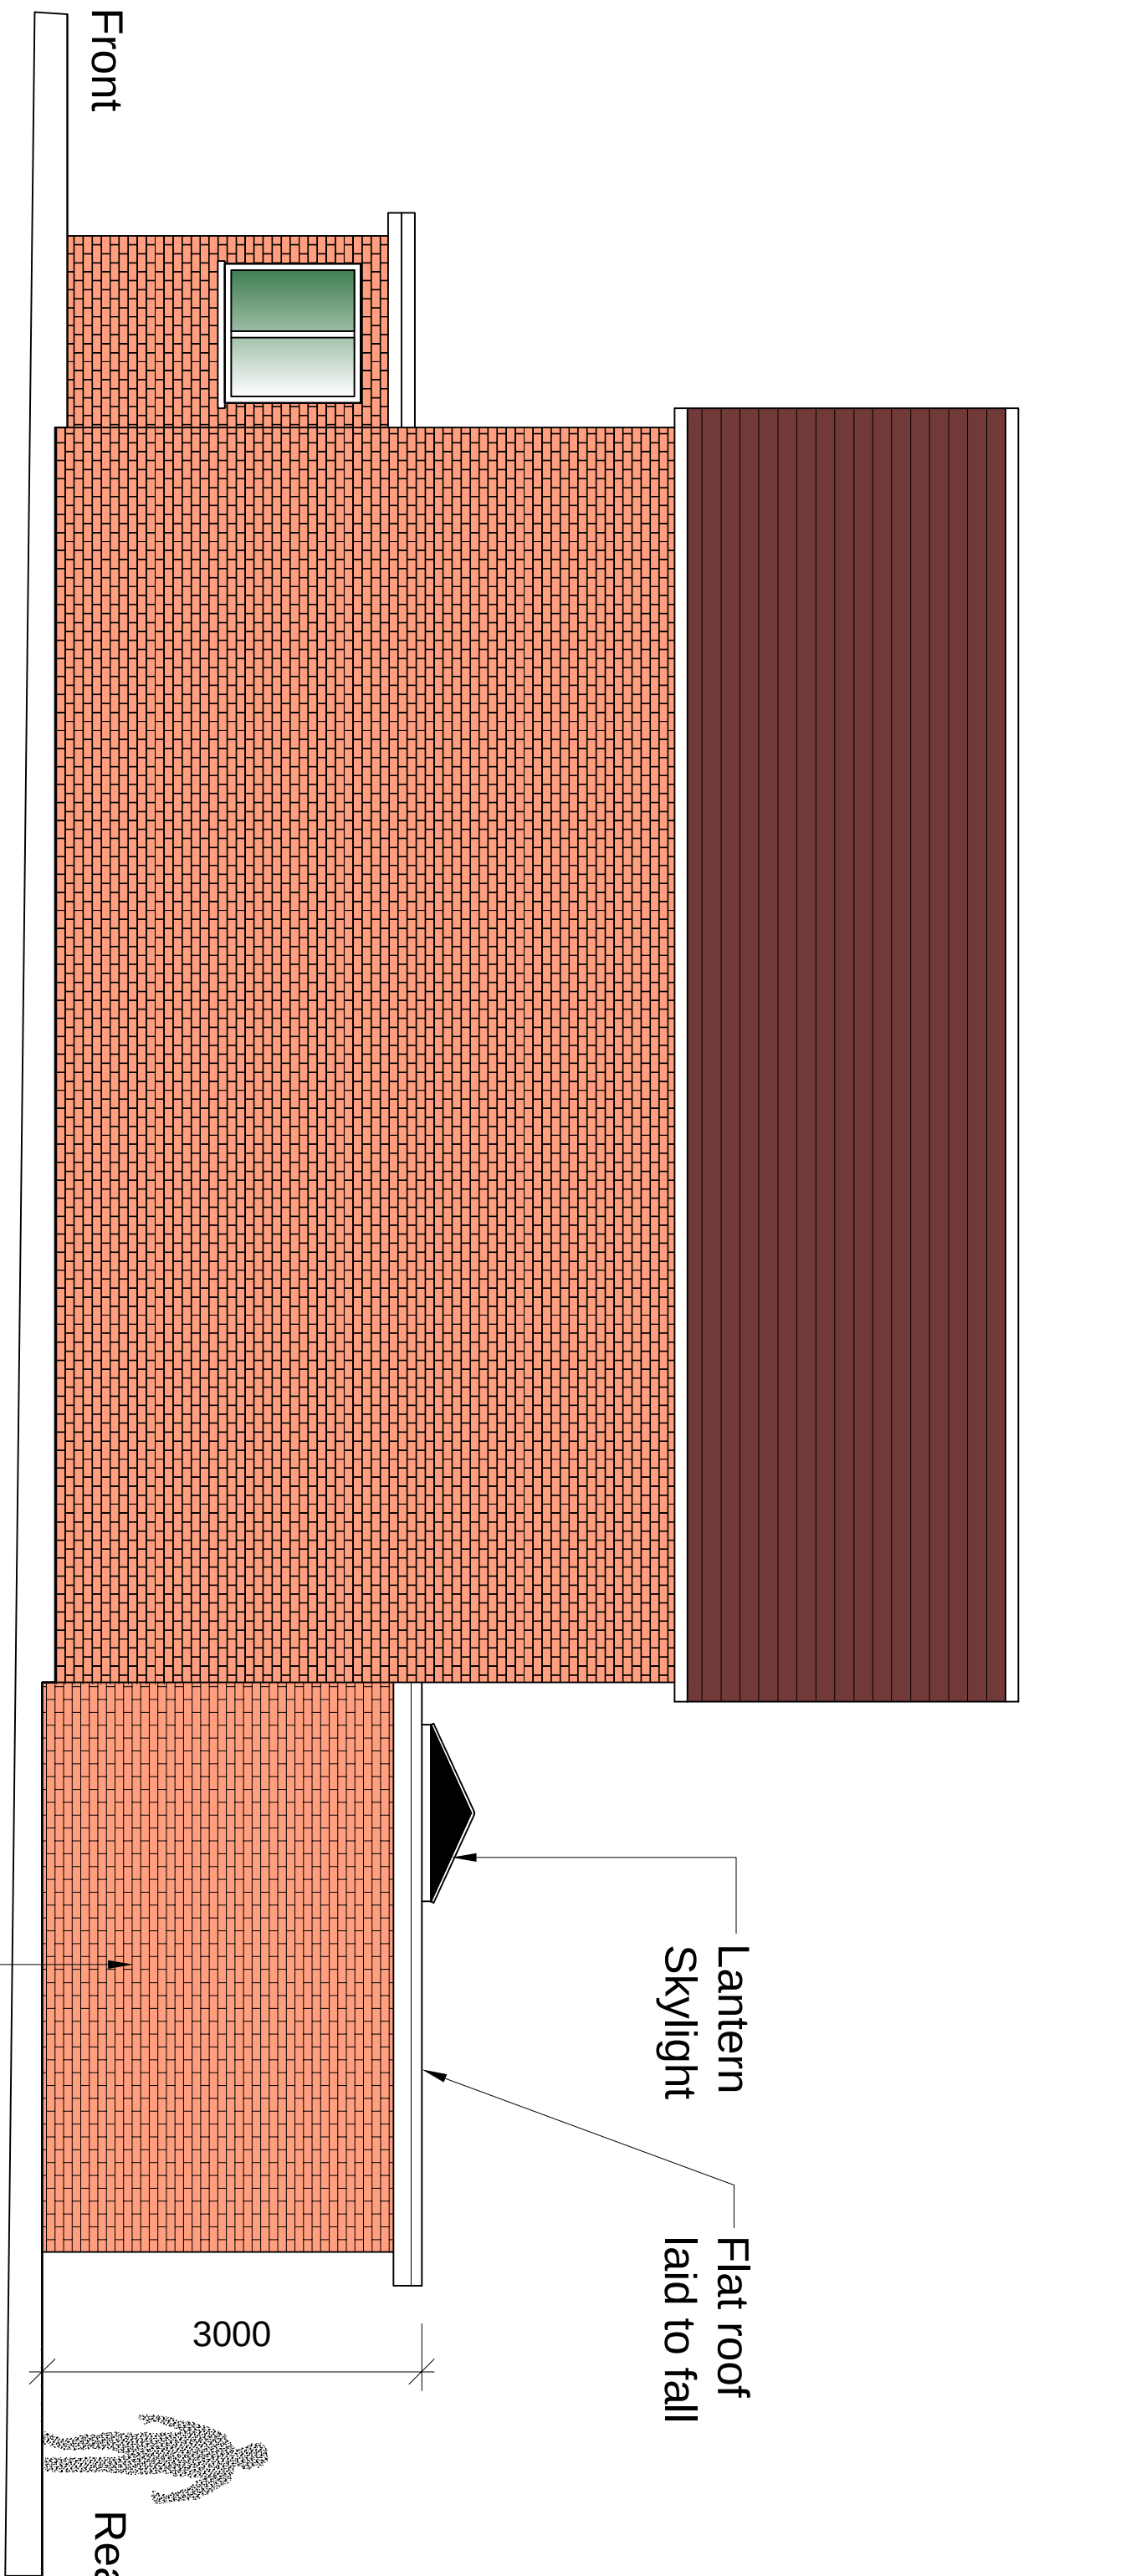

Proposed Side Elevation 1

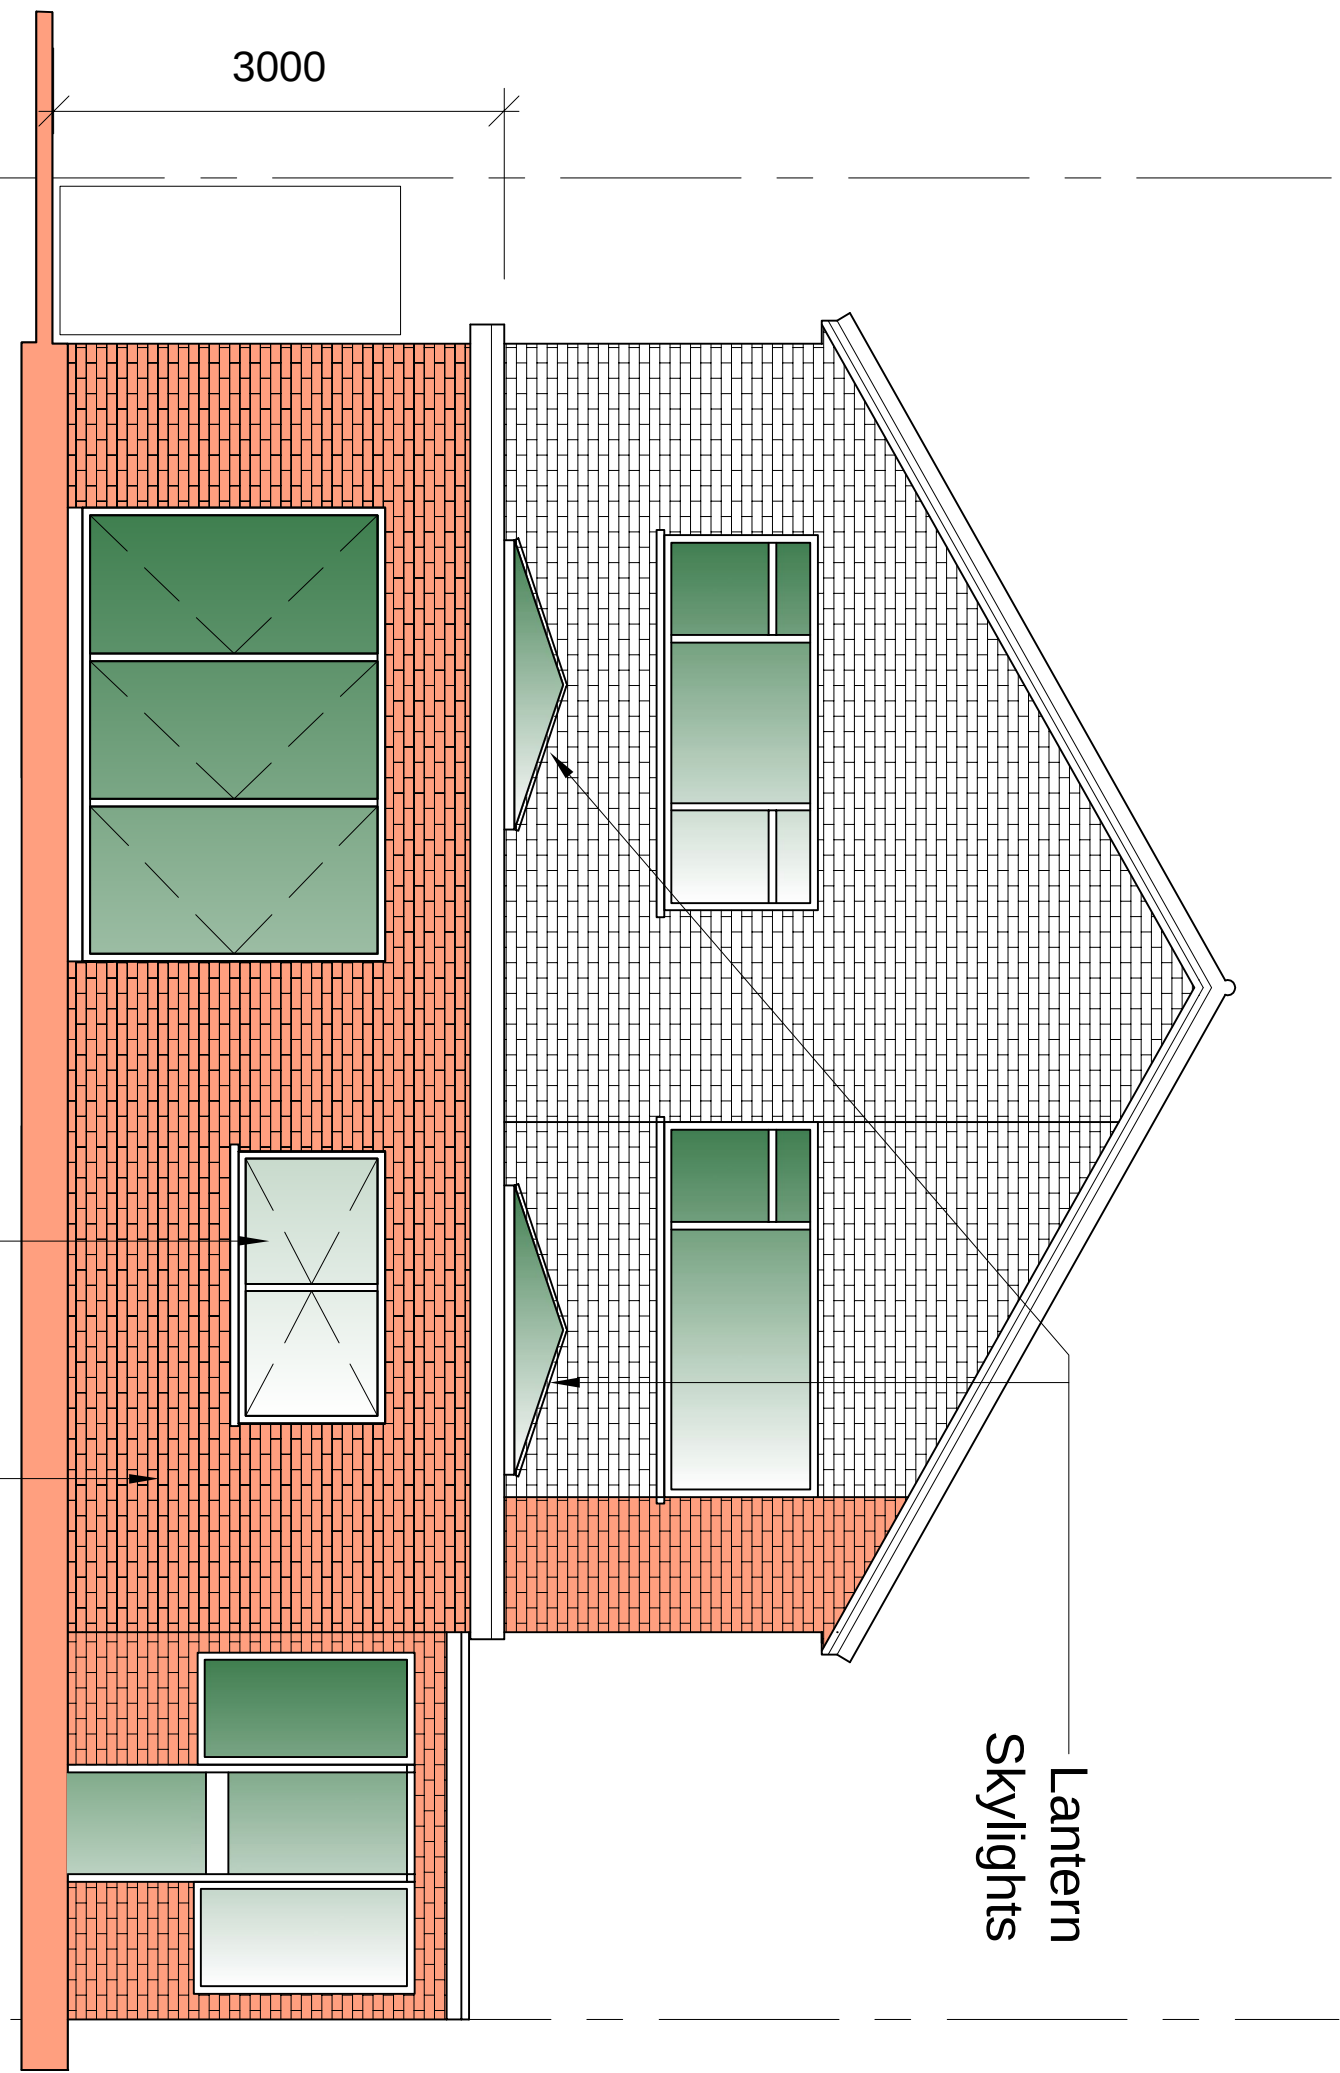

Proposed Rear Elevation

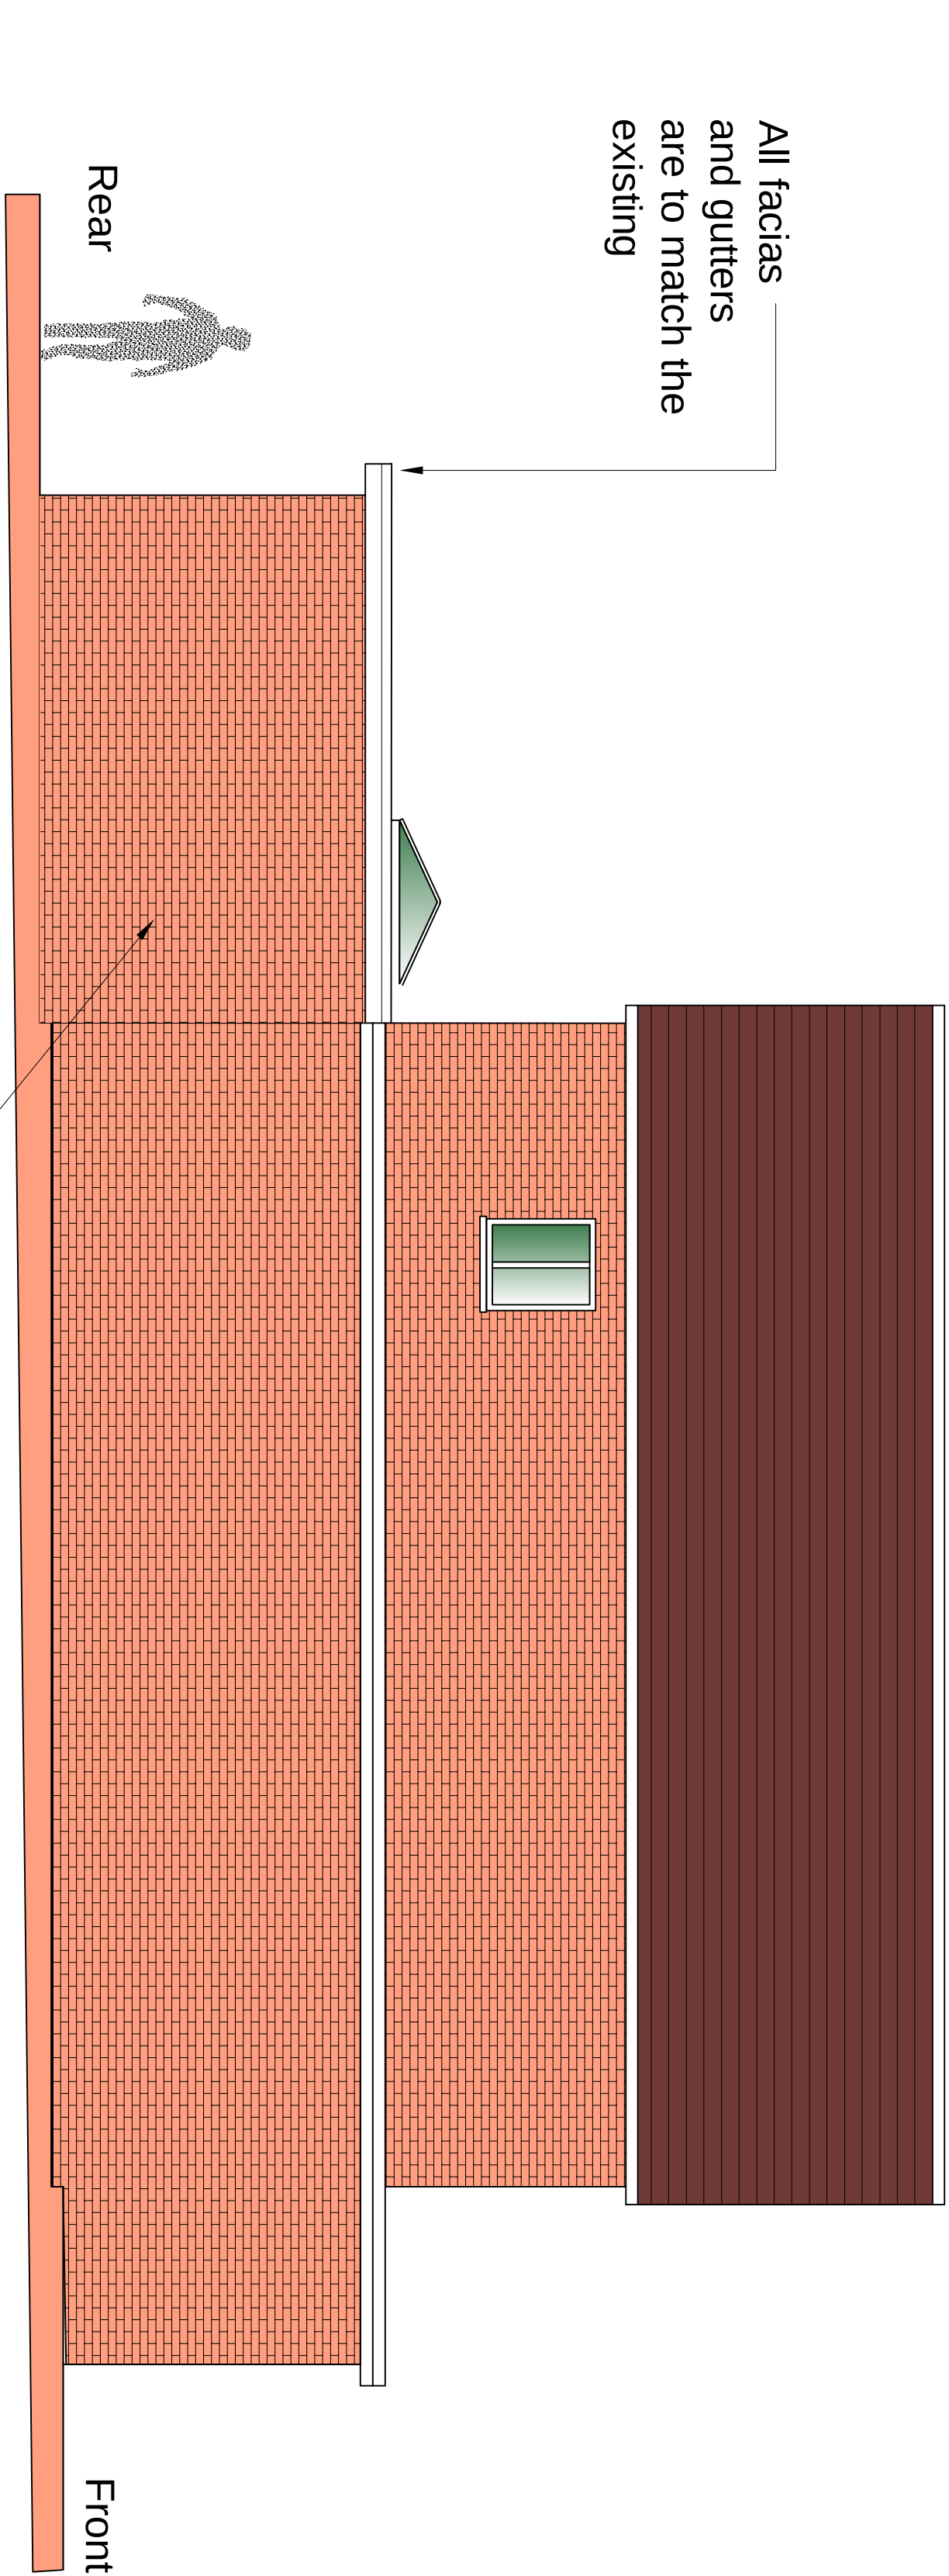


Proposed Other Side Elevation 2

Brickwork to match the existing

Brickwork to match the existing

All Materials to match the existing

 

PI	ISSUED TO PLANNING	XX.04.23	WC
Rev		Date	By



Job Title	8 Farmcroft Gravesend Kent DA11 7LT
-----------	--

Drawing Title			
Proposed Plans			
Scale	Date		
1:50 @ A1	FEB `25		
Job No.	Draw No.	Rev	
51-1000-989	S06	P1	