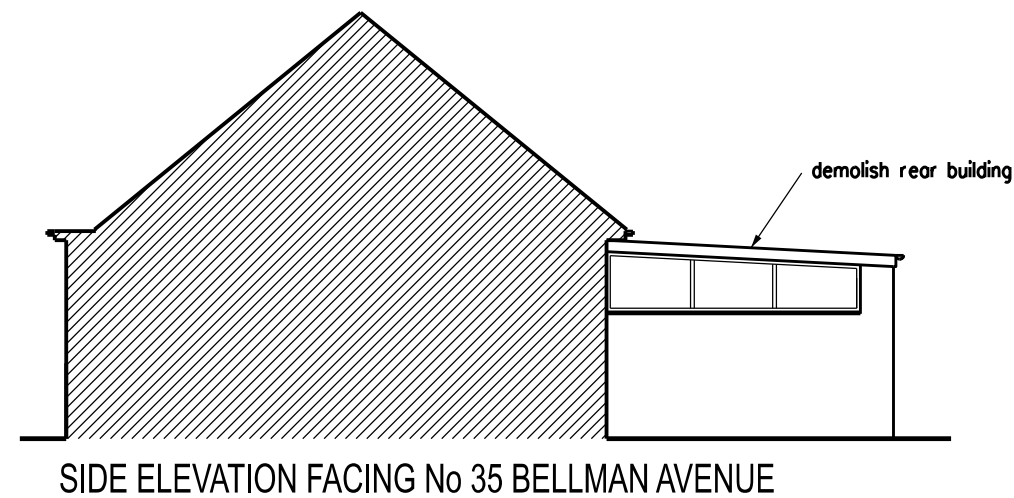
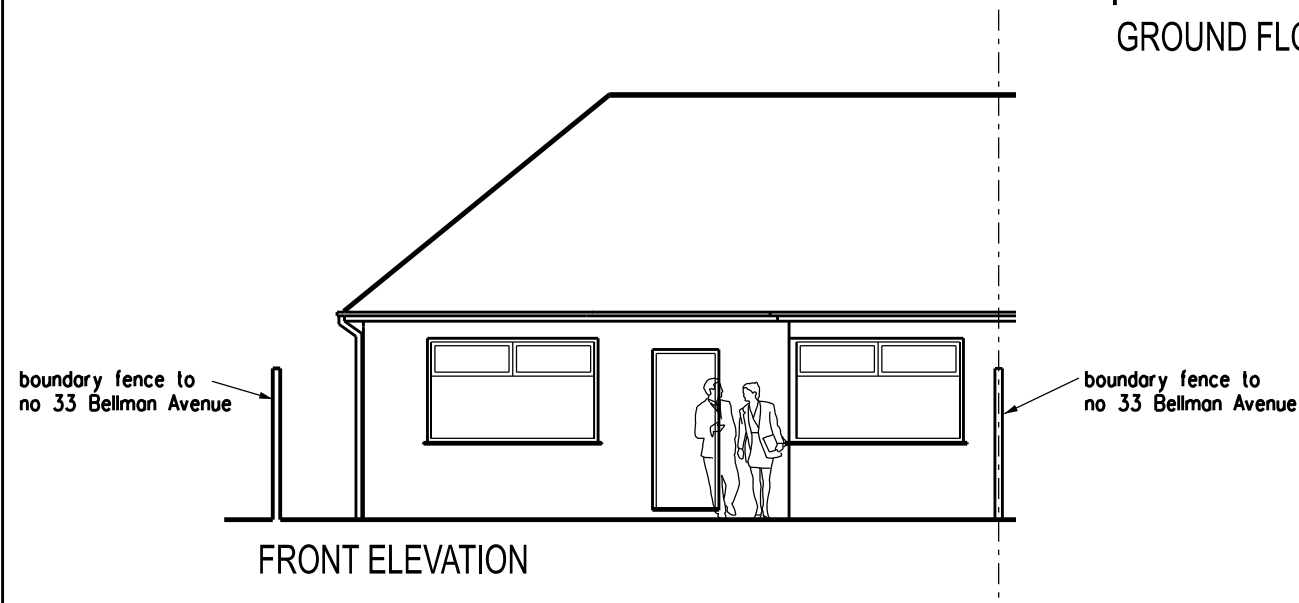
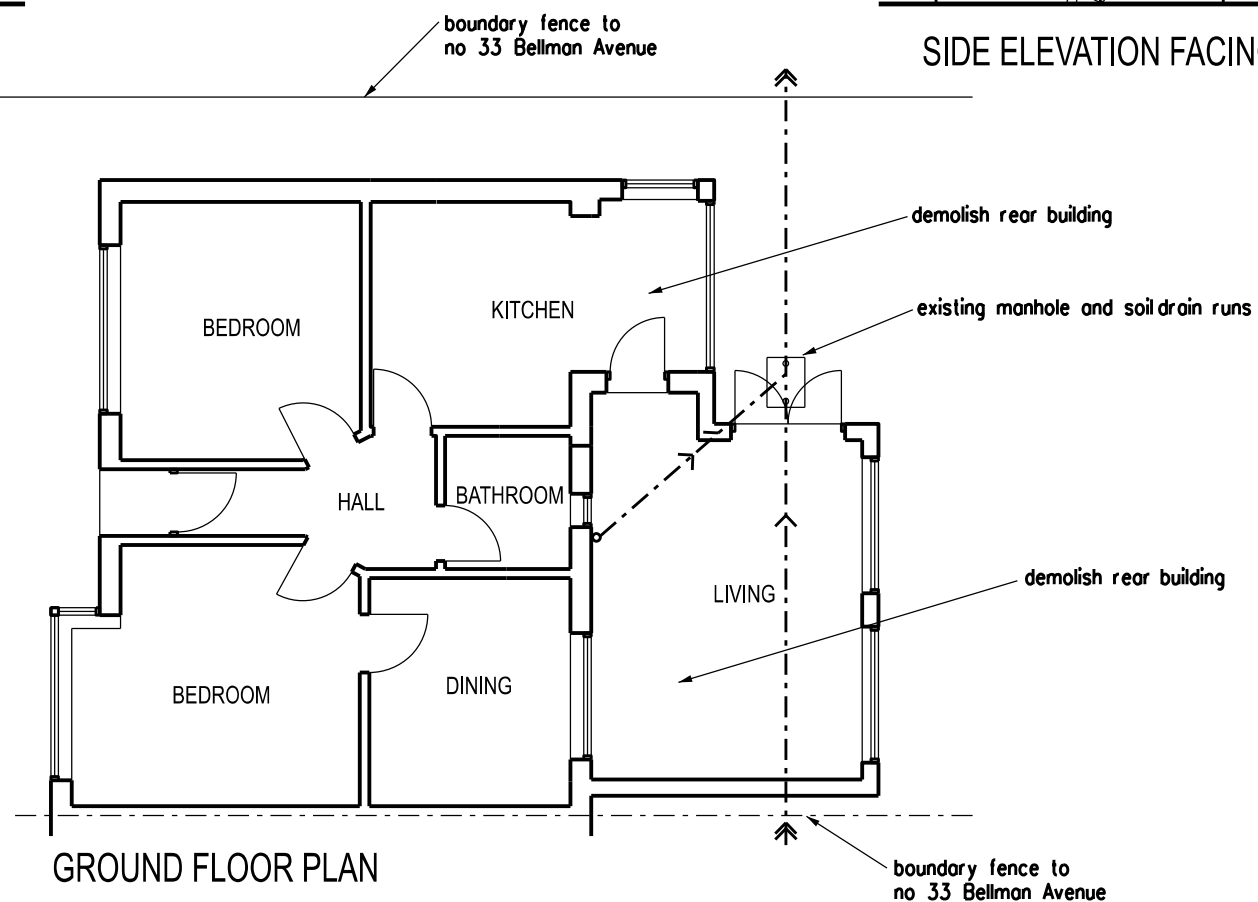
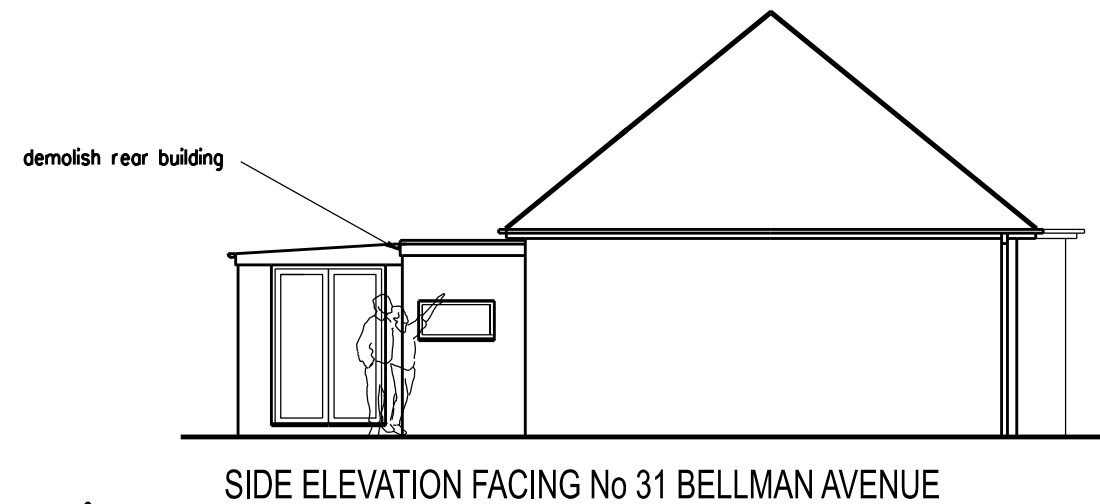
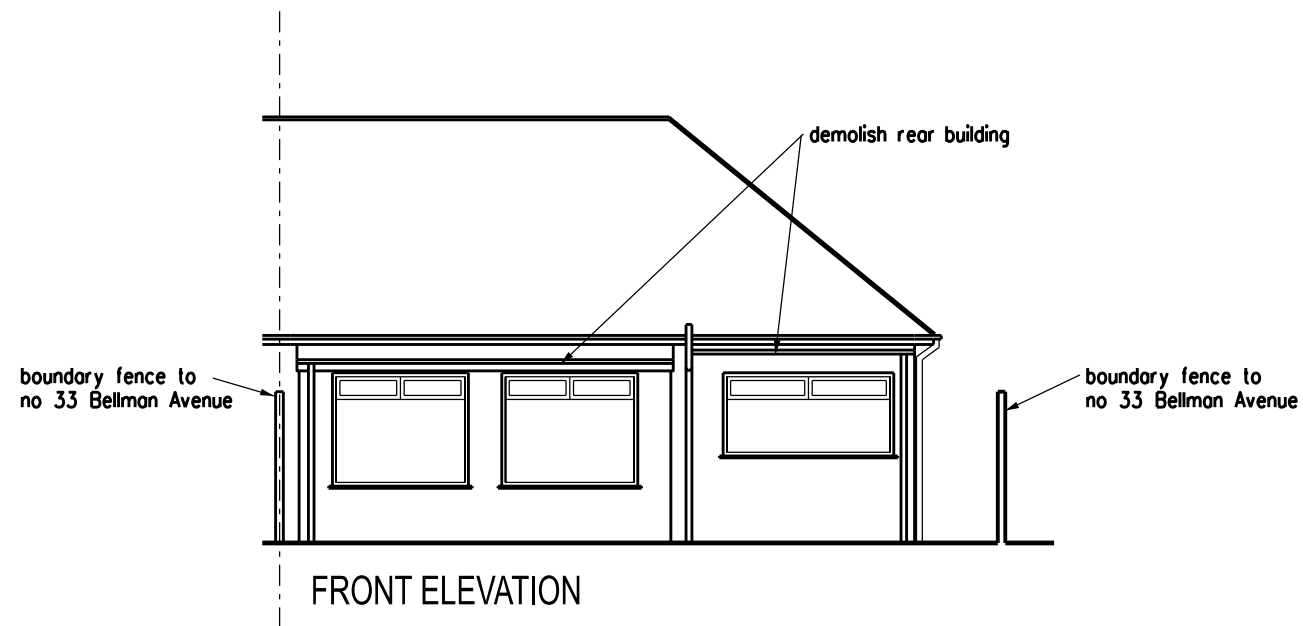


REVISION	DATE
ARCHITECT TA ARCHITECTS 11 JOYDENS WOOD ROAD BEXLEY KENT DA5 2HS Tel 07905 130591 ta140256@googlemail.com	
JOB PROPOSED GROUND FLOOR REAR & LOFT EXTENSION AT 33 BELLMAN AVENUE GRAVESEND DA12 1RF	
DRAWING EXISTING GROUND FLOOR PLAN AND ELEVATIONS	
SCALE 1:100 AT A3	DATE OCT 2024
DRAWING NO. BT/03	