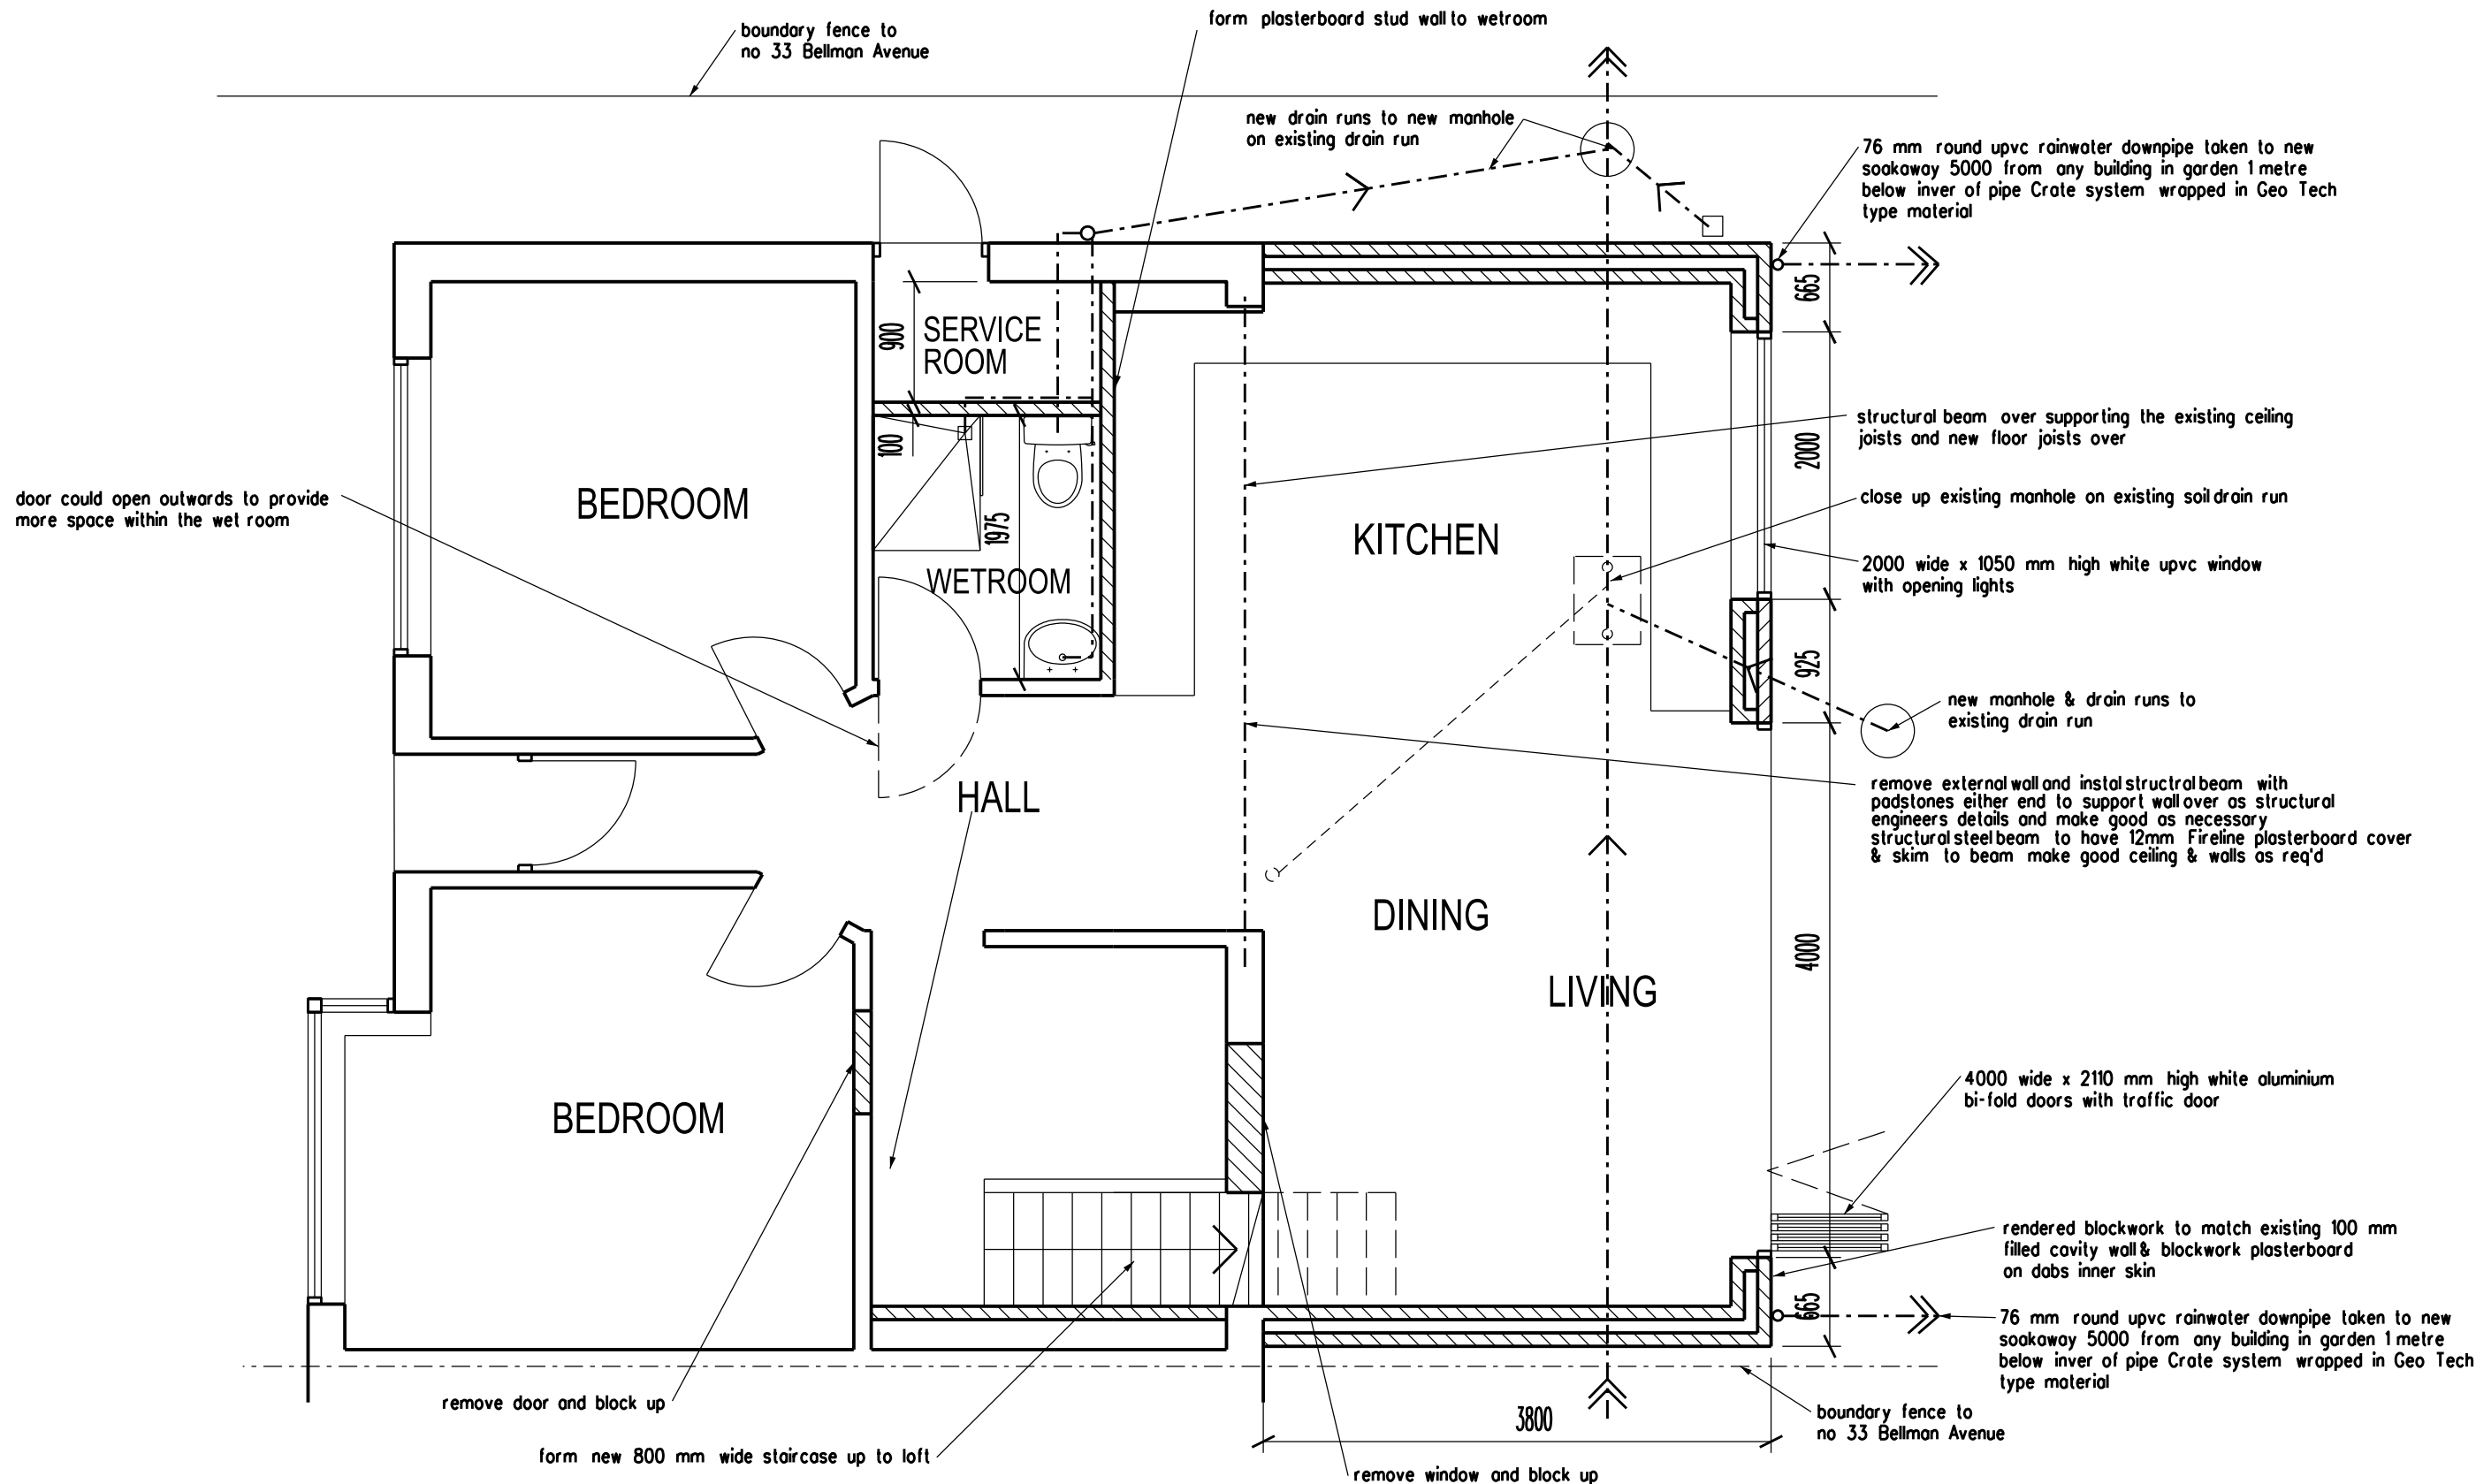


ARCHITECT
TA ARCHITECTS
 11 JOYDENS WOOD ROAD BEXLEY
 KENT DA5 2HS Tel 07905 130591
 ta140256@googlemail.com

JOB
**PROPOSED GROUND FLOOR
 REAR & LOFT EXTENSION
 AT 33 BELLMAN AVENUE
 GRAVESEND DA12 1RF**

REVISION	DATE
DRAWING	PROPOSED GROUND FLOOR PLAN
SCALE	DATE
1:50 AT A3	OCT 2024
DRAWING NO.	
BT/04	