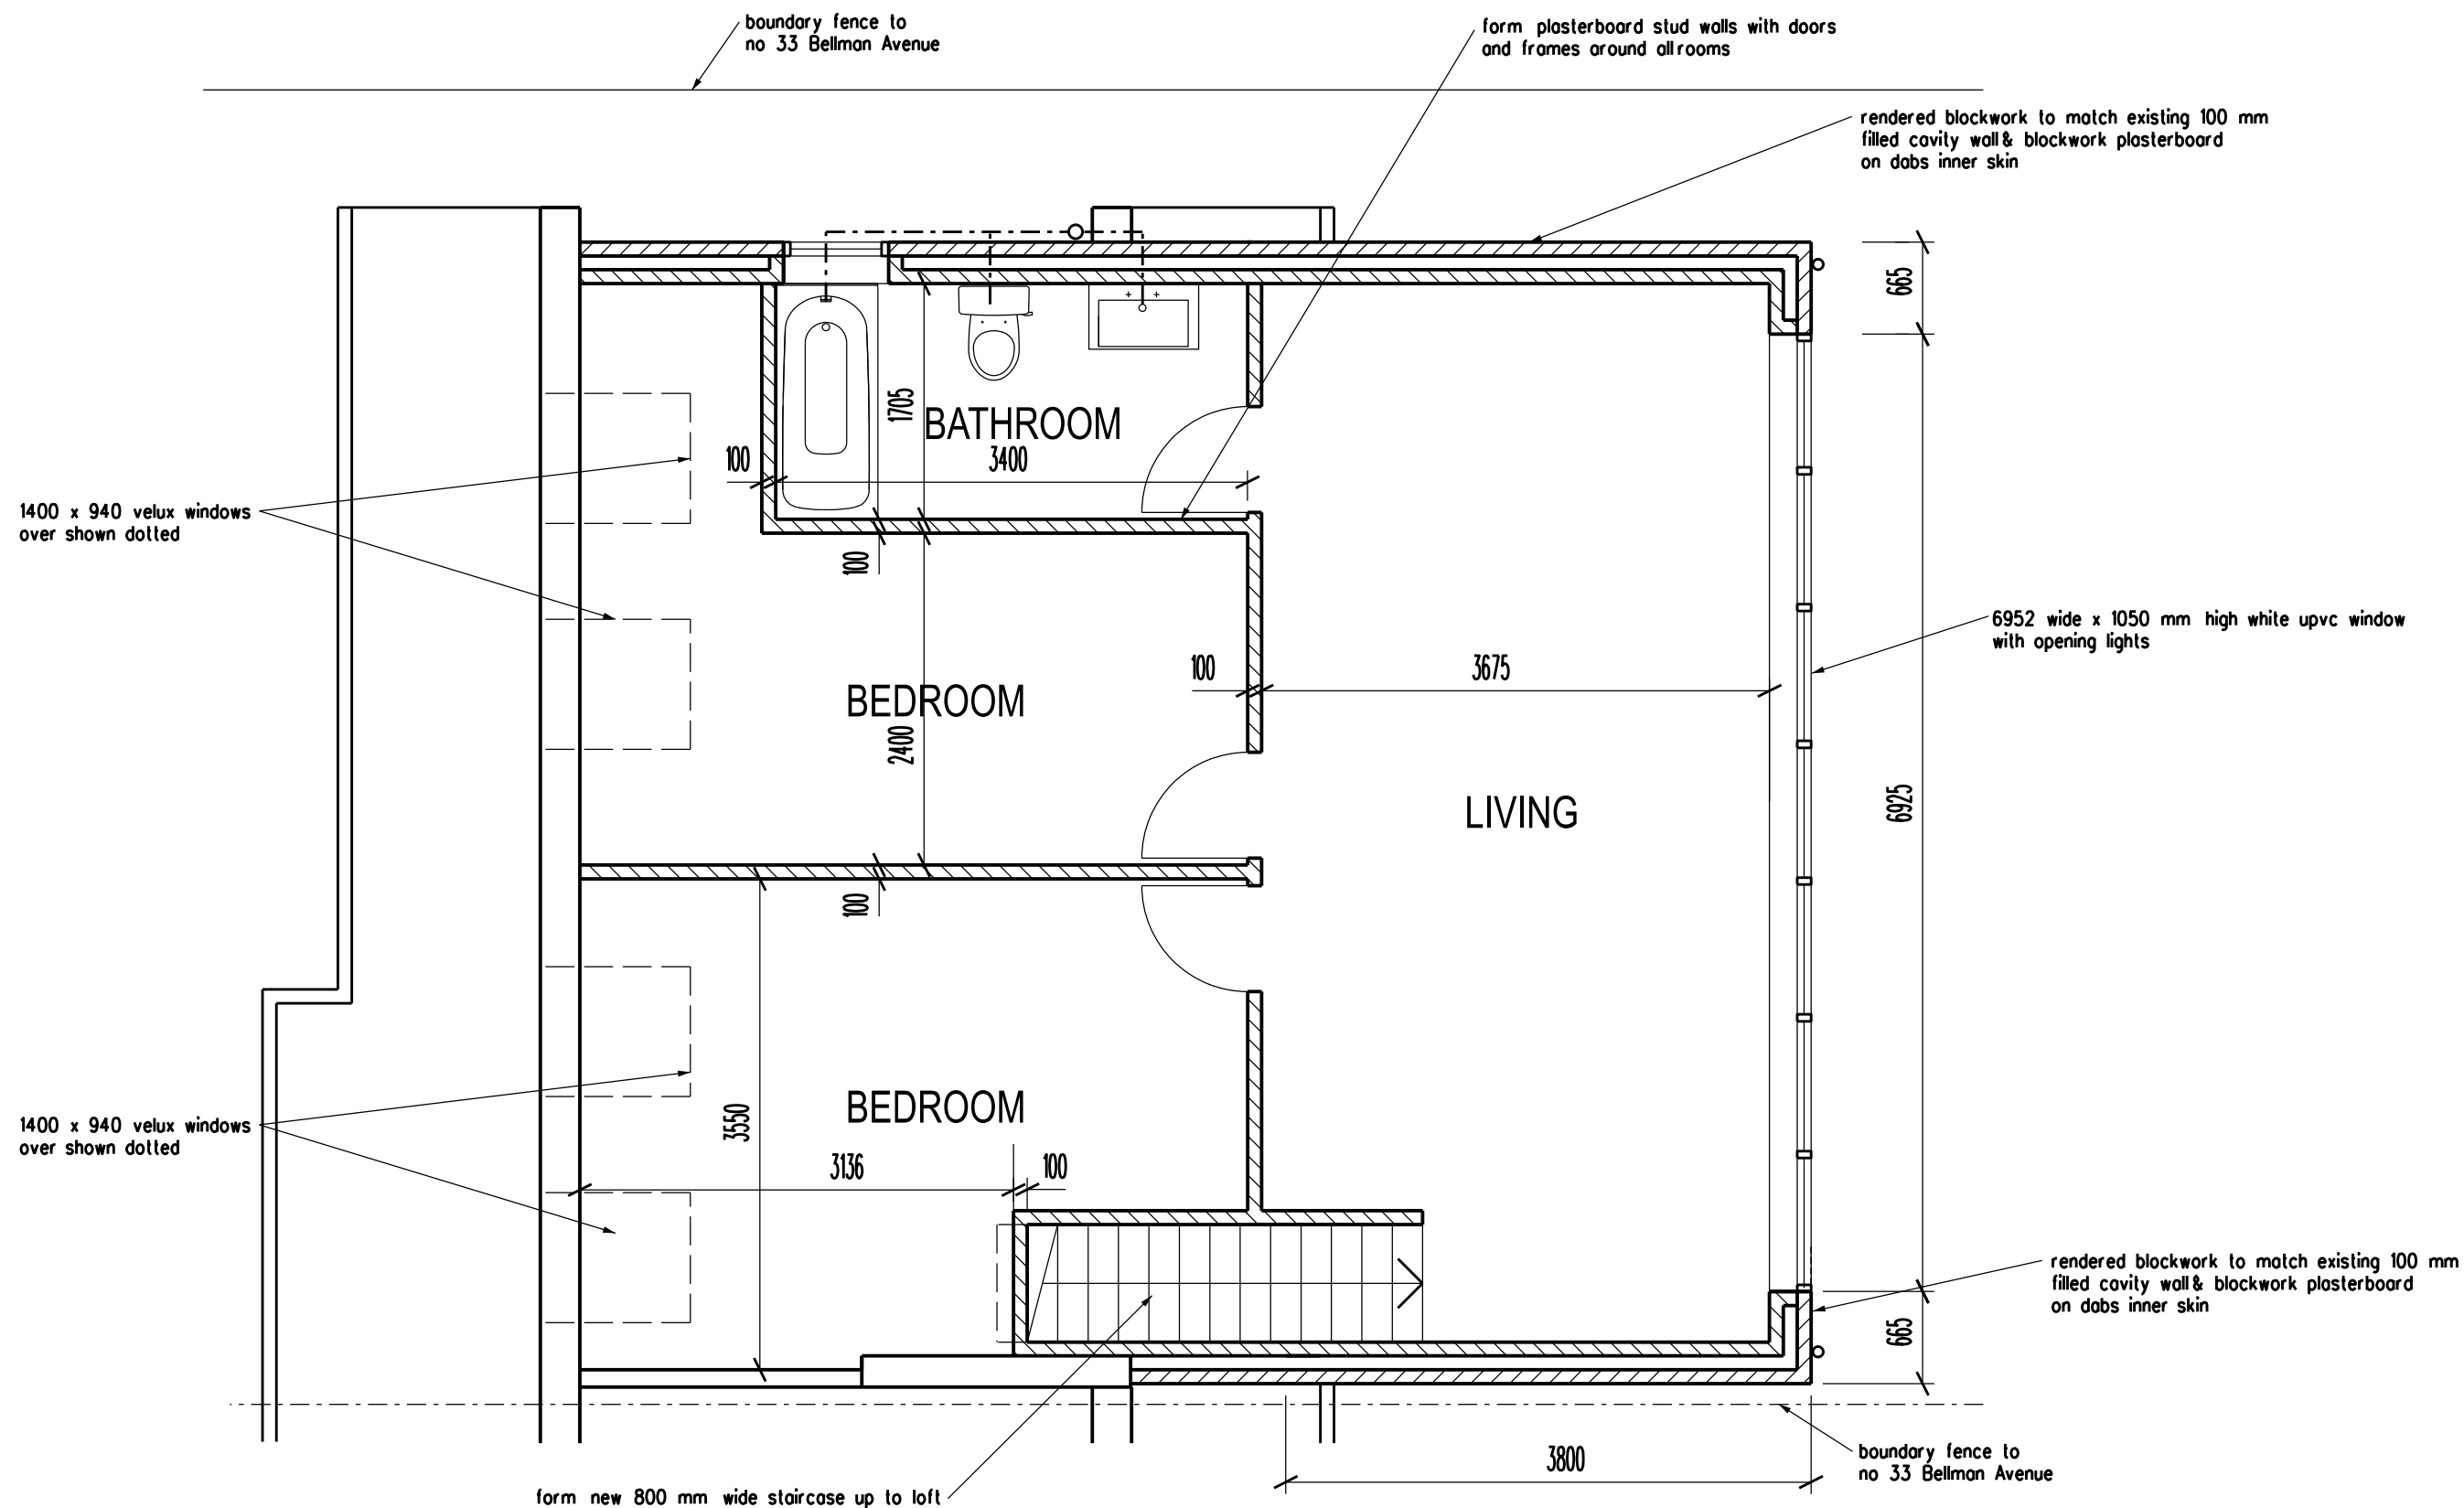


ARCHITECT
TA ARCHITECTS
11 JOYDENS WOOD ROAD BEXLEY
KENT DA5 2HS Tel 07905 130591
ta140256@googlemail.com

JOB
PROPOSED GROUND FLOOR
REAR & LOFT EXTENSION
AT 33 BELLMAN AVENUE
GRAVESEND DA12 1RF

REVISION		DATE
DRAWING	PROPOSED FIRST FLOOR PLAN	
SCALE	1:50 AT A3	DATE OCT 2024
DRAWING NO.	BT/05	