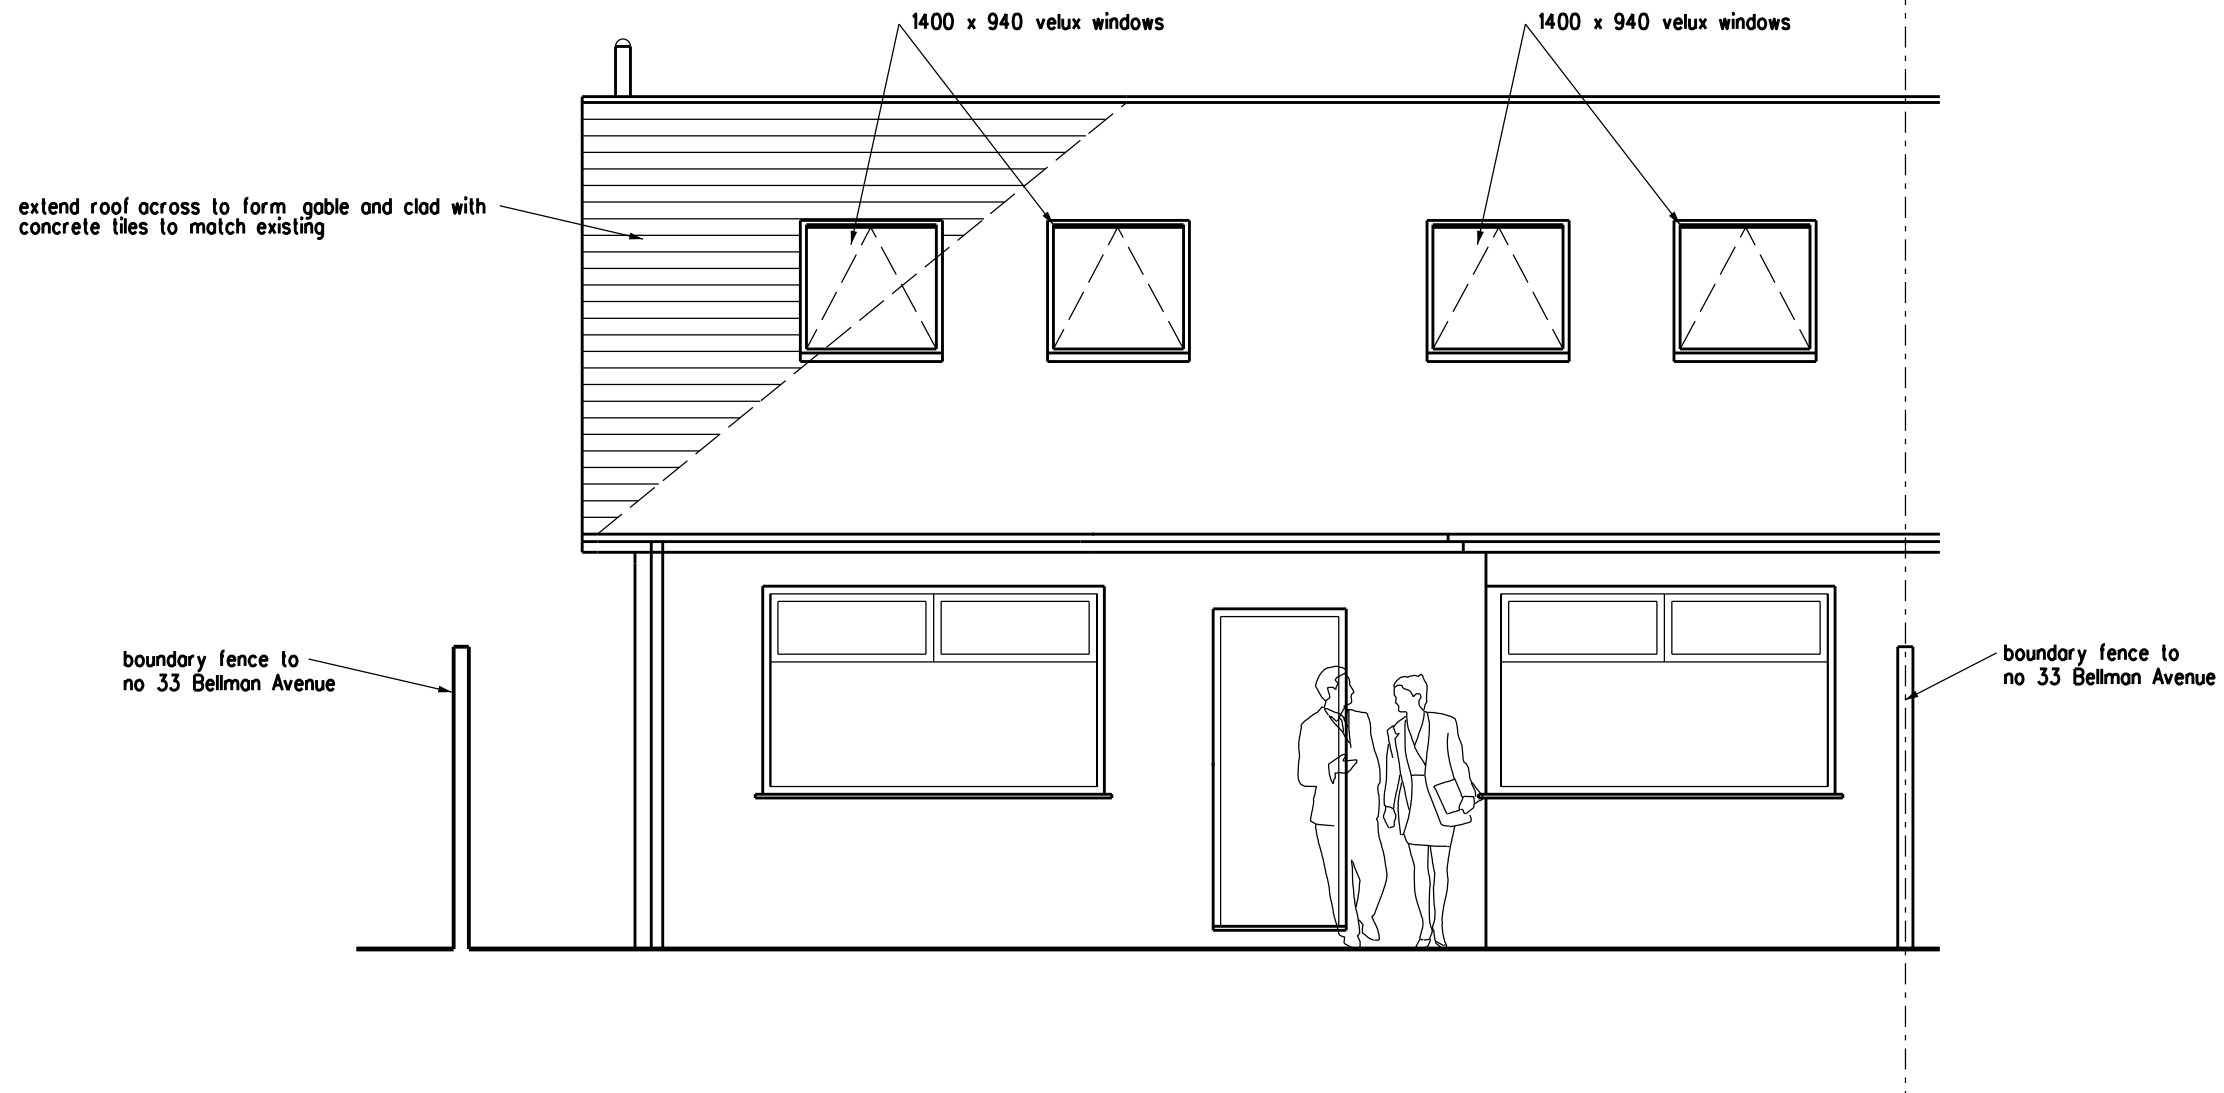


ARCHITECT
TAARCHITECTS
11 JOYDENS WOOD ROAD BEXLEY
KENT DA5 2HS Tel 07905 130591
ta140256@googlemail.com

JOB
PROPOSED GROUND FLOOR
REAR & LOFT EXTENSION
AT 33 BELLMAN AVENUE
GRAVESEND DA12 1RF

REVISION	DATE
DRAWING PROPOSED FRONT ELEVATION	
SCALE 1:50 AT A3	DATE OCT 2024
DRAWING NO. BT/06	