




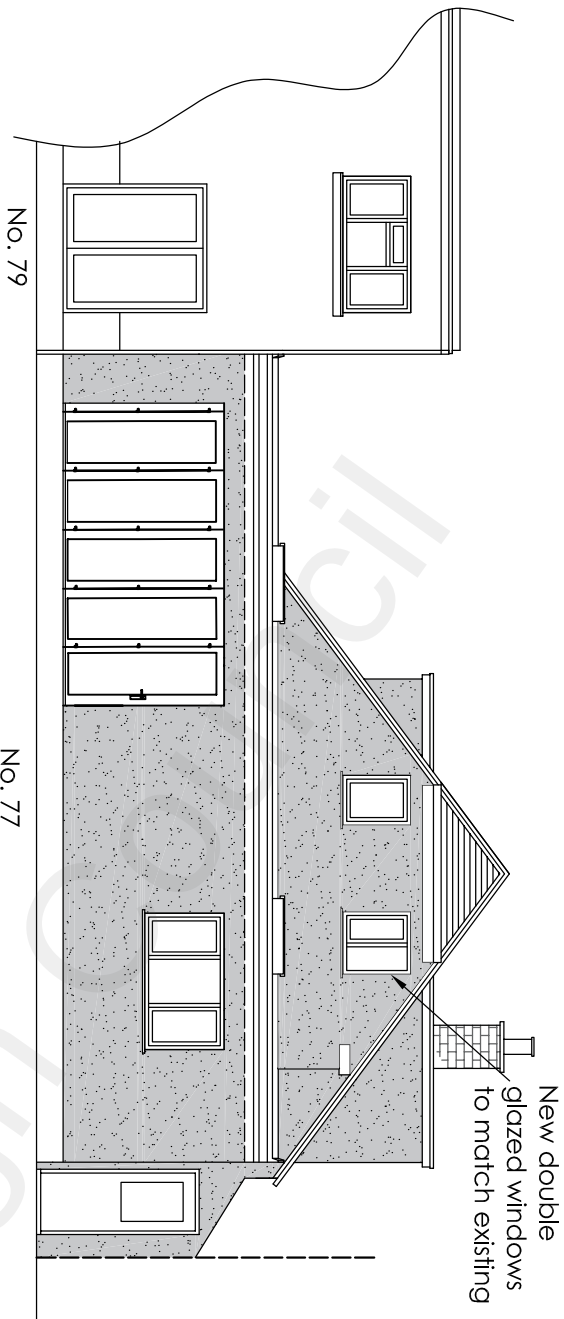


PROPOSED REAR ELEVATION

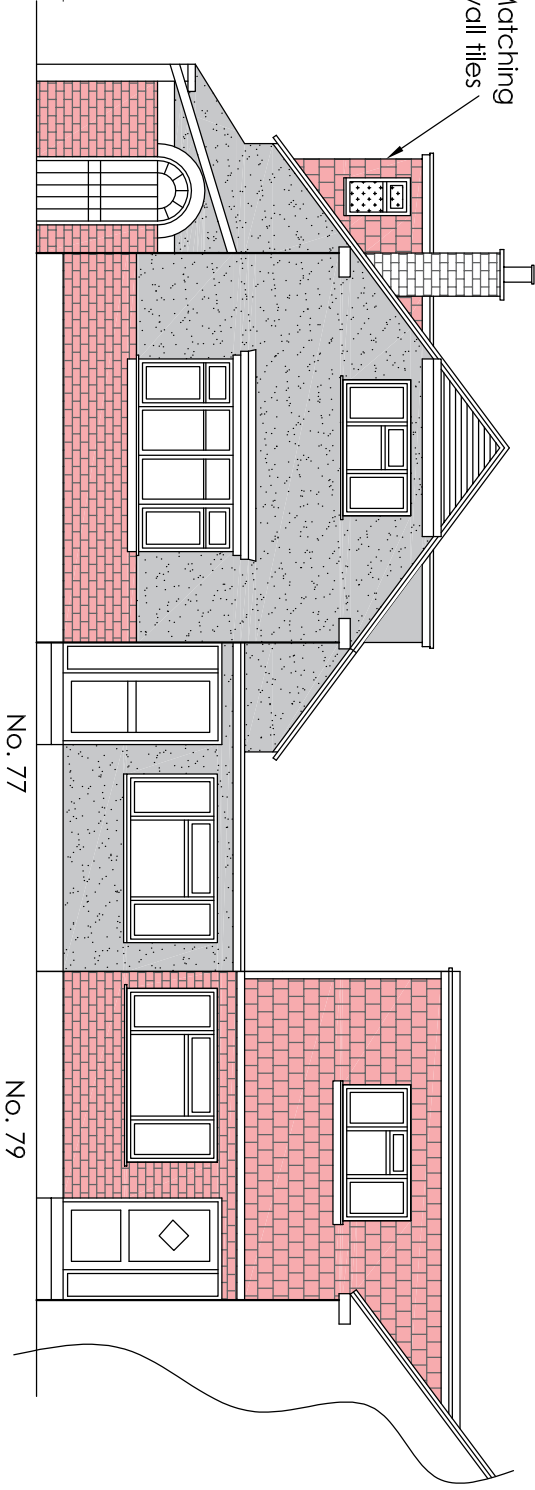

PROPOSED FRONT ELEVATION

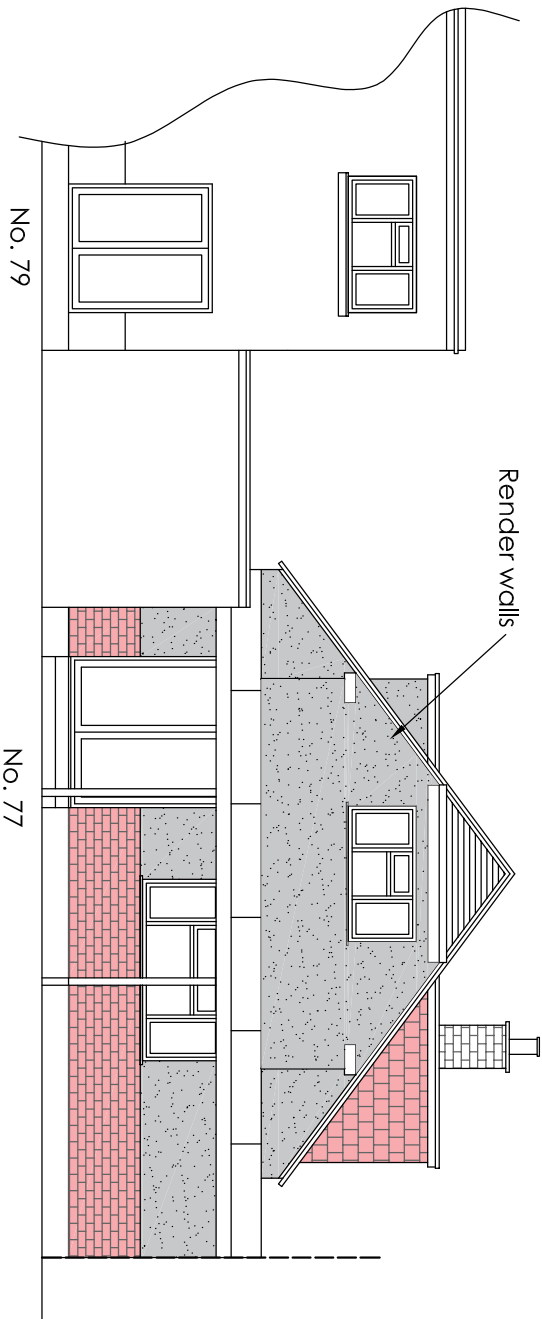

EXISTING REAR ELEVATION

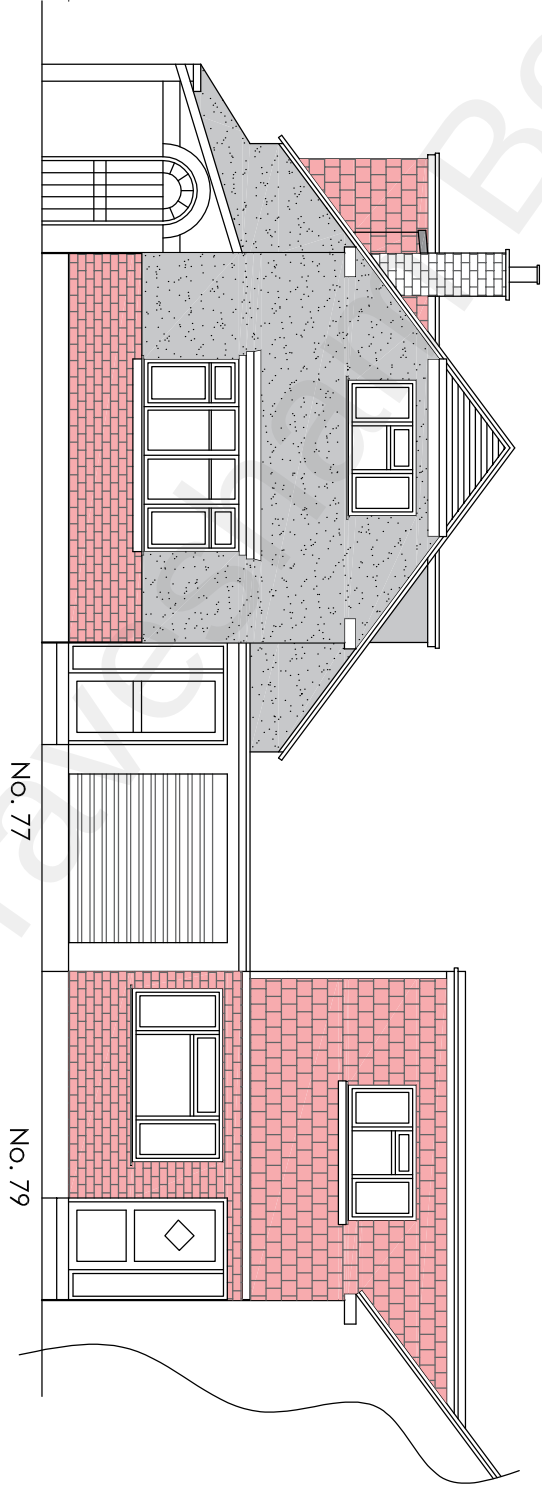

EXISTING FRONT ELEVATION

Project		77 Hever Court Road Gravesend Kent DA12 5EG		Convert Garage, Rear Single Storey Extension and Extend Side First Floor Dormer	
Drawing Title		Existing and Proposed Front / Rear Elevations		Rev	Description
H Channa		Picaroons Maidstone Road Platt Kent TN15 8LB		Drawn	Date
Tel: 07828277909 E-mail: hbechanna@tiscali.co.uk		HC		June 2022	Scale
				1:100	Drawing No.
					77HCR/A3/O4