
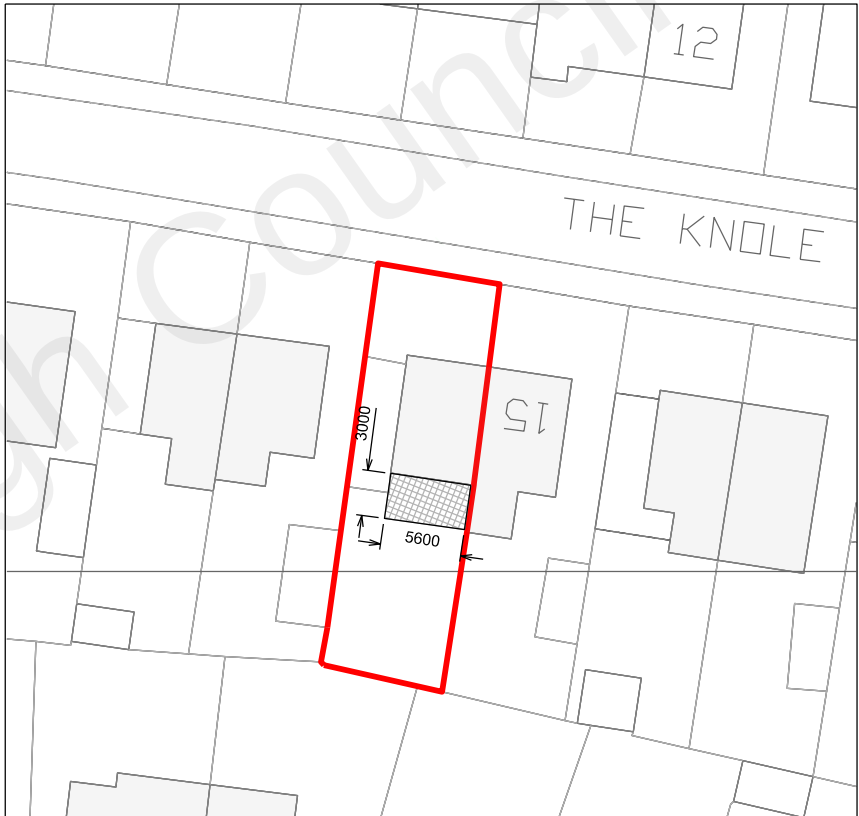


Location Plan
Scale 1:1250

 


Hatched area denotes proposed works

- Notes:
1. Do not scale from this drawing.
 2. All dimensions are in millimeters unless noted otherwise.
 3. All dimensions and levels are approximate and are to be checked and verified onsite prior to commencement of construction and fabrication
 4. Contractor to assume design responsibility under CDM2015.
 5. Note, all structural information noted should be checked against detailed structural engineers information /calculation sheets.

01	20/07/2021	For Information
Rev.	Date	Description

Location : 17 The Knole, Istead Rise, Kent. DA13 9DJ		
Title : Location & Block Plan		
Drg No : TKN-001		Various @ A3

 

Site Plan
Scale 1:500