
 


This drawing and the design are the copyright of **ON Architecture Ltd** only.
This drawing should not be copied or reproduced without written consent.
All dimensions are to be checked on site prior to setting out and fabrication and **ON Architecture Ltd** should be notified of any discrepancy prior to proceeding further.
For Construction & Fabrication Purposes – Do not scale from this drawing, use only the illustrated dimensions herein. Additional dimensions are to be requested and checked directly.
Illustrated information from 3rd party consultants/specialists is shown as indicatively only. See other consultant/specialist drawings for full information and detail.

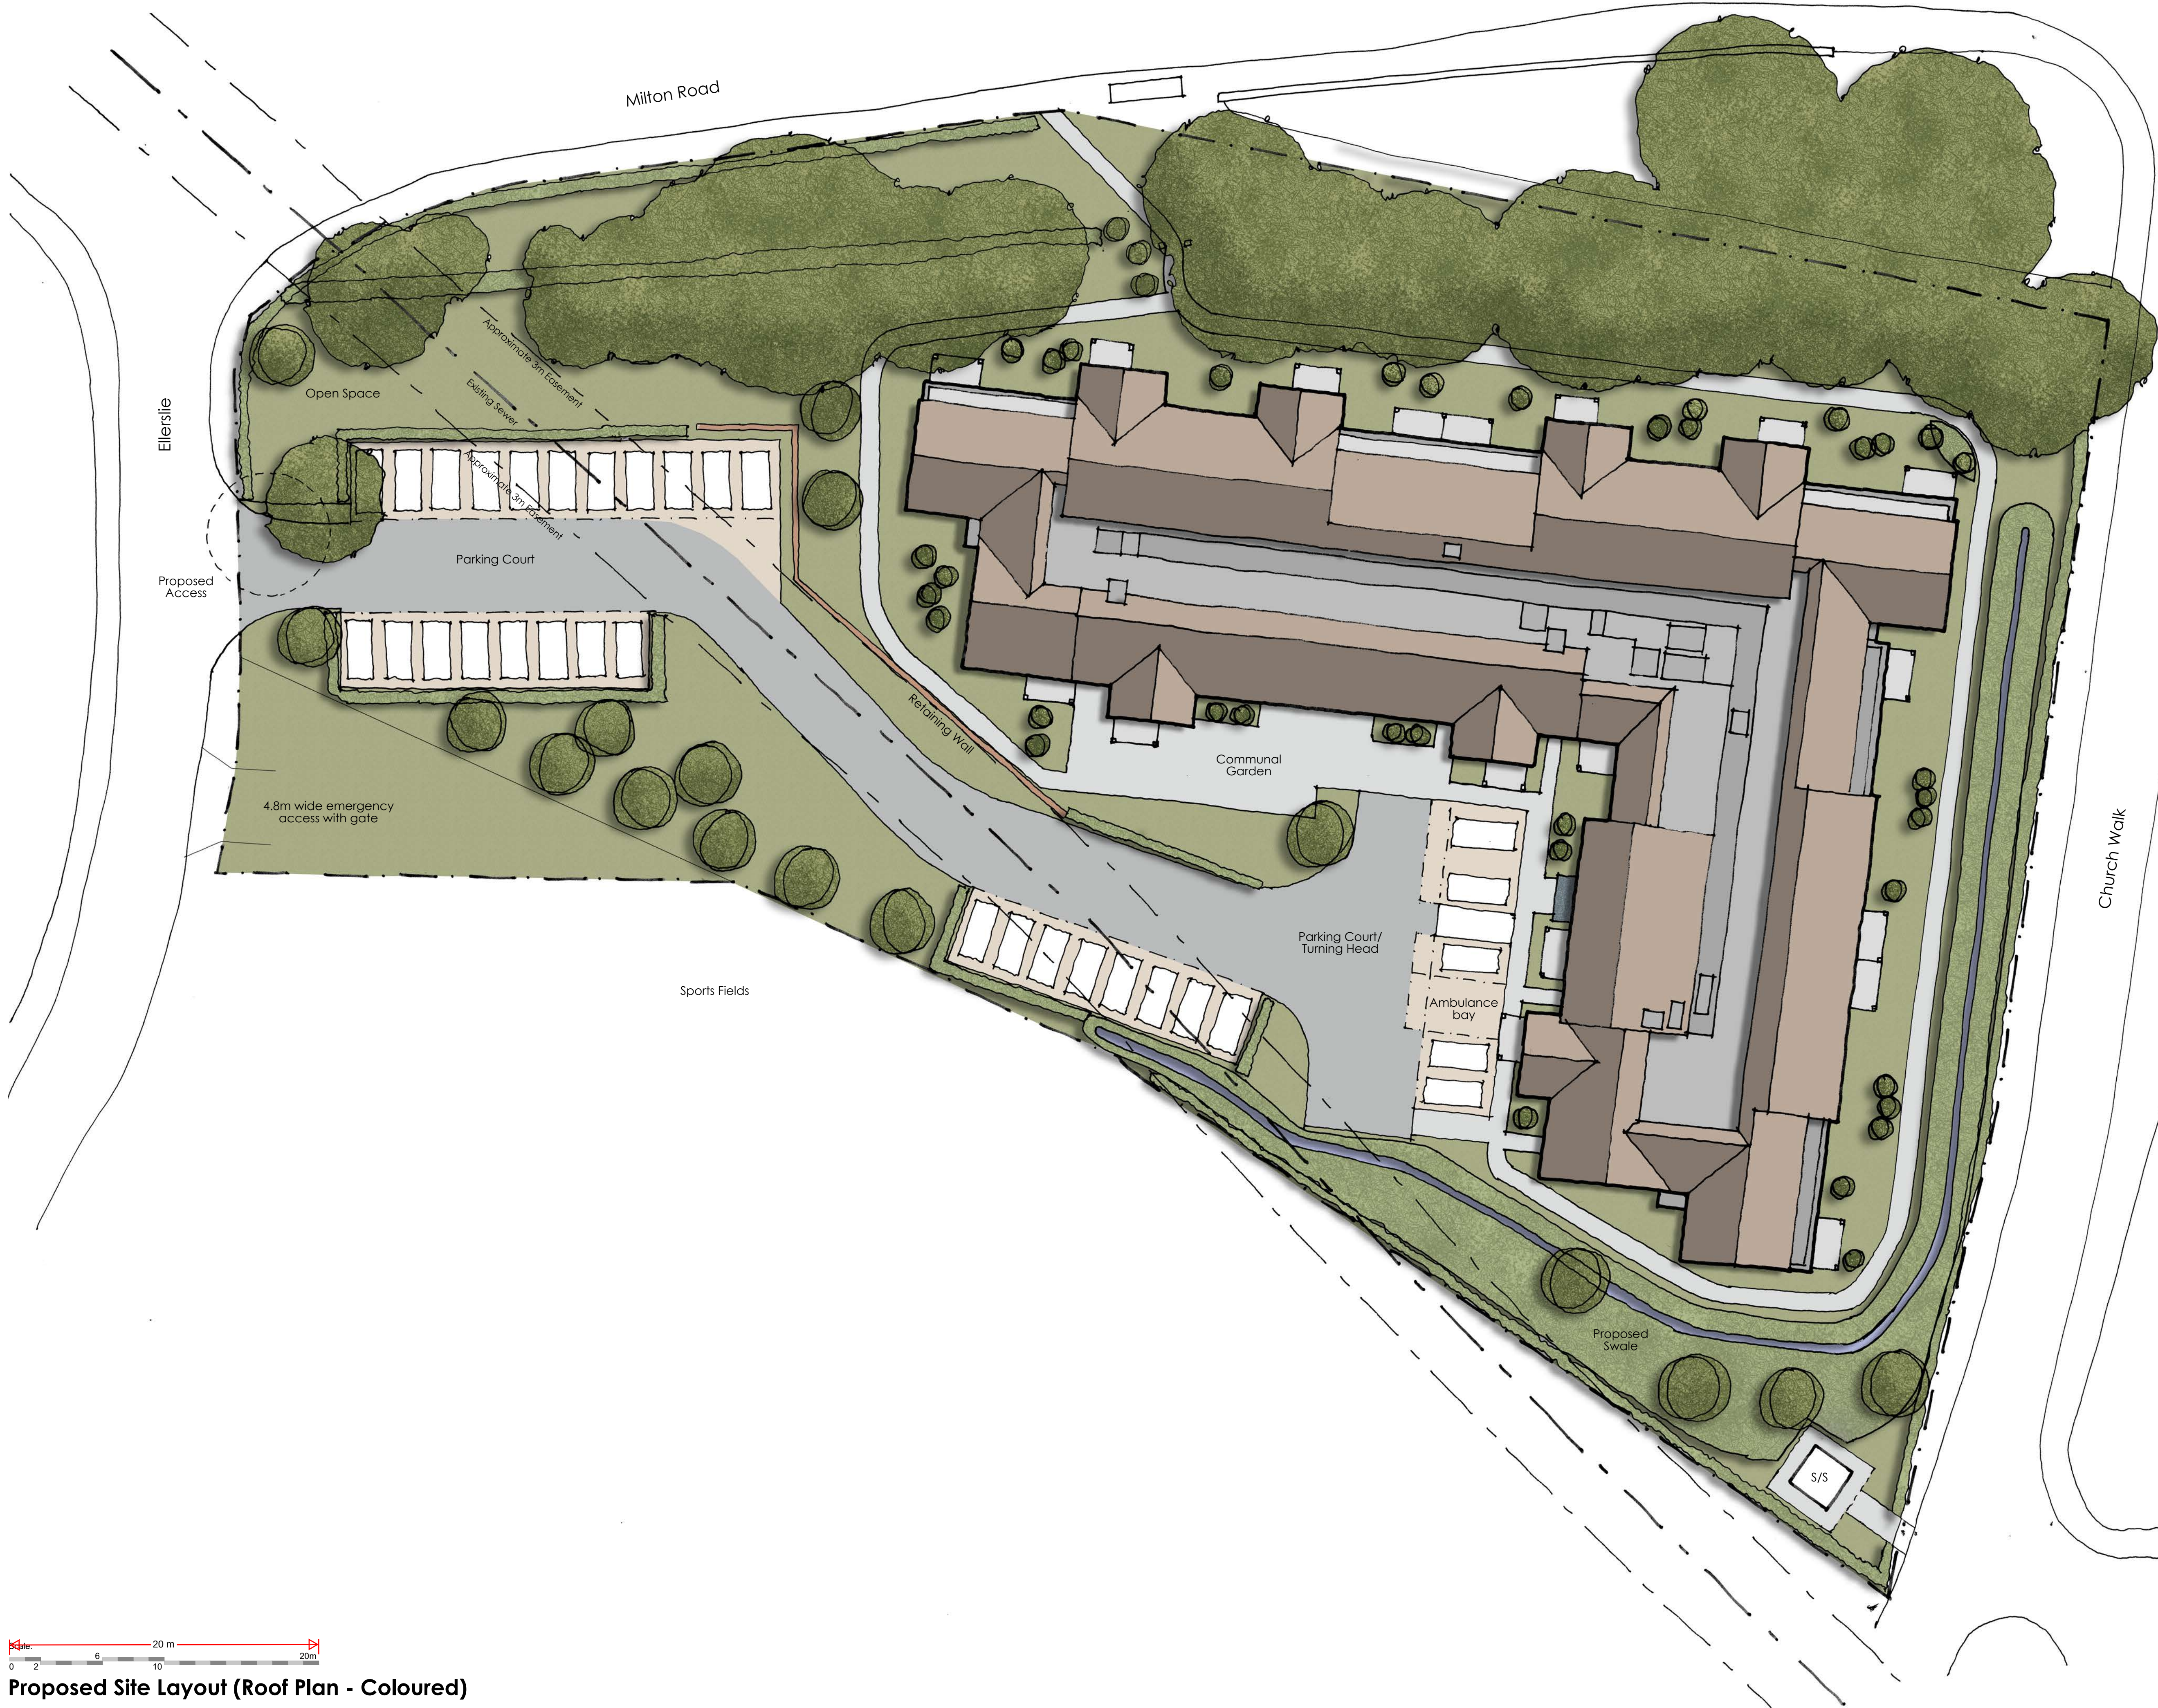

Proposed Site Layout (Roof Plan - Coloured)
Proposed Retirement Living Development, Bowls Club, Gravesend

Revision Note & Date					Initial
Rev	Date	Note			
A	26/10/2022	Minor amendments following Drainage Engineer comments.			KY
B	02/11/2022	Amendment to parking layout.			FW
C	02/11/2022	Amendment to red line to incorporate emergency access to playing fields.			FW
D	22/11/2022	Minor amendments to parking layout.			KY
E	30/08/2023	Schema redesign following planning officer comments.			KY
F	16/02/2024	Minor updates following clients comments.			MP

ON
ARCH
TECT
URE

Canterbury Studio
Logan House, St Andrews Close
Canterbury
CT1 2RP
info@onarchitecture.co.uk
onarchitecture.co.uk
01227 634334

Project Title
Proposed Retirement Living Development
Bowls Club, Gravesend
Client Details
McCarthy Stone

Drawing Title
Proposed Site Layout
(Roof Plan - Coloured)

BIM Number

Scale
1:200 @A1

Date
September 2022

Drawn
DK

Checked
RDT

Drawing Status
PINKFILE

Project Number
LSE-2821-03-AC-11

Drawing Number

Drawing Revision
F