




NORTH ELEVATION

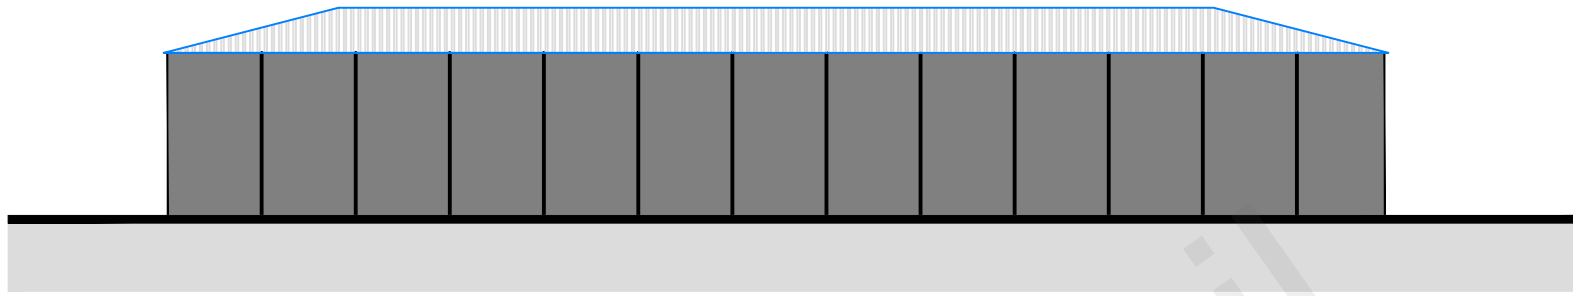


WEST ELEVATION

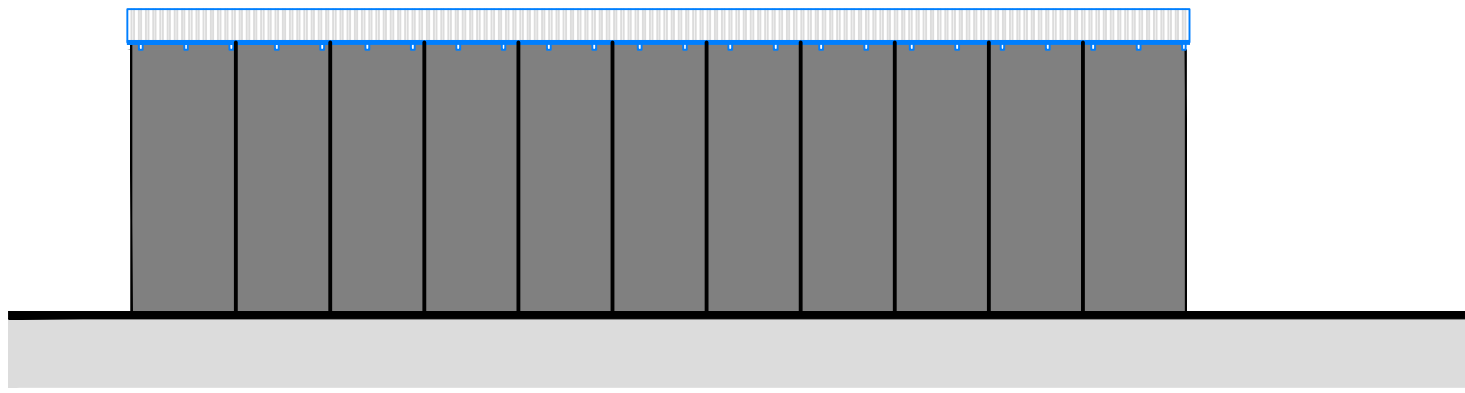

EAST ELEVATION

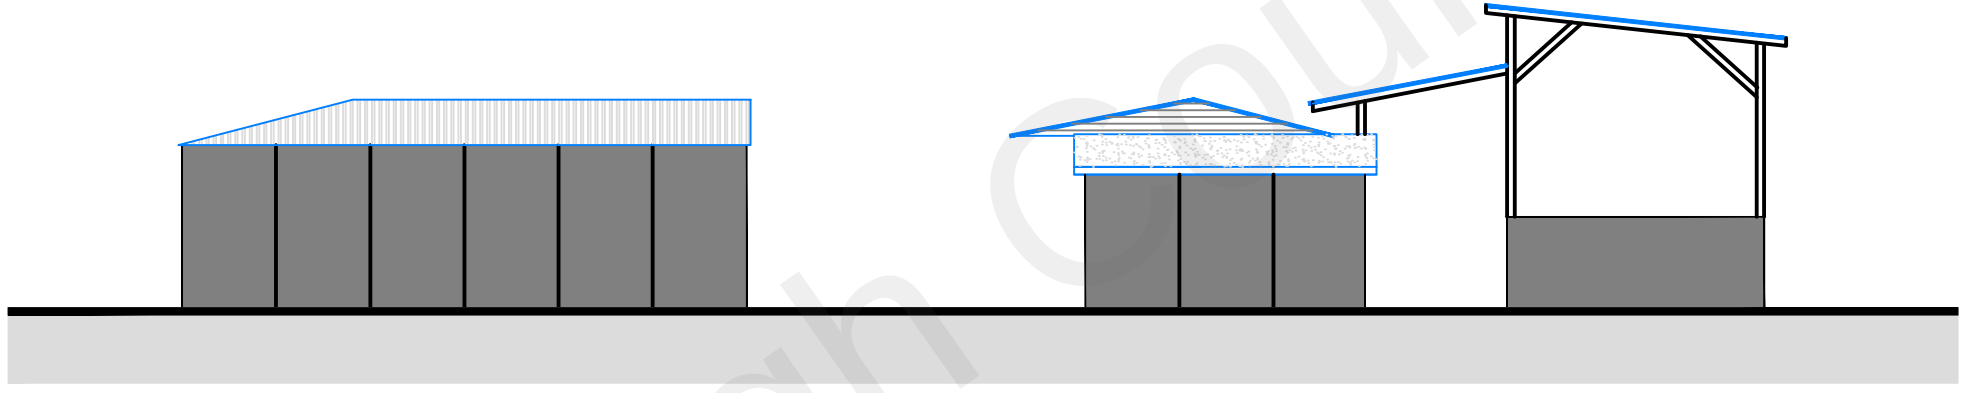


SOUTH ELEVATION

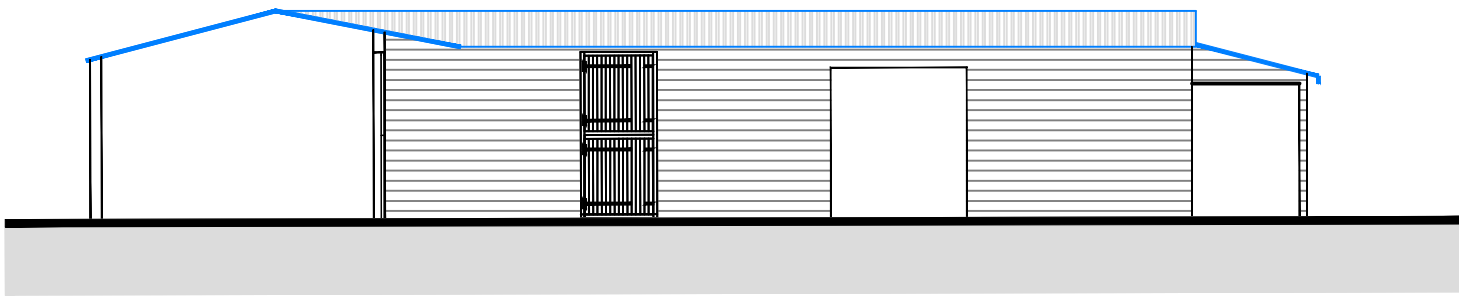


SECTION A-A




SECTION B-B

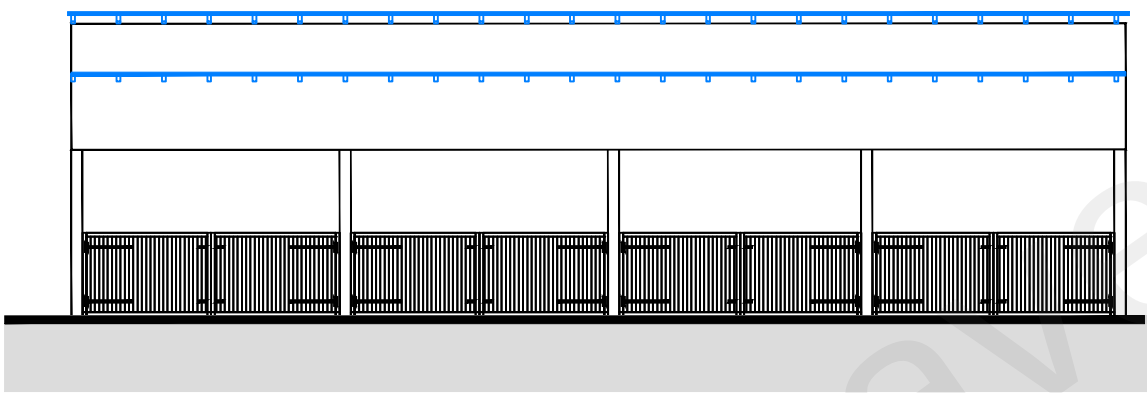

ELEVATION/SECTION C-C

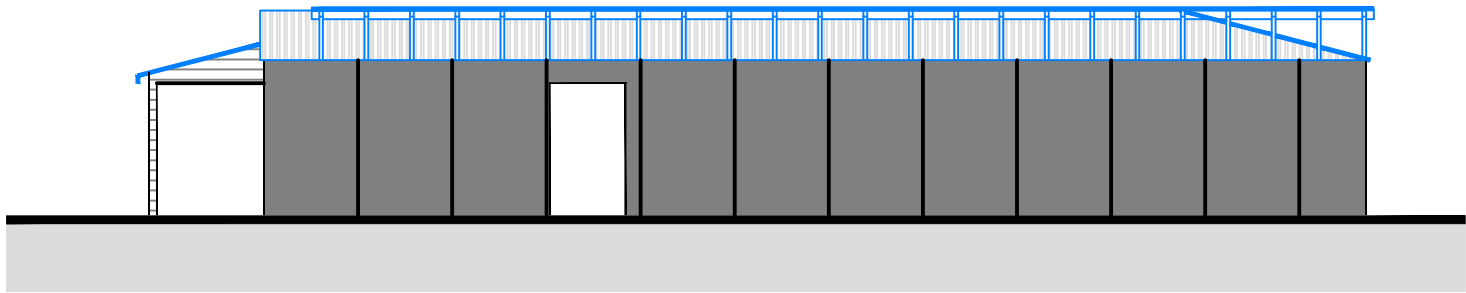


ELEVATION/SECTION D-D

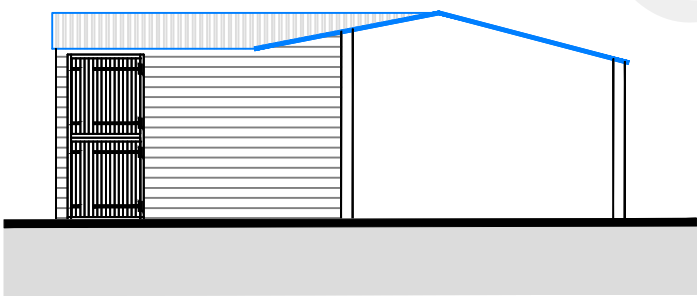

SECTION E-E



SECTION F-F

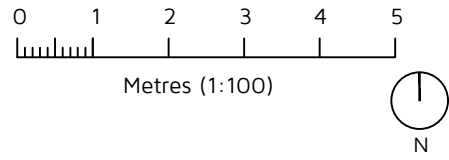

WORK IN PROGRESS

NOTE: Layout Subject to Third Party Reports/Surveys

Rev:	Reason:	Date:
Client:	MR C OAKES	
Project:	STABLES AT HERON HILL, HERON HILL LANE, MEOPHAM, GRAVESEND, KENT, DA13 0DU	
Title:	EXISTING STABLES ELEVATIONS	
Drawing No:	Rev:	Scale:
DHA/15967/04		1:100
	Date:	SEPT 2021



Eclipse House, Eclipse Park, Sittingbourne Road
Maidstone, Kent, ME14 3EN
t: 01622 776226 f: 01622 776227
e: info@dhaplanning.co.uk w: www.dhaplanning.co.uk
No reproduction by any method of any part of this document is permitted without the consent of the copyright holders.
Produced for Town and Country planning purposes only.
© Crown Copyright 2021. All rights reserved. Licence Number: 100031961
CAD Reference: DHA_15967_HERON HILL STABLES_PFS01