



Note
This drawing is protected by copyright and must not be copied or reproduced without the written consent of Graham Simpkin Planning. All dimensions and sizes to be checked on site.
North points are indicative. ©

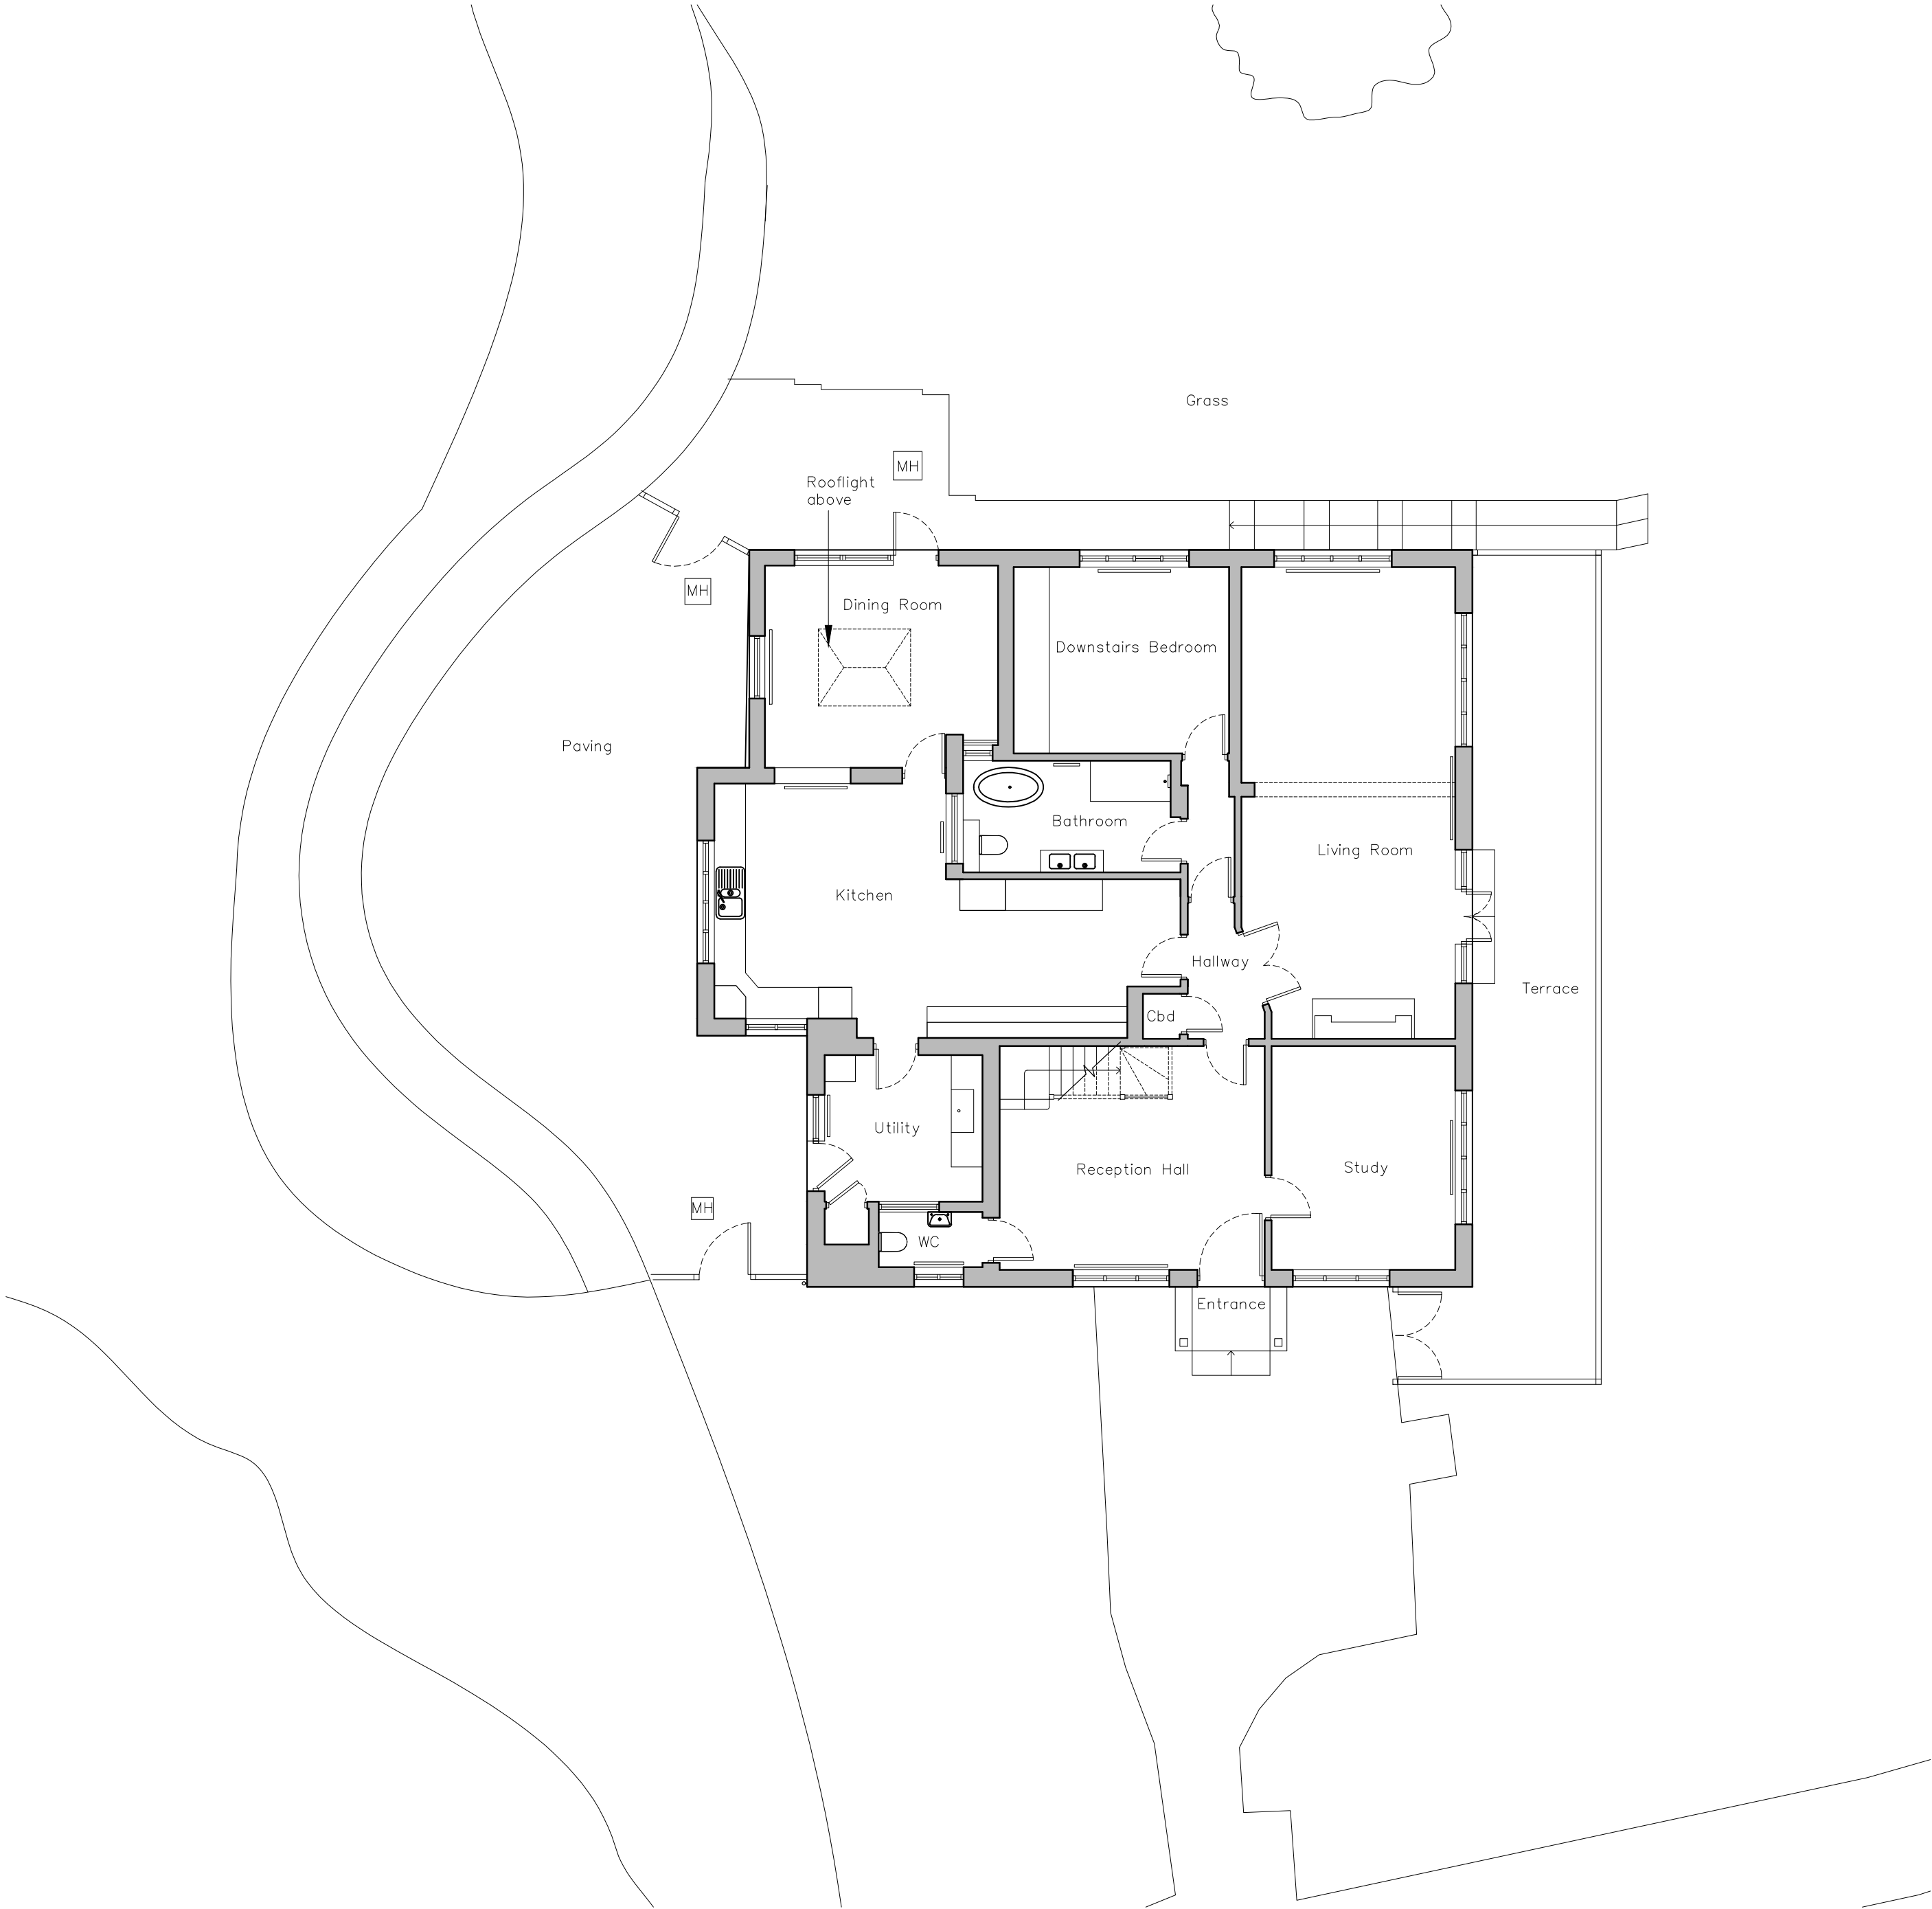

Existing Ground Floor Plan
1:100

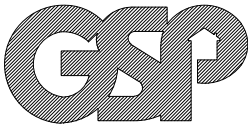

2 The Parade, Ash Road, Hartley
Longfield, Kent DA3 8BG
Tel: 01474 703705
www.grahamsimpkinplanning.co.uk
Email: webmail@grahamsimpkinplanning.co.uk

Project Title Valley View, Wrangling Lane, Luddesdown DA13 0XF		Job No 3259
Drawing Title Existing Ground Floor Plan	Drawing No 02	Revision
Date 18.03.2021	Drawn by MS	Checked by SC
Scale 1:100 @ A2	Note	
0 1 2 3 4 5 6 1:100 metres		N