


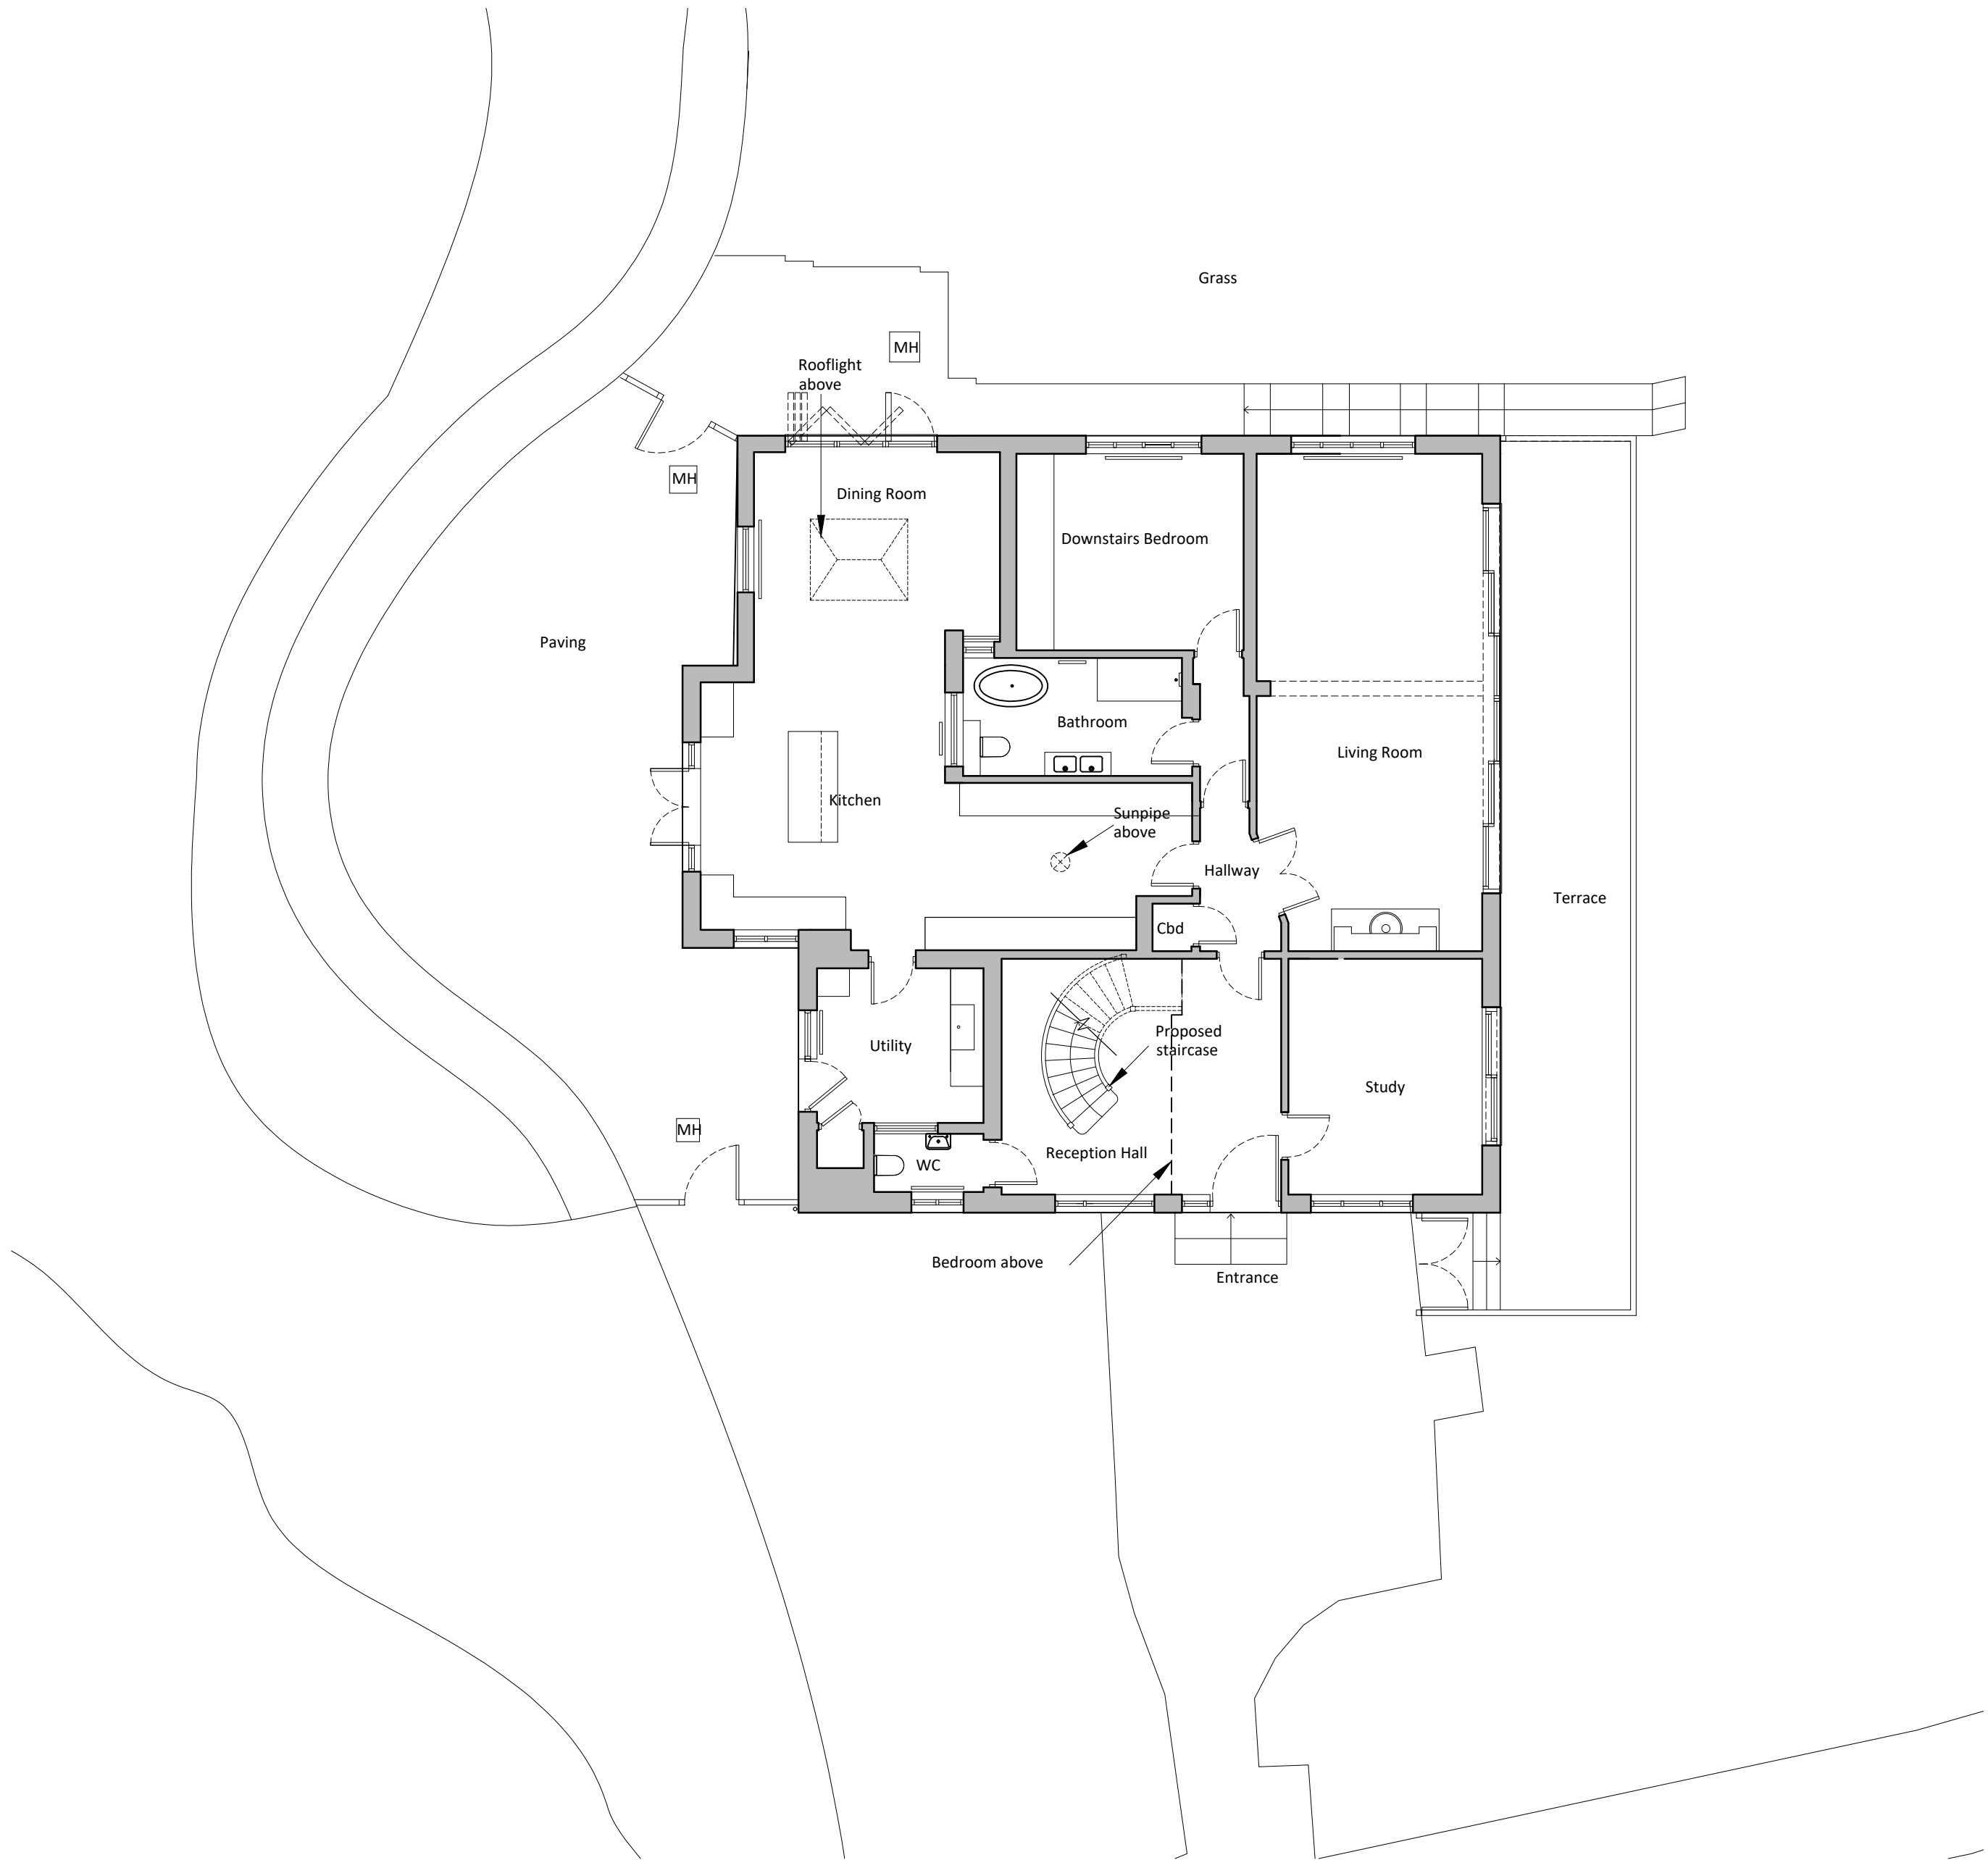

Proposed Ground Floor Plan
1:100



2 The Parade, Ash Road, Hartley
Longfield, Kent DA3 8BG
Tel: 01474 703705
www.grahamsimpkinplanning.co.uk
Email: webmail@grahamsimpkinplanning.co.uk

Project Title Valley View, Wrangling Lane, Luddesdown DA13 0XF		Job No 3871
Drawing Title Proposed Ground Floor Plan	Drawing No 07	Revision
Date 10.05.2023	Drawn by DA	Checked by SC
Scale 1:100 @ A2	Note	
0 1 2 3 4 5 6 1:100 metres		N