


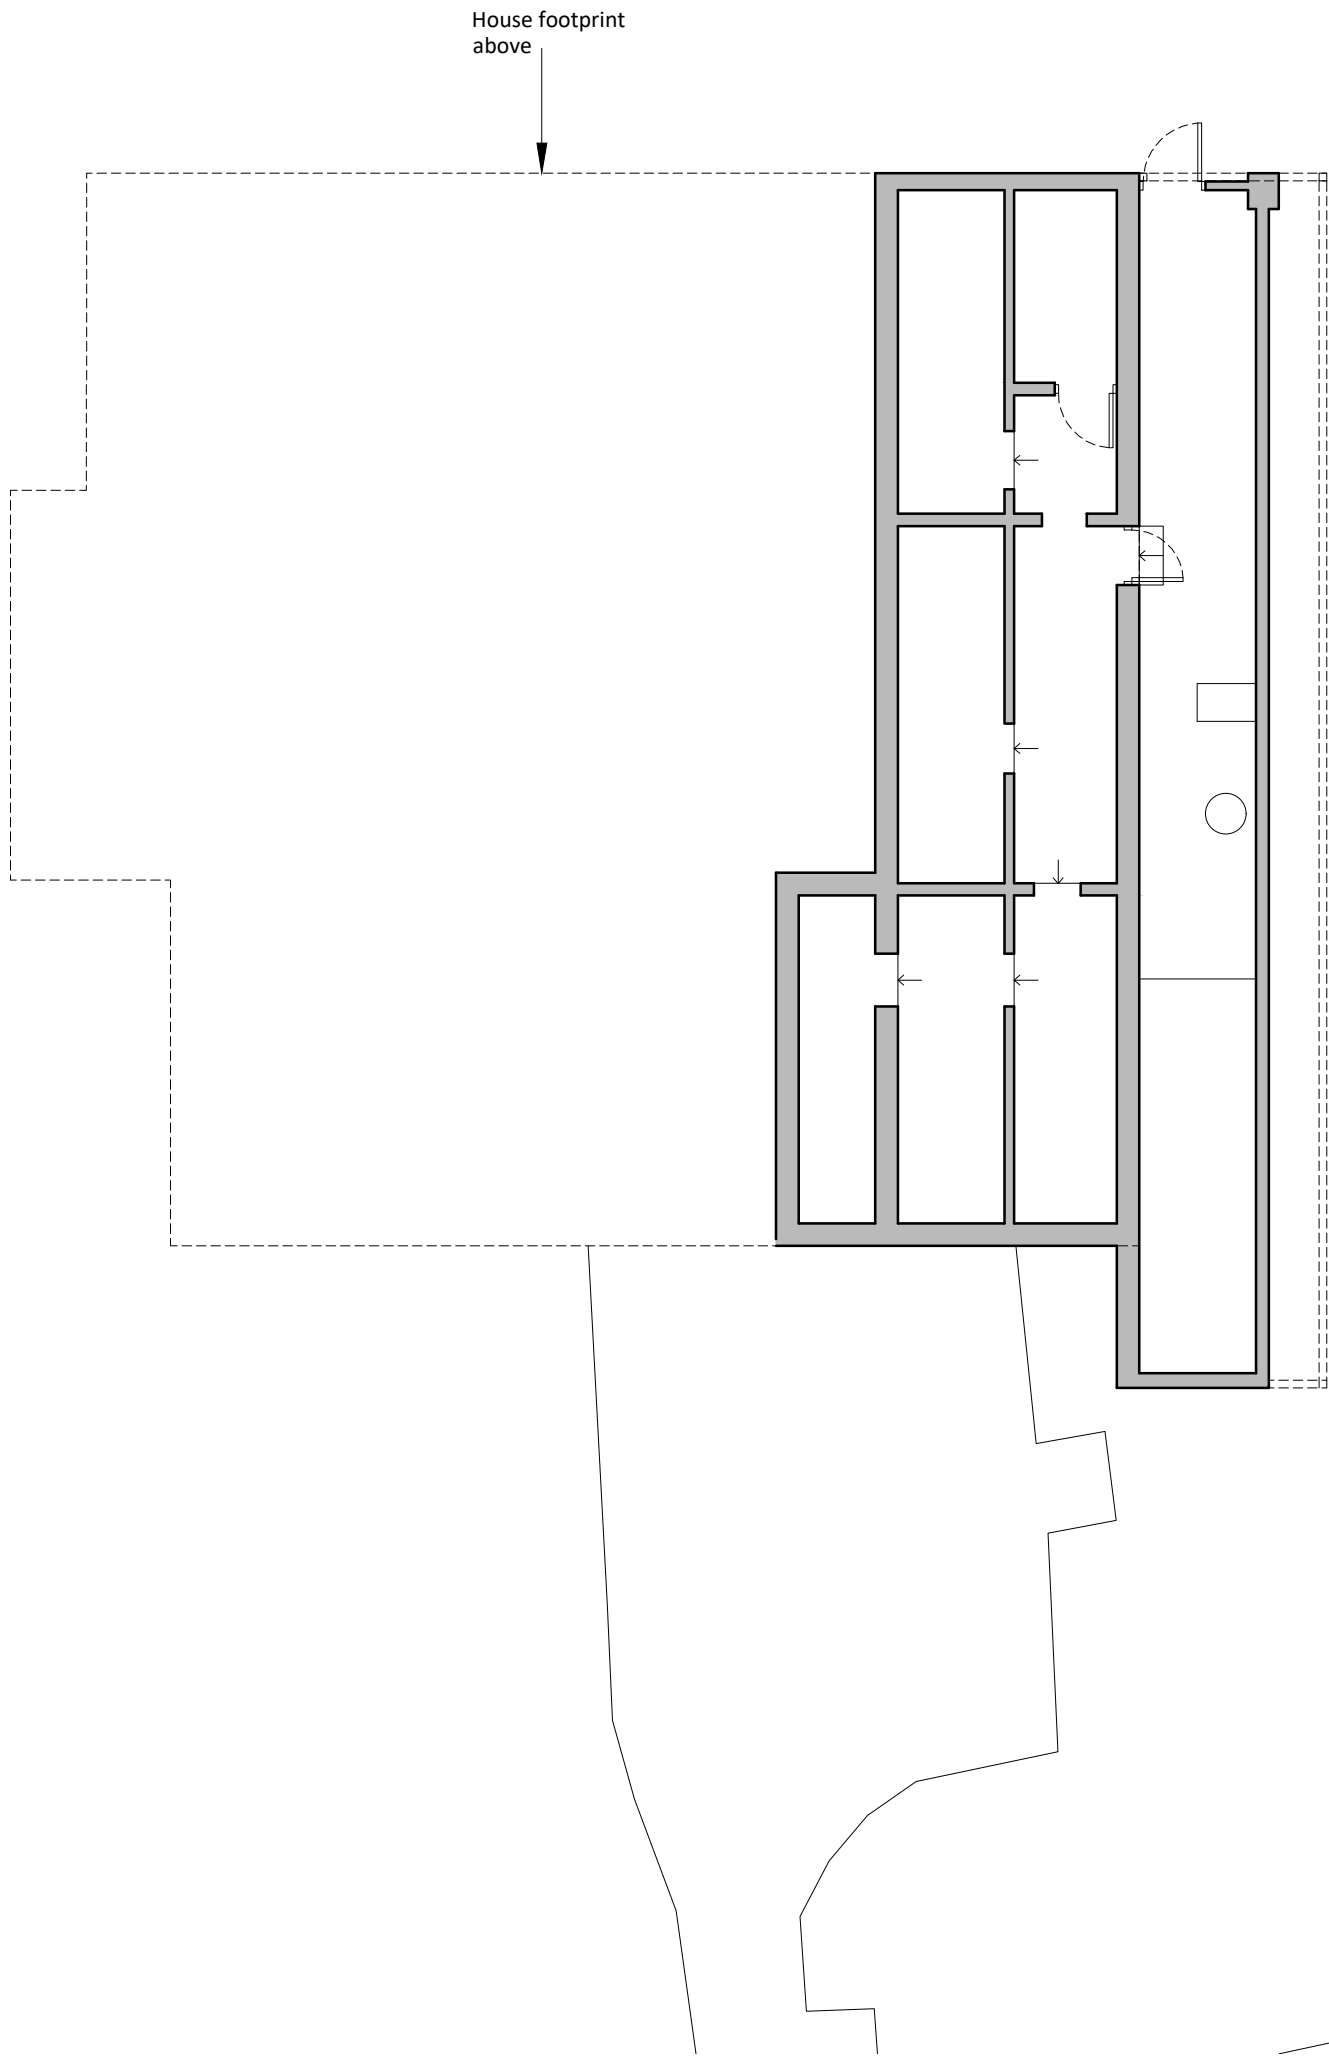

Proposed Cellar Floor Plan (to remain as existing)
1:100



2 The Parade, Ash Road, Hartley
Longfield, Kent DA3 8BG
Tel: 01474 703705
www.grahamsimpkinplanning.co.uk
Email: webmail@grahamsimpkinplanning.co.uk

Project Title Valley View, Wrangling Lane, Luddesdown DA13 0XF		Job No 3871
Drawing Title Proposed Basement Plan	Drawing No 09	Revision
Date 10.05.2023	Drawn by DA	Checked by SC
Scale 1:100 @ A2	Note	
0123456 1:100metres		N