




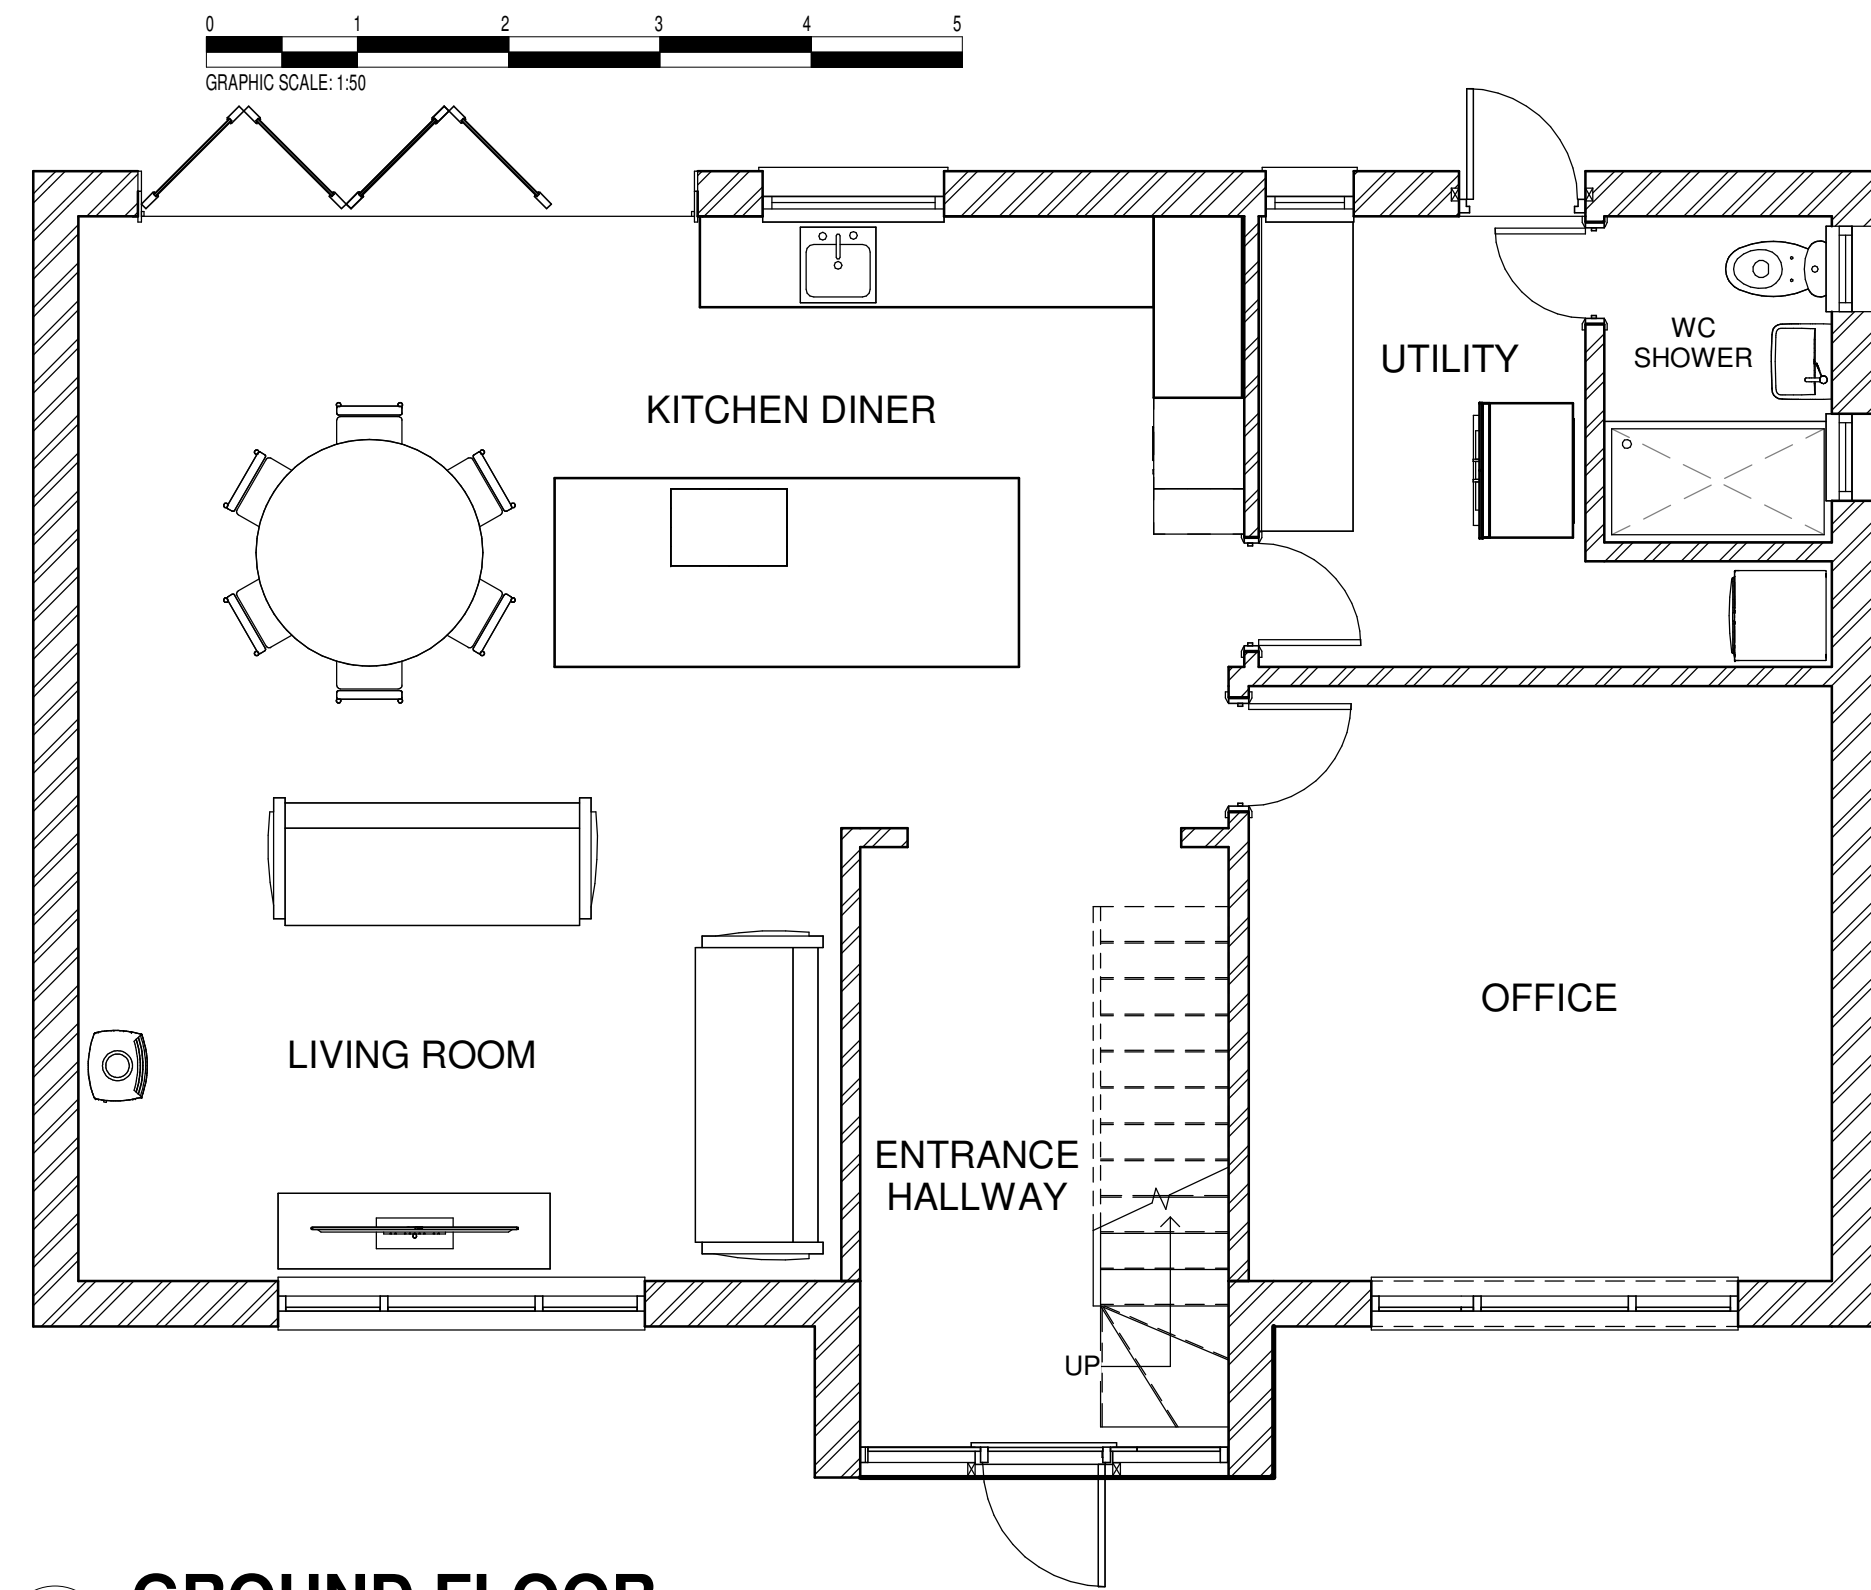


1 **GROUND FLOOR**
1 : 50

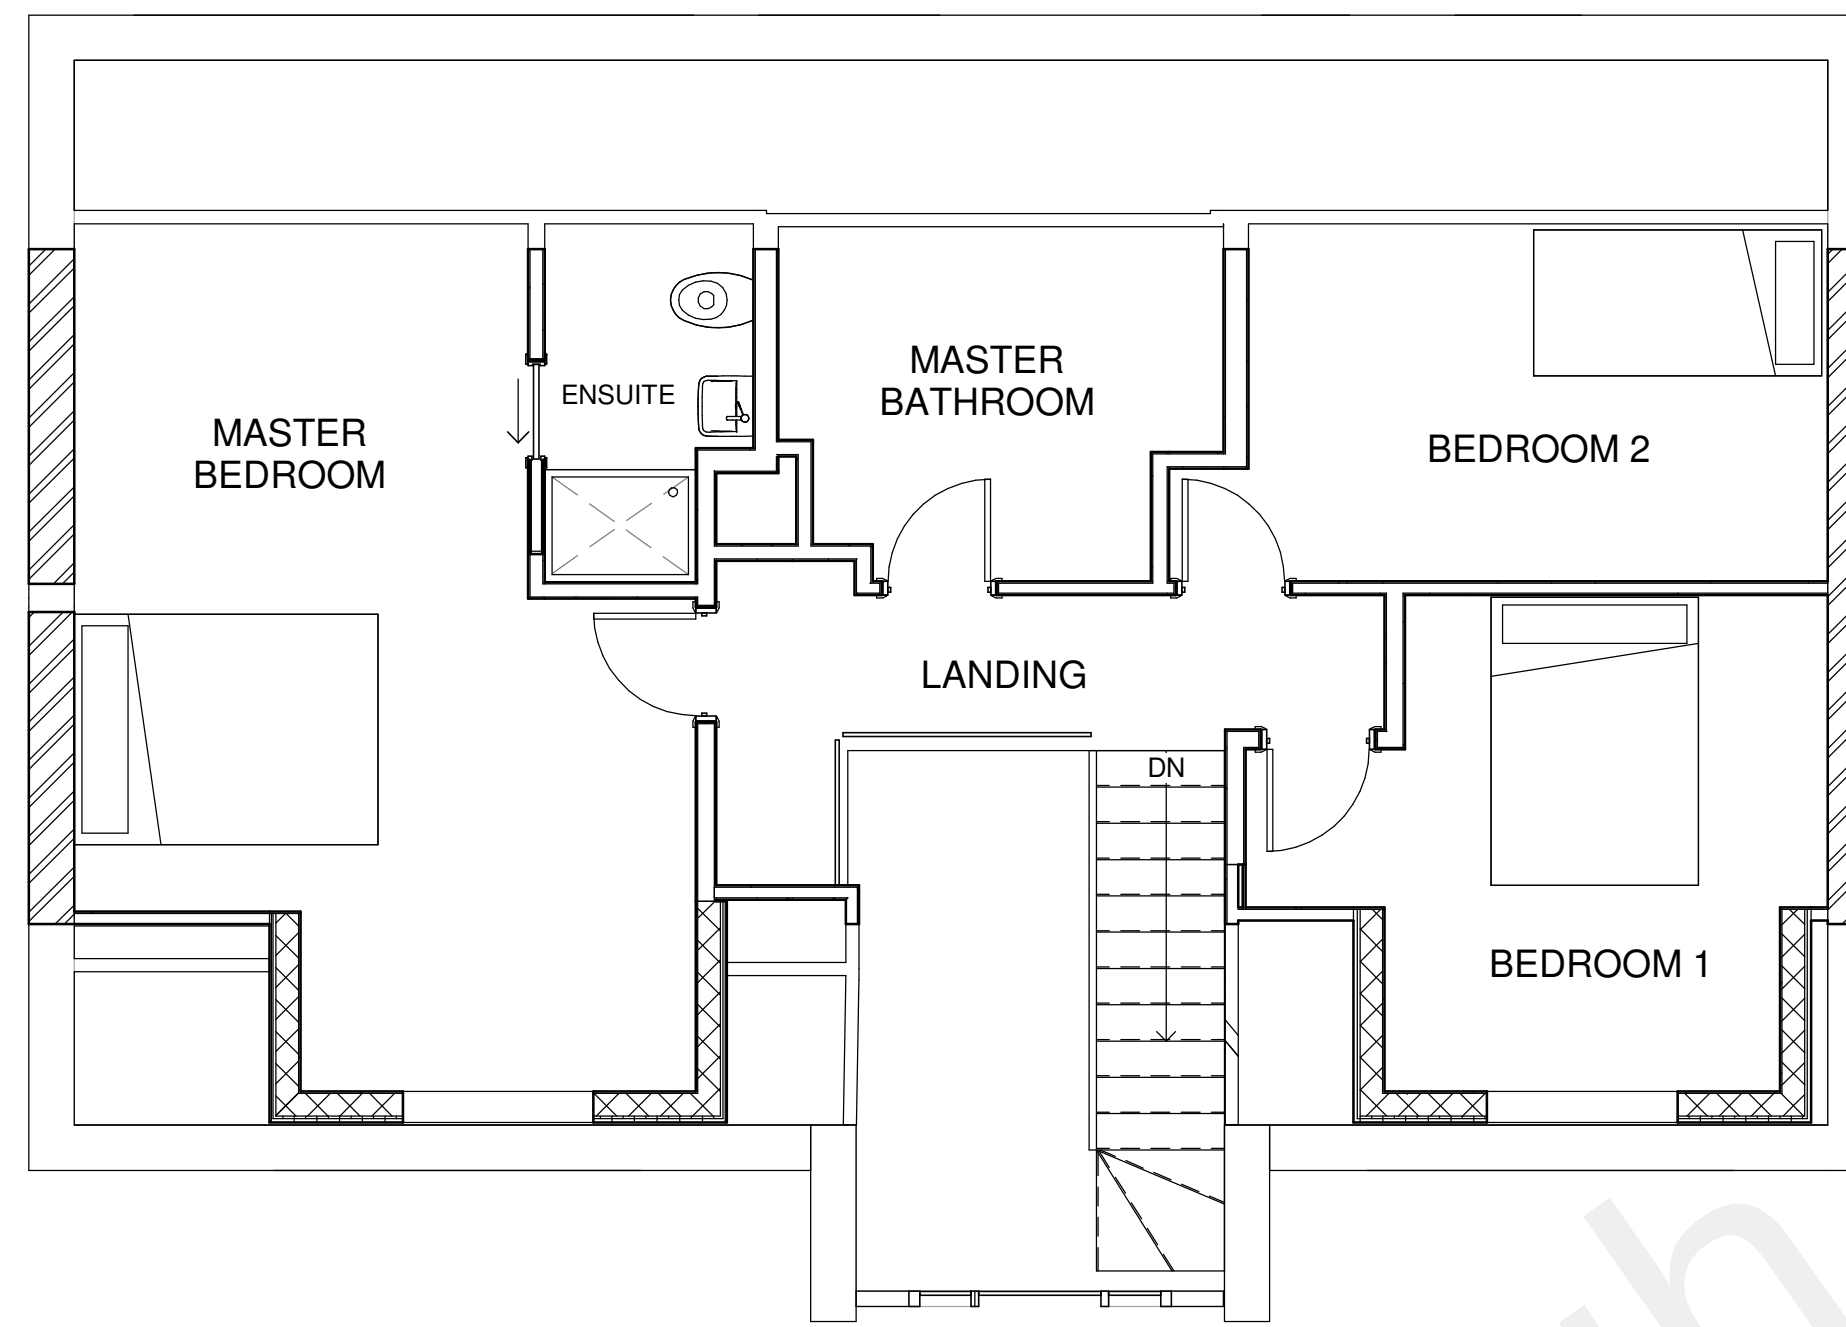

2 **FIRST FLOOR**
1 : 50

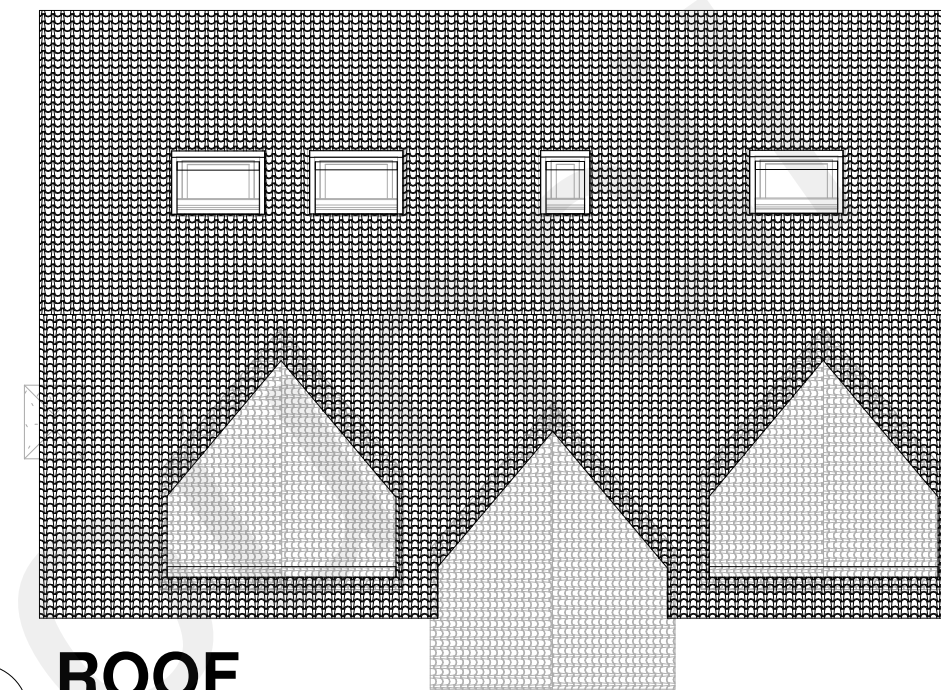


3 **ROOF**
1 : 100

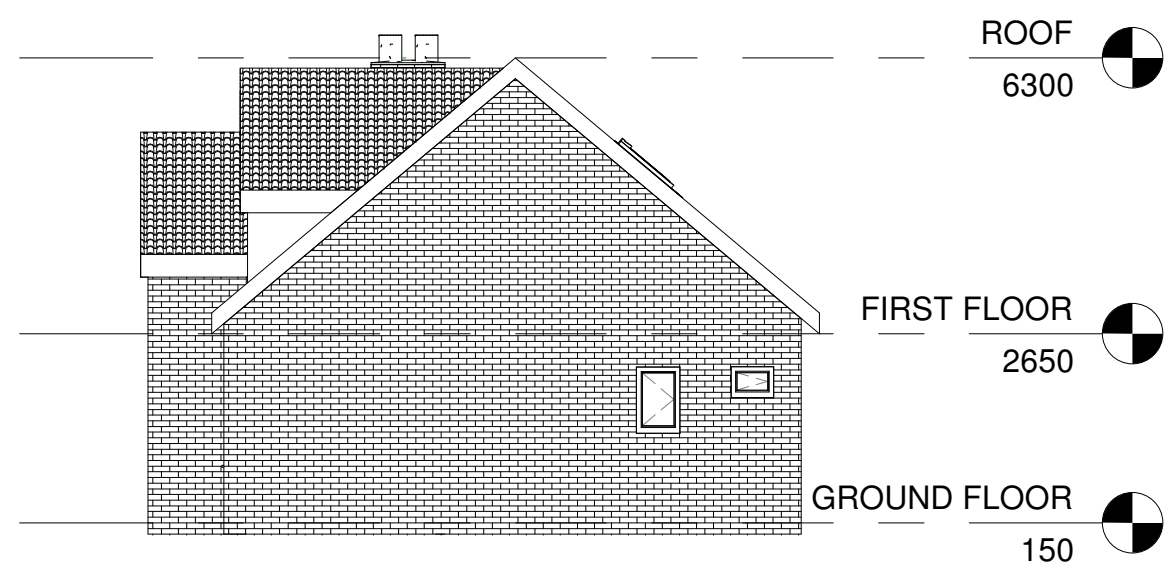


4 **EAST SIDE ELEVATION**
1 : 100




5 **FRONT ELEVATION**
1 : 100

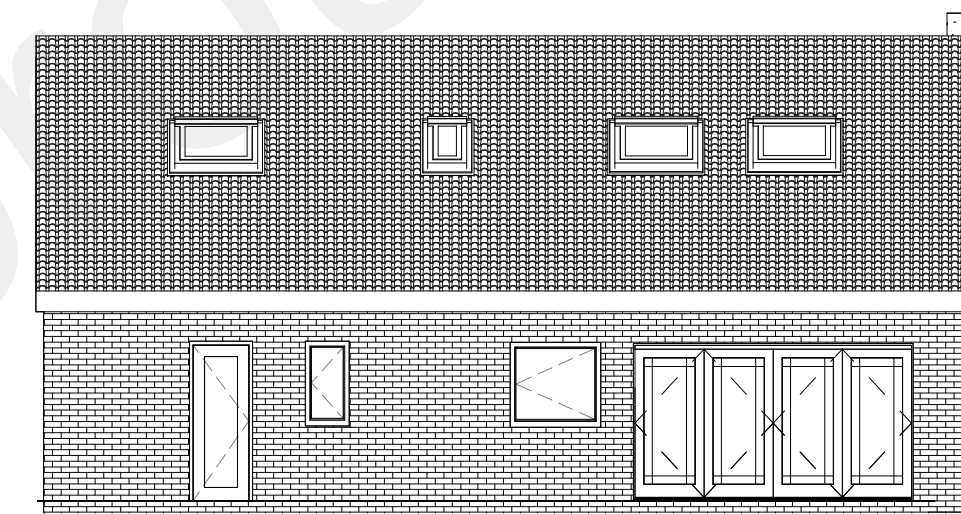

6 **REAR ELEVATION**
1 : 100

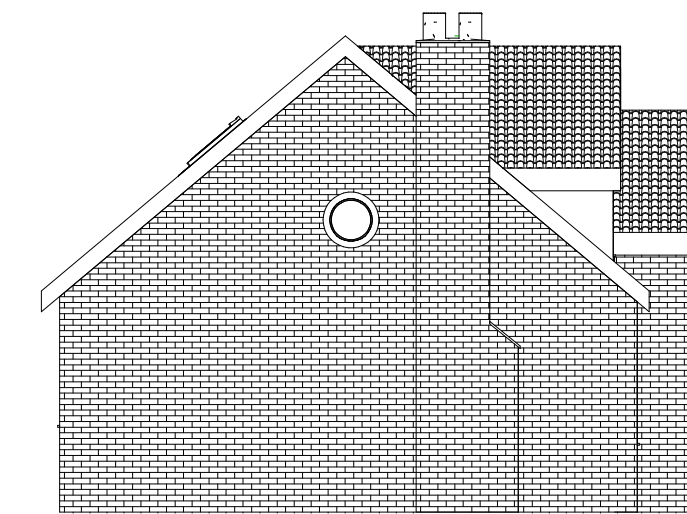


7 **WEST SIDE ELEVATION**
1 : 100

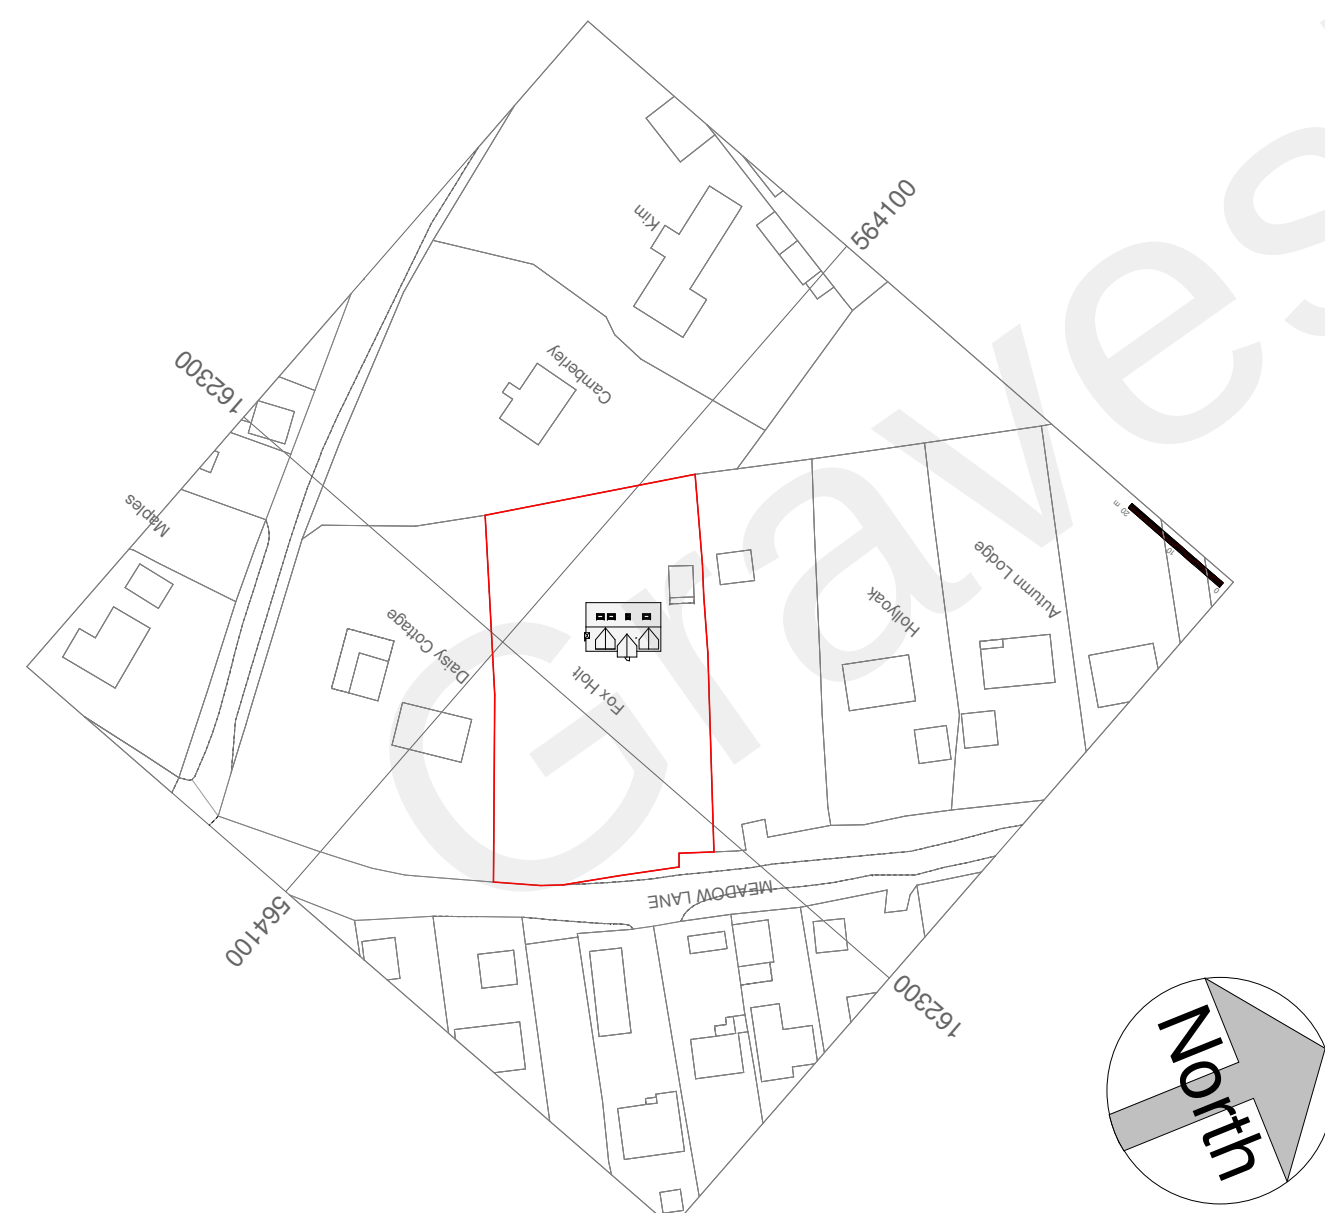

8 **ORDNANCE SURVEY**
1 : 1250



9 **3D View 4_2**
1 : 1

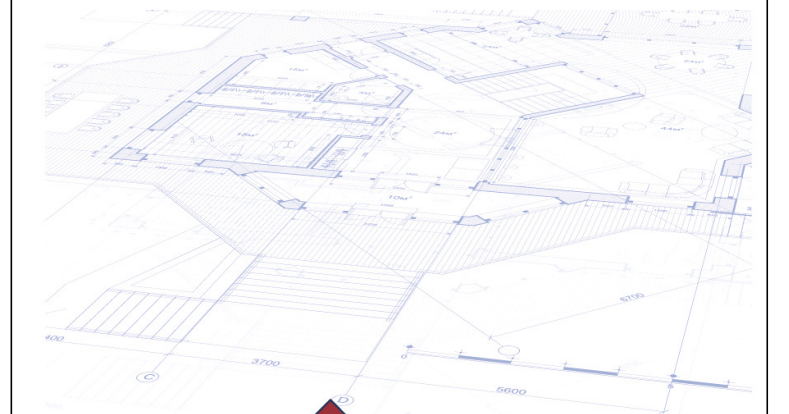

MACK
INTERIORS

OFFICE ADDRESS:
20 GLENMORE ROAD
WELLING
KENT
DA16 3BE

T. 020 8317 7309
M. 07891 769 789

E.mackinteriorslondon@gmail.com
W. g.page/Mack-Interiors

PROJECT

**FOX HOLT
MEADOW LANE
CULVERSTONE GRAVESEND KENT
DA13 0UN**

TITLE

**PROPOSED PLANS
ELEVATIONS**

CLIENT

SAM LLOYD & CHEREE DHAMI

DRAWN BY SM	CHECKED BY SM	DATE 16/08/2021
SCALE (@ A1) As indicated		PROJECT NUMBER 0231
DRAWING NUMBER 2021-04-02-002		REV B