




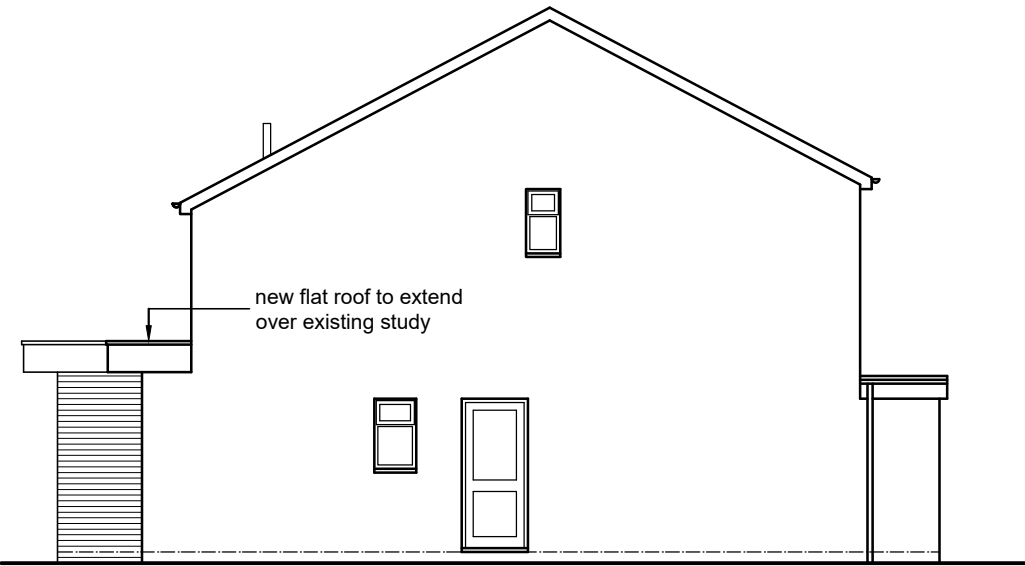



SIDE ELEVATION
(1:100)

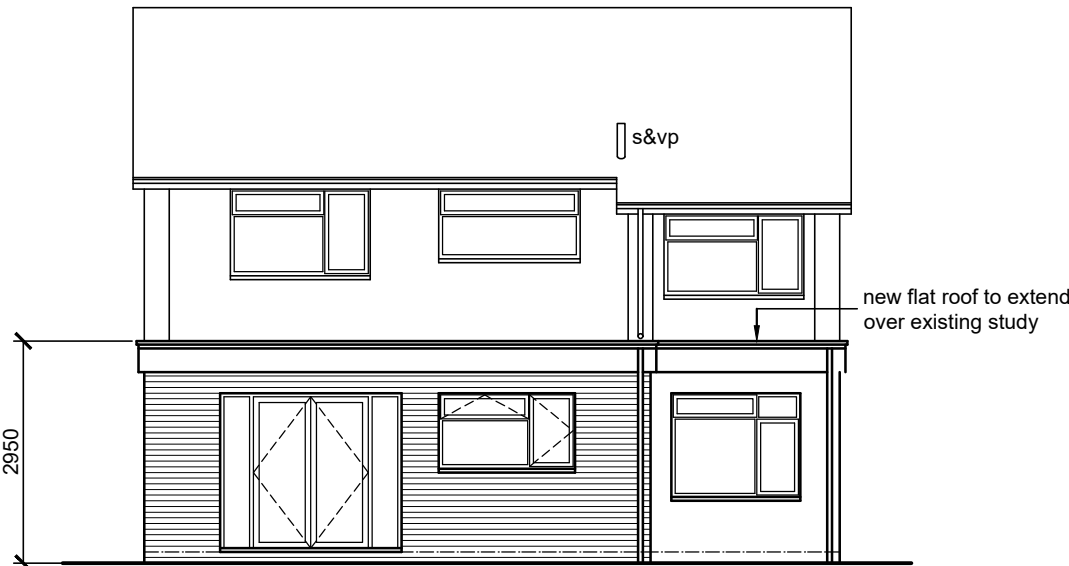

REAR ELEVATION
(1:100)

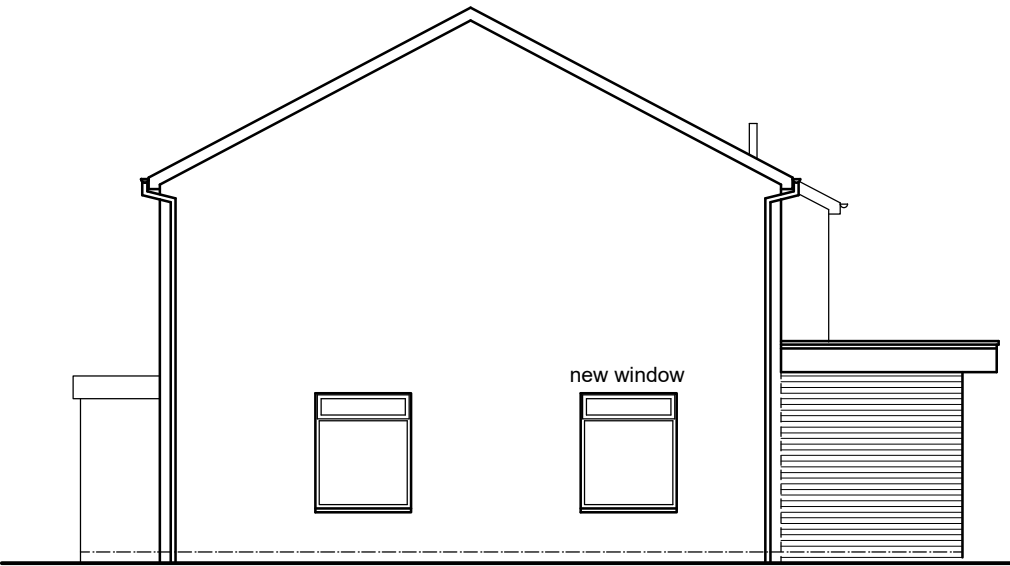

SIDE ELEVATION
(1:100)

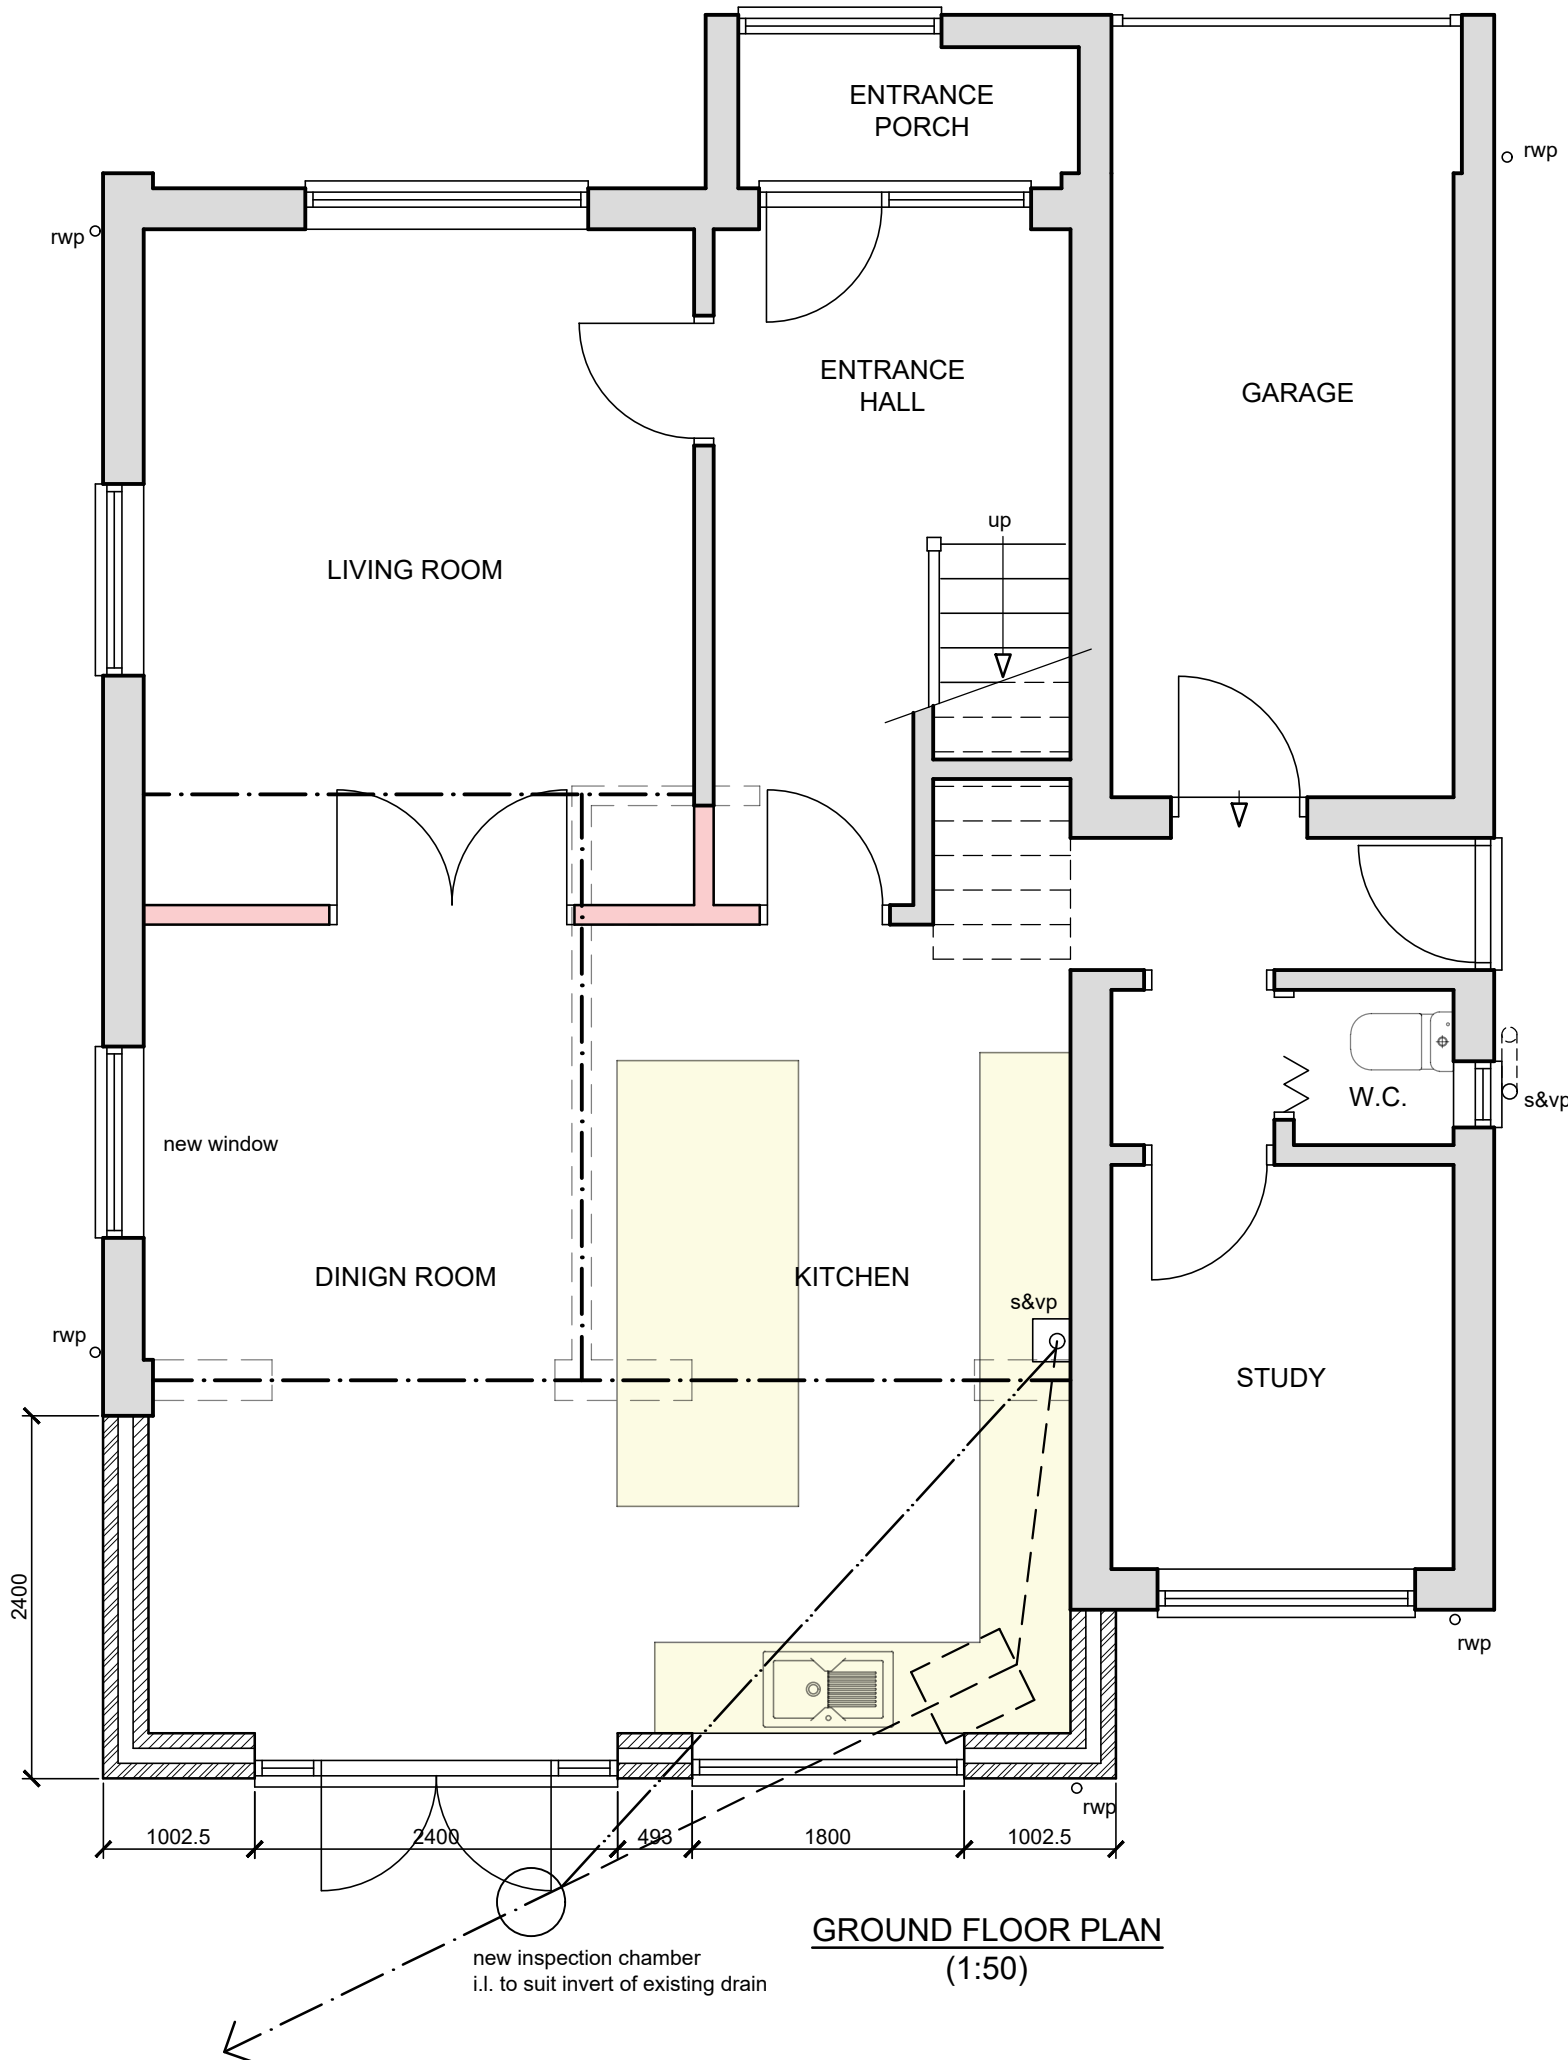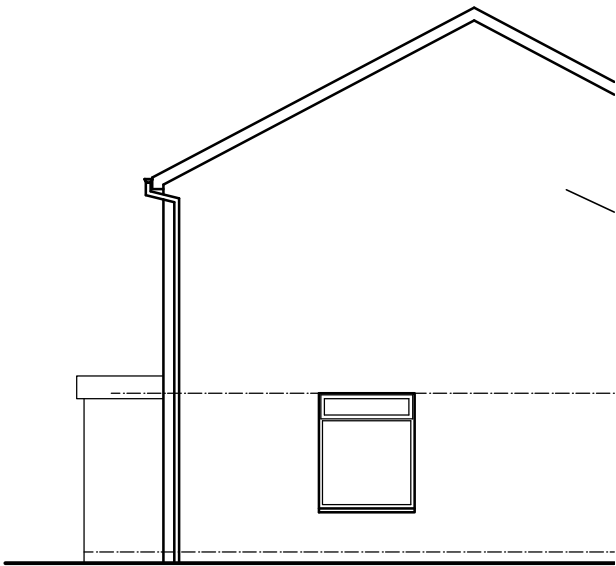

GROUND FLOOR PLAN
(1:50)

MATERIALS


ROOF
SINGLE PLY MEMBRANE TO FLAT ROOF

WALLS
FACING BRICKWORK TO MATCH MAIN DWELLING


WINDOWS & DOORS
COLOURED uPVC TO MATCH MAIN DWELLING

DRAINAGE LEGEND

- EXISTING 100mm PRIVATE DRAIN
- EXISTING PRIVATE DRAIN REMOVED
- EXISTING 150mm PUBLIC SEWER
- PROPOSED 100mm PRIVATE DRAIN

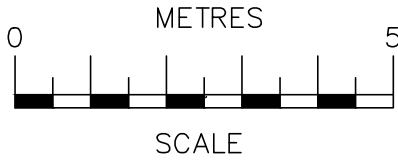

SCALE BAR @ 1:100

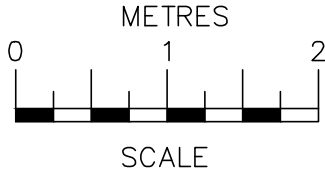

SCALE BAR @ 1:50

08/04/26	A	Window added to dining room/side elevation
Date	No	Revision

Penfold Project Services

Epmarket, Wrotham Road, Meopham, Kent, DA13 0JH
Telephone: 01474 816690
e-mail: apenfold448@btinternet.com

Job Title:
**47 SALLOWS SHAW
COBHAM
GRAVESEND
KENT
DA13 9BP**

Dwg Title:
**PLAN & ELEVATIONS
AS PROPOSED**

Scale: 1:50 & 1:100 @ A2

Dwg No.: 02A

Date: February 2026