



EXISTING GROUND FLOOR

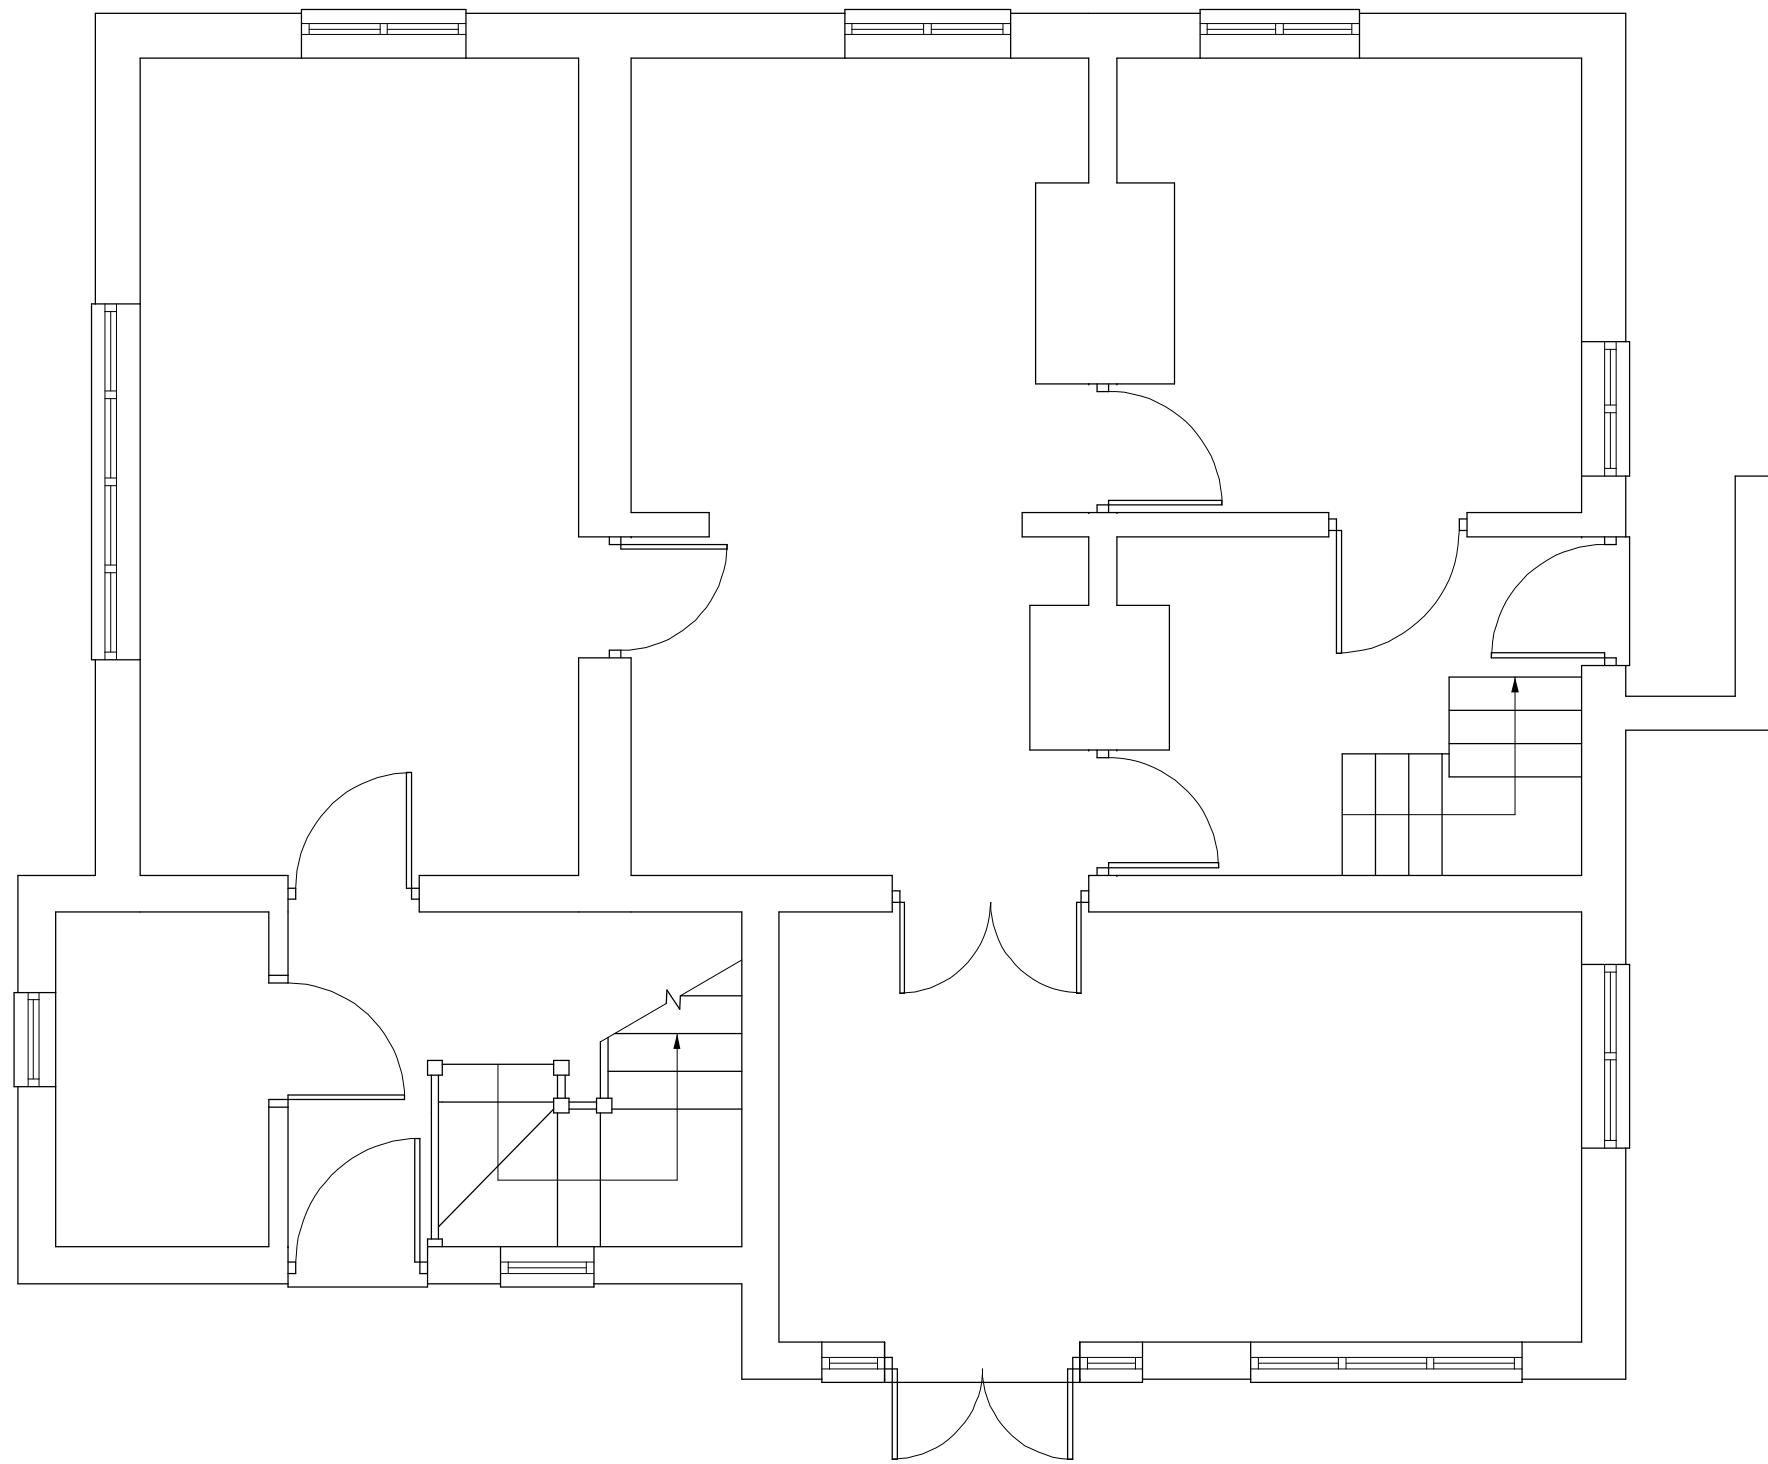

EXISTING FIRST FLOOR

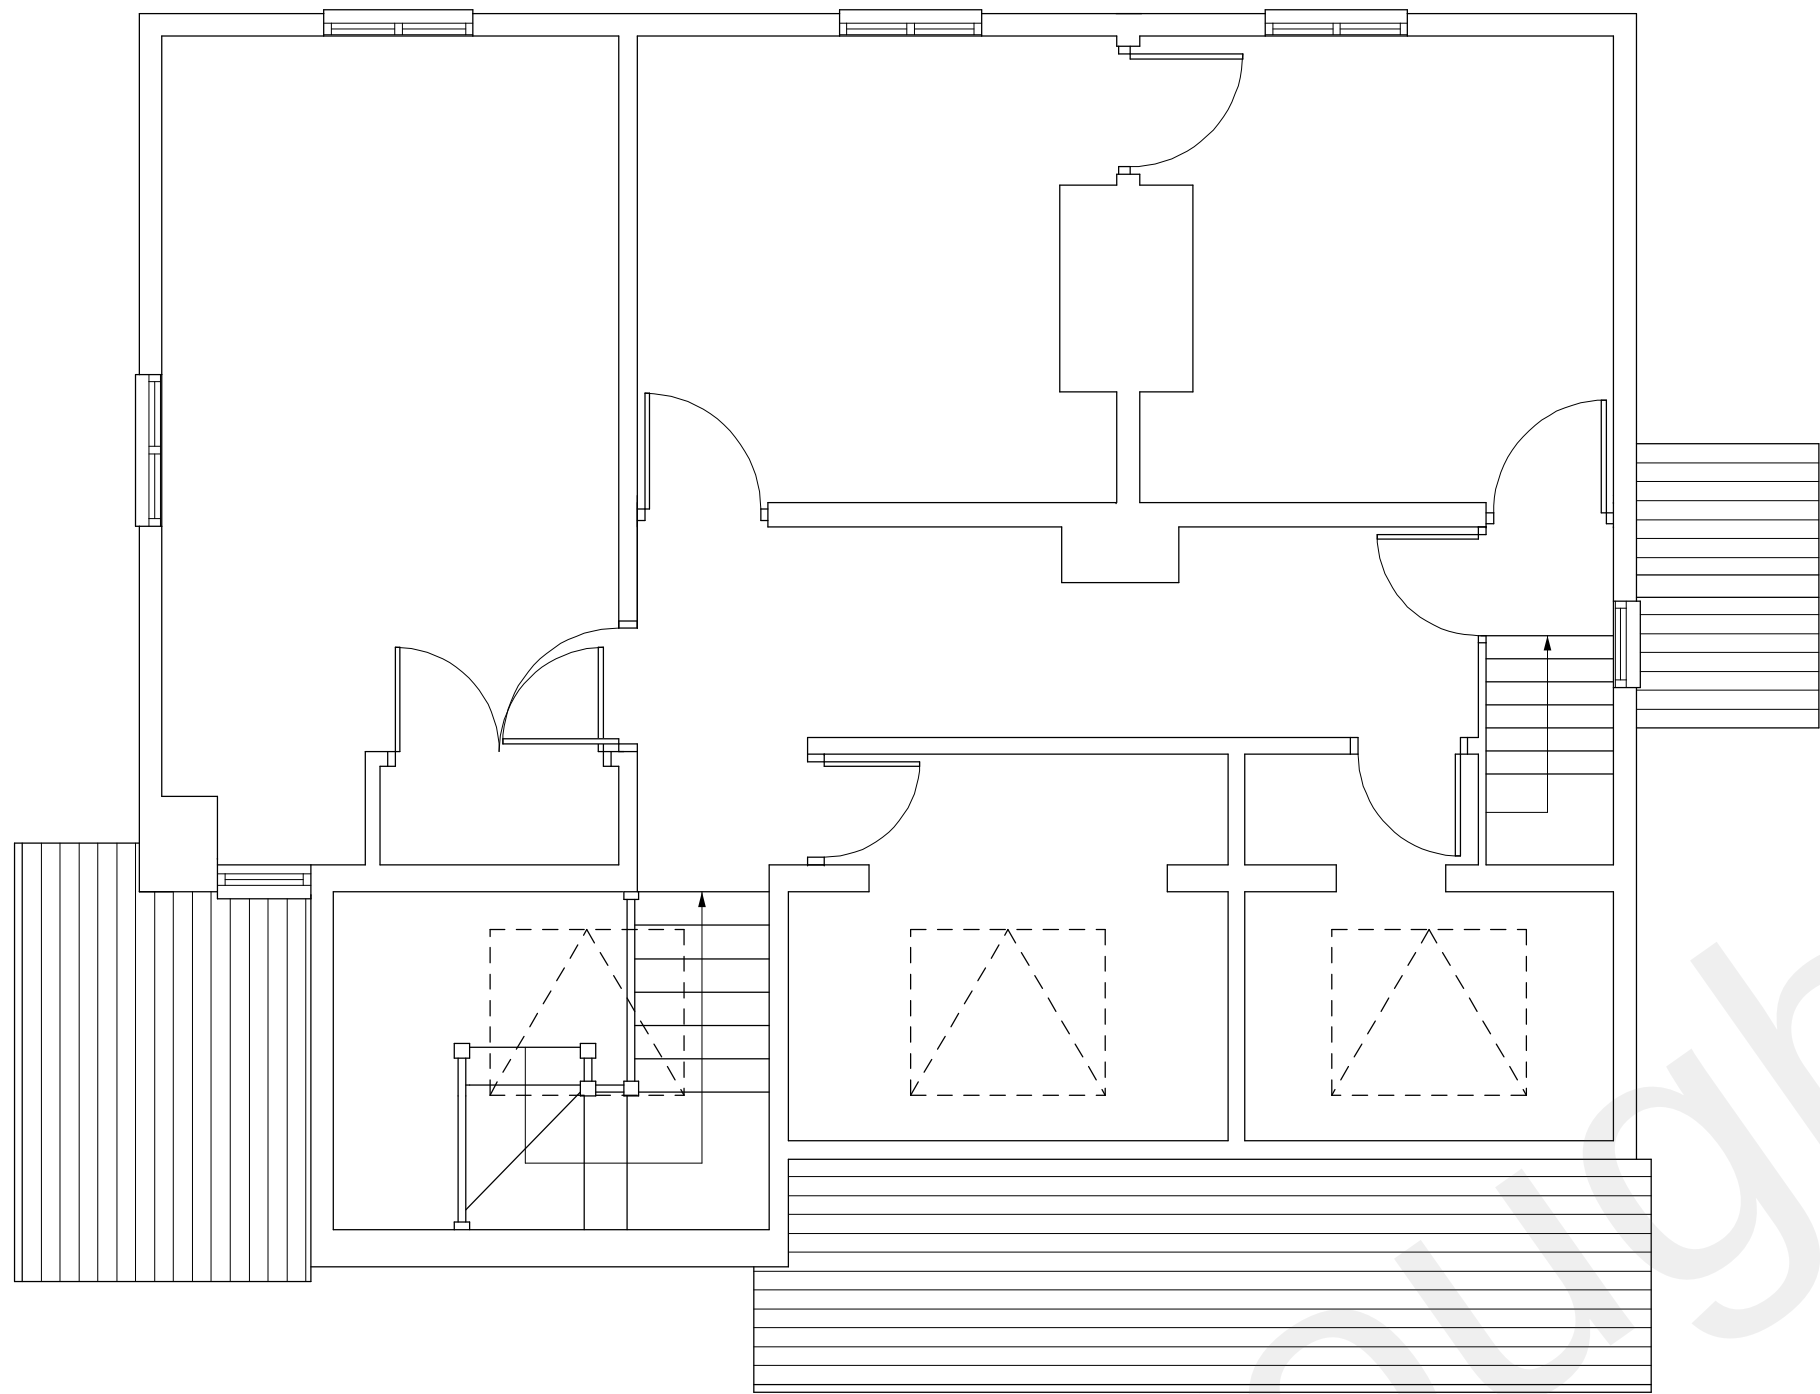

EXISTING FRONT ELEVATION



INDICATES BOUNDARY



EXISTING REAR ELEVATION



EXISTING SIDE ELEVATION



EXISTING SIDE ELEVATION



A	-	-
	Date	Revisions

copyright

Progetto

Architectural Planning and Design Services

Nick McAdam

07590 434487

nick@progettodesignbuild.co.uk

www.progettodesignbuild.co.uk

Client

LEG DICKENS

Job Title

PRIESTWOOD ROAD
MEOPHAM
GRAVESEND
DA13 0DA

Drawing Title

EXISTING FLOOR PLANS
AND ELEVATIONS

Scale	1:50	Sheet	A1
Date	JUNE 2022	Drawn by	NM

Org No.	Rev.
PDB/PR-01	-