



ARTISTS STUDIO

NOTES:
All dimensions must be checked on site and not scaled from this drawing.


FLOOR PLAN

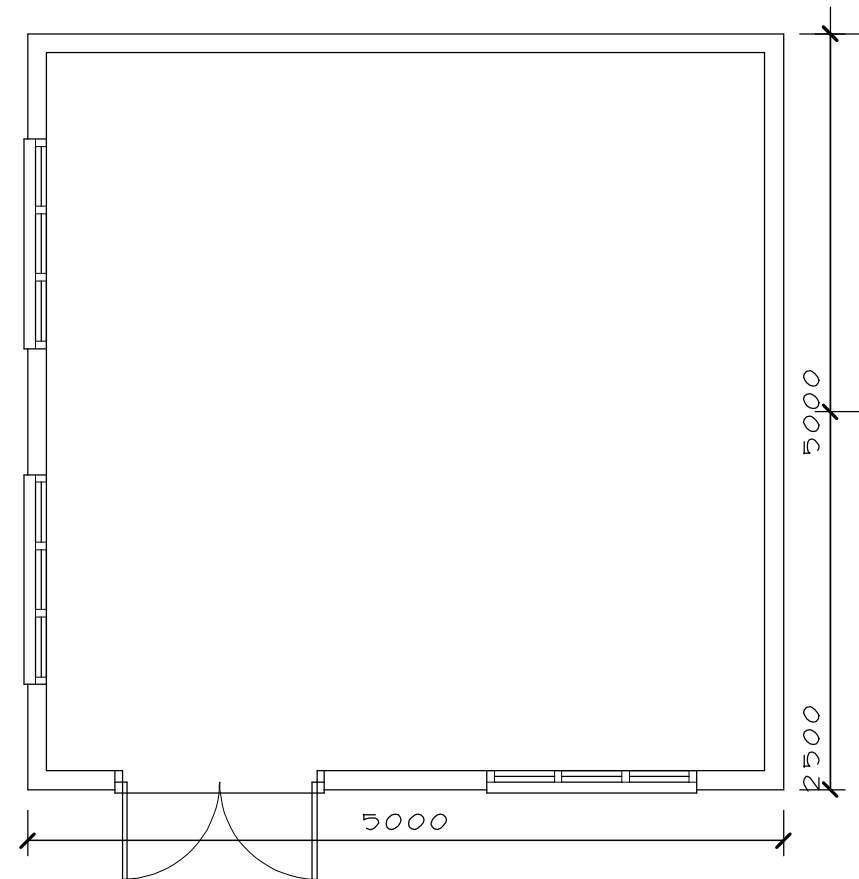


FRONT ELEVATION

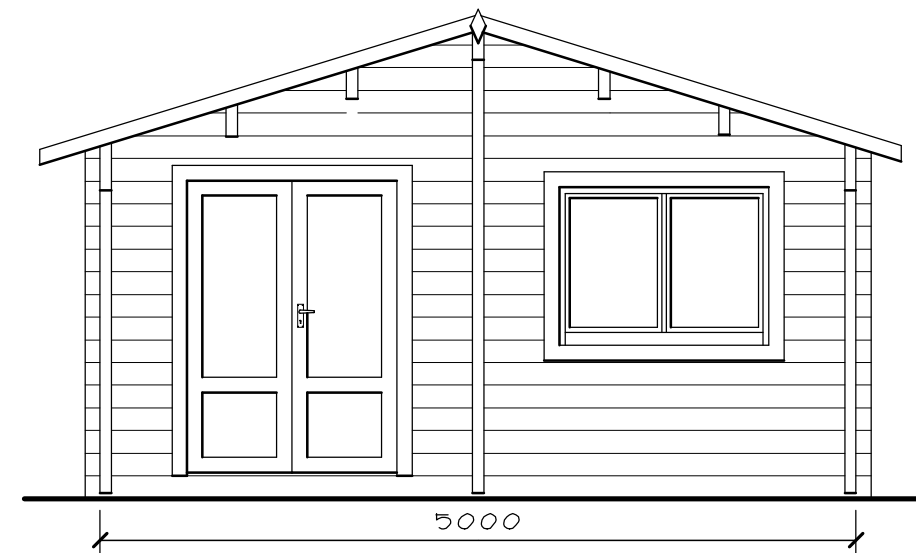


SIDE ELEVATION

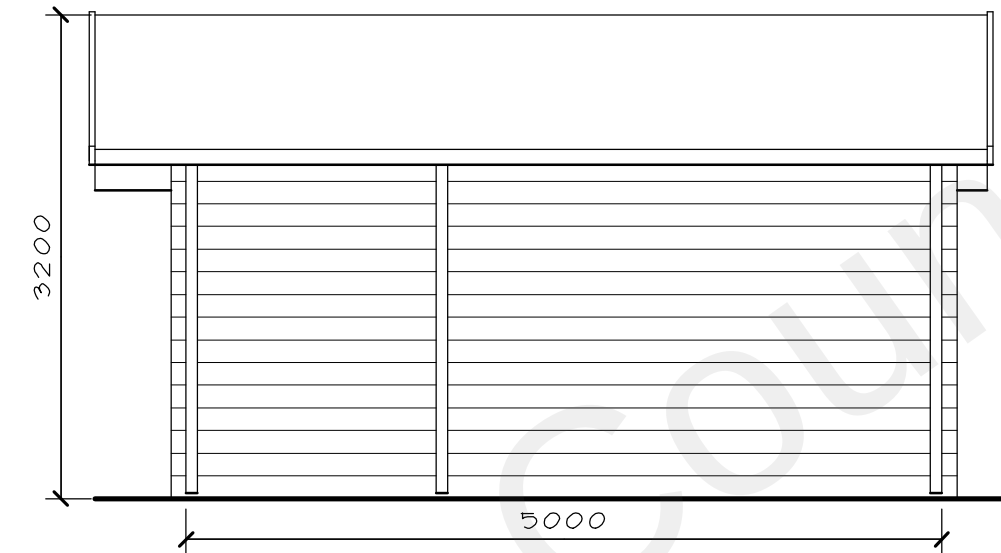

SIDE ELEVATION

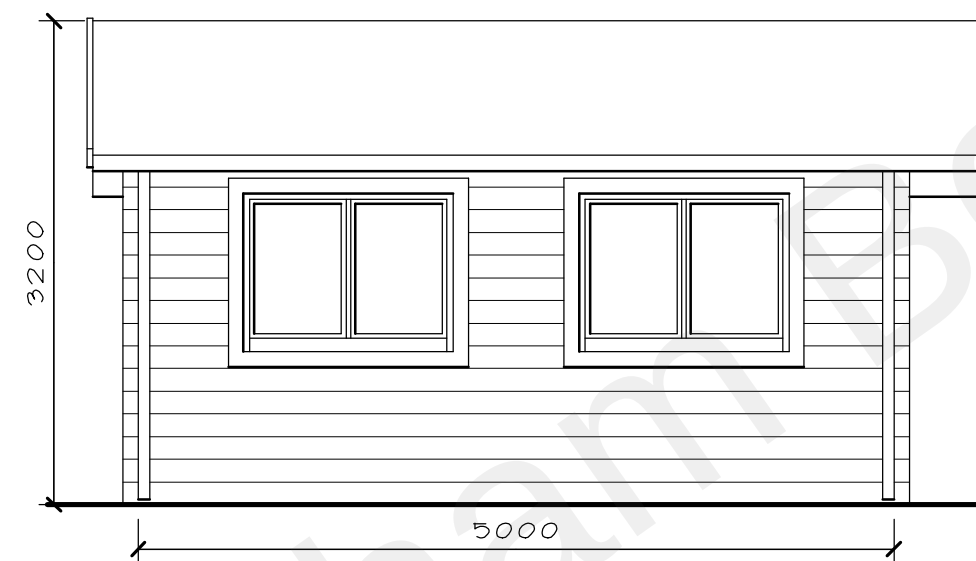


REAR ELEVATION

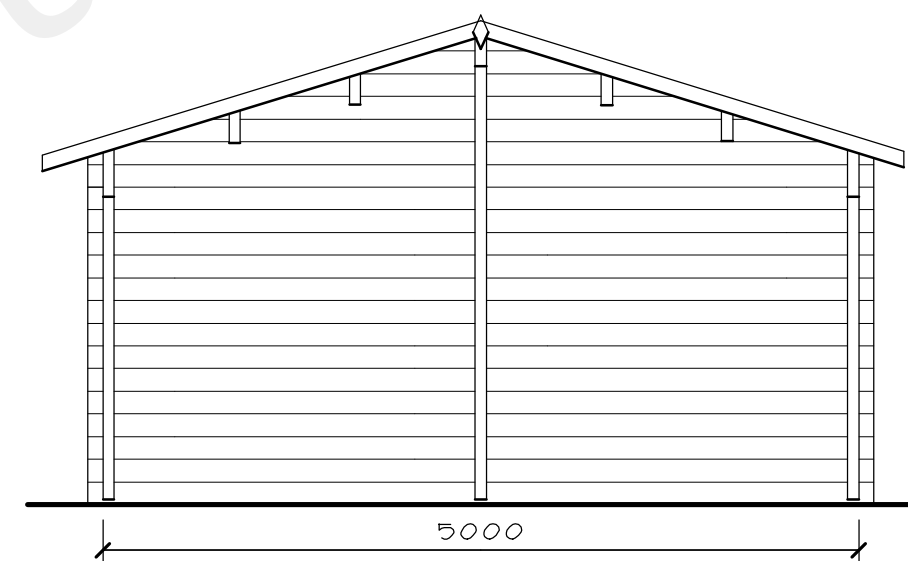


OIL STORE


FLOOR PLAN

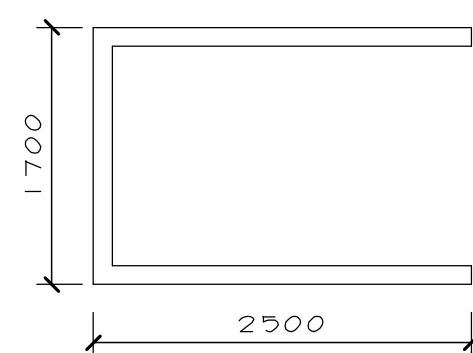


SIDE ELEVATION

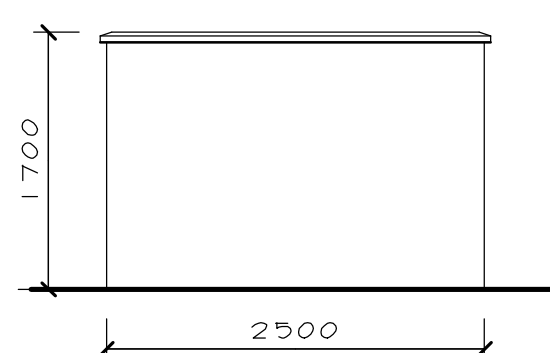


SIDE ELEVATION

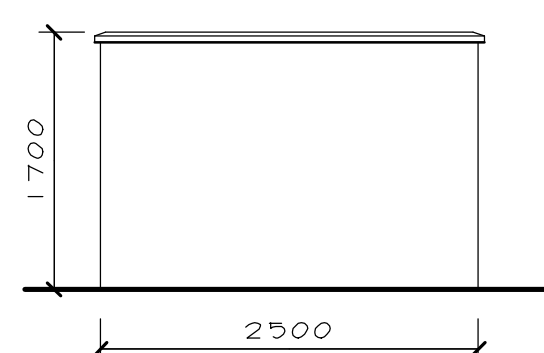

FRONT ELEVATION

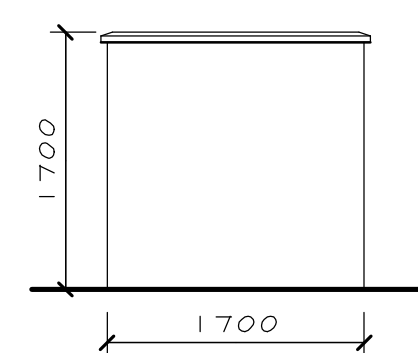

REAR ELEVATION

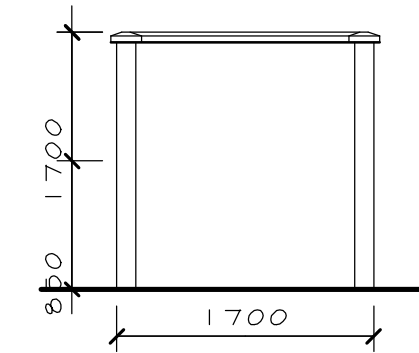

A	-	-
	Date	Revisions

copyright

Progetto
Architectural Planning and Design Services

Nick McAdam

07590 434487
nick@progettodesignbuild.co.uk
www.progettodesignbuild.co.uk

Client
LES DICKENS

Job Title
PRIESTWOOD ROAD
MEOPHAM
GRAVESEND
DA13 0DA

Drawing Title
EXISTING OUTBUILDINGS

Scale 1:50 Sheet A2

Date OCT 2022 Drawn by NM

Dwg No.
PDB/PR-06

Rev.
/