


PROPOSED FRONT ELEVATION



PROPOSED REAR ELEVATION

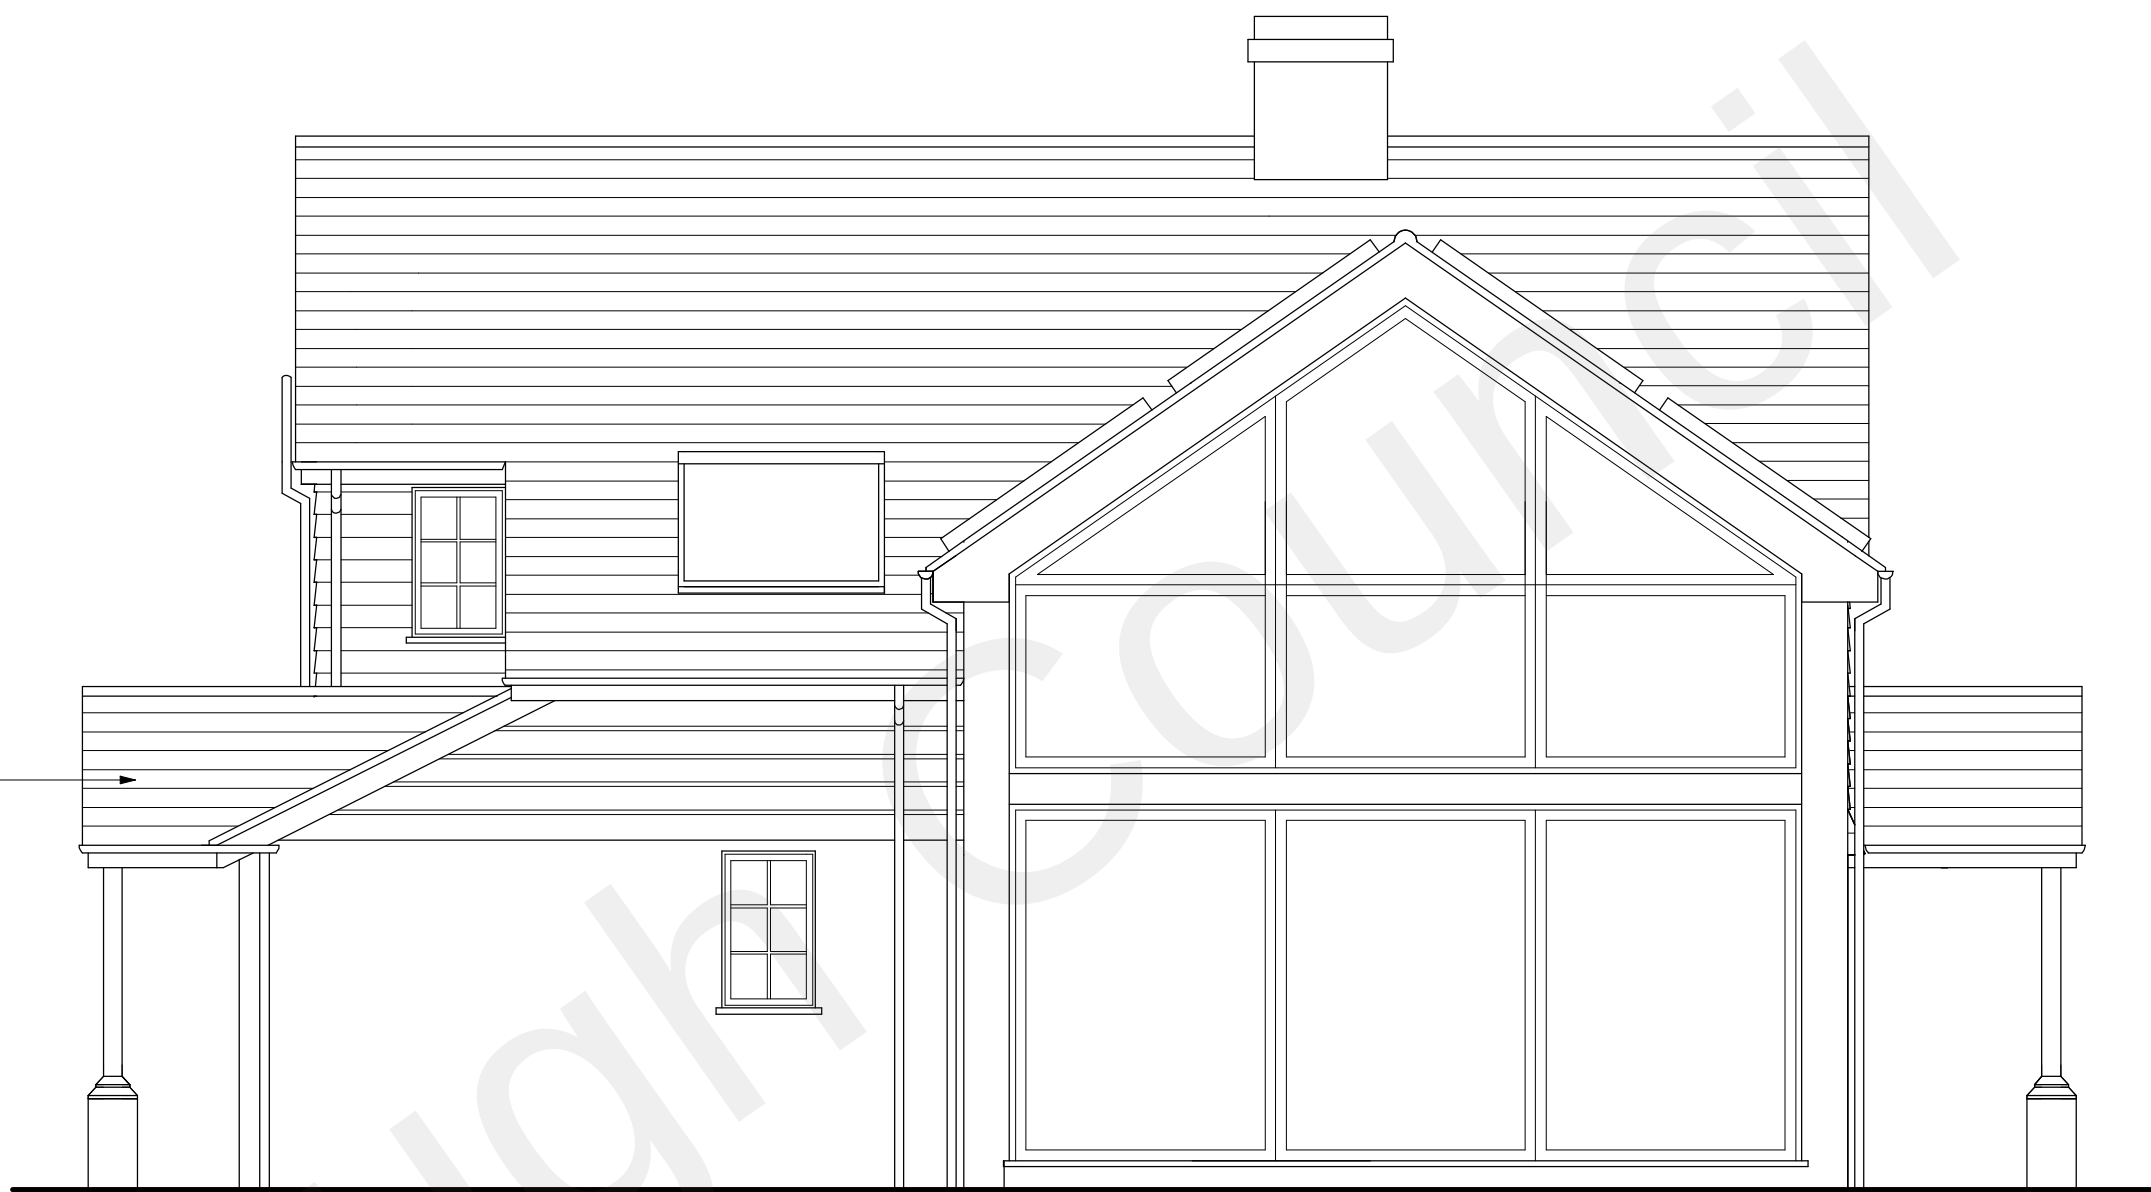


INDICATES STRUCTURE TO BE REMOVED

INDICATES BOUNDARY



PROPOSED SIDE ELEVATION

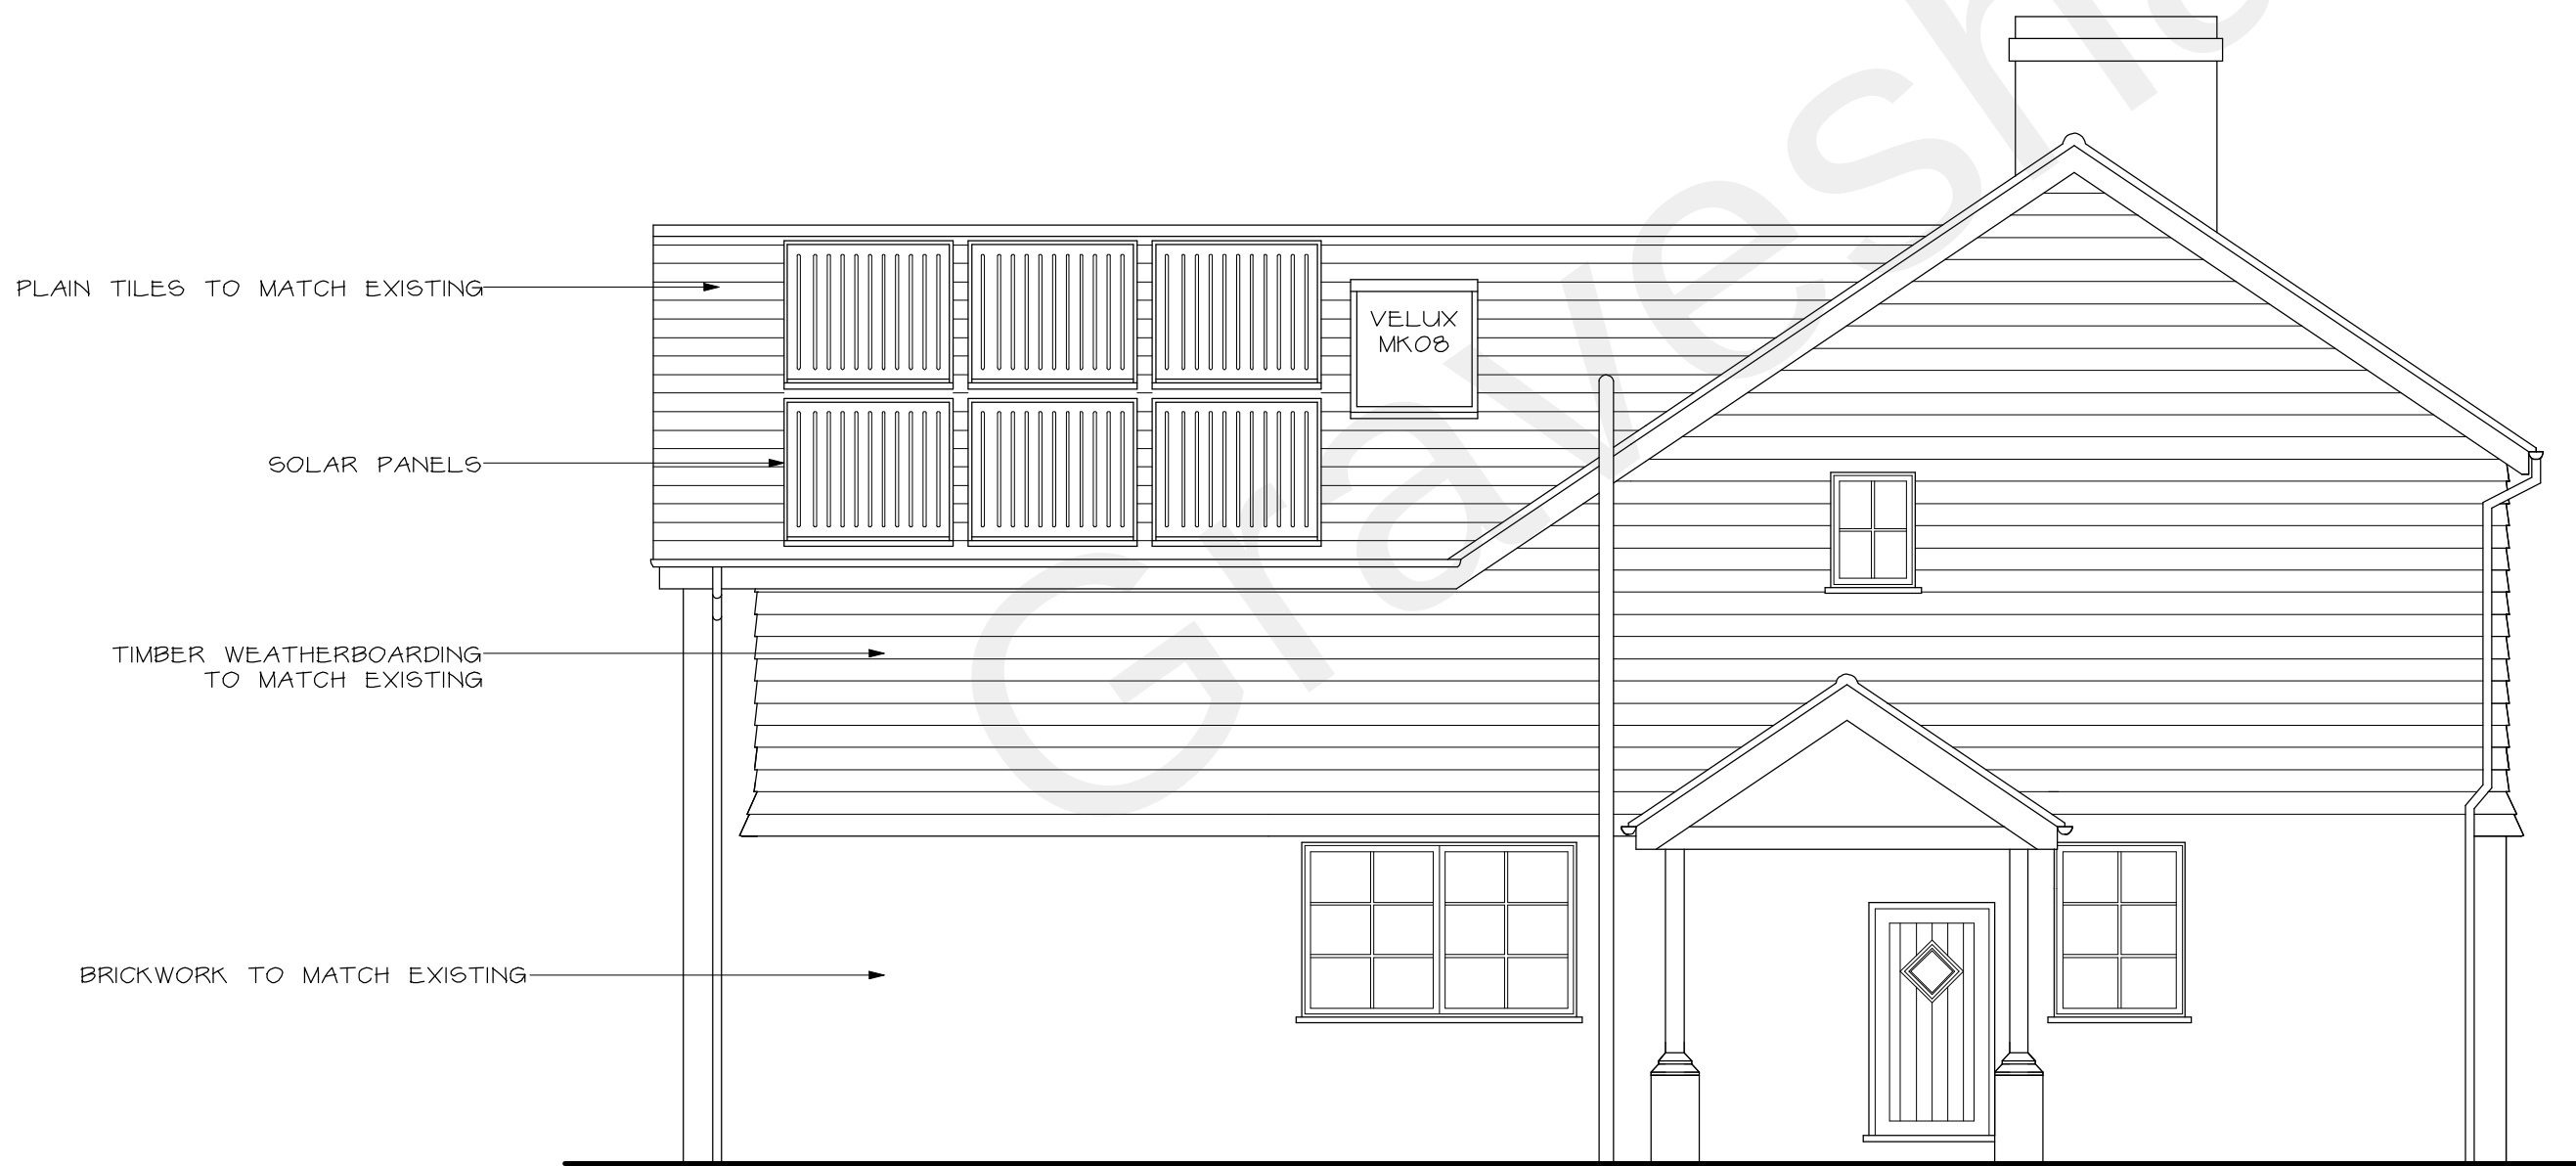

PROPOSED SIDE ELEVATION



A	Date	Revisions

copyright

Progetto
Architectural Planning and Design Services

Nick McAdam
07590 434487
nick@progettodesignbuild.co.uk
www.progettodesignbuild.co.uk

Client
LES DICKENS

Job Title
PRIESTWOOD ROAD
MEOPHAM
GRAVESEND
DA13 0DA

Drawing Title
PROPOSED ELEVATIONS
REV B

Scale 1:50 Sheet A1

Date OCT 2022 Drawn by NM

Dirg No
PDB/PR-10

Rev.
B