



PROPOSED GROUND FLOOR

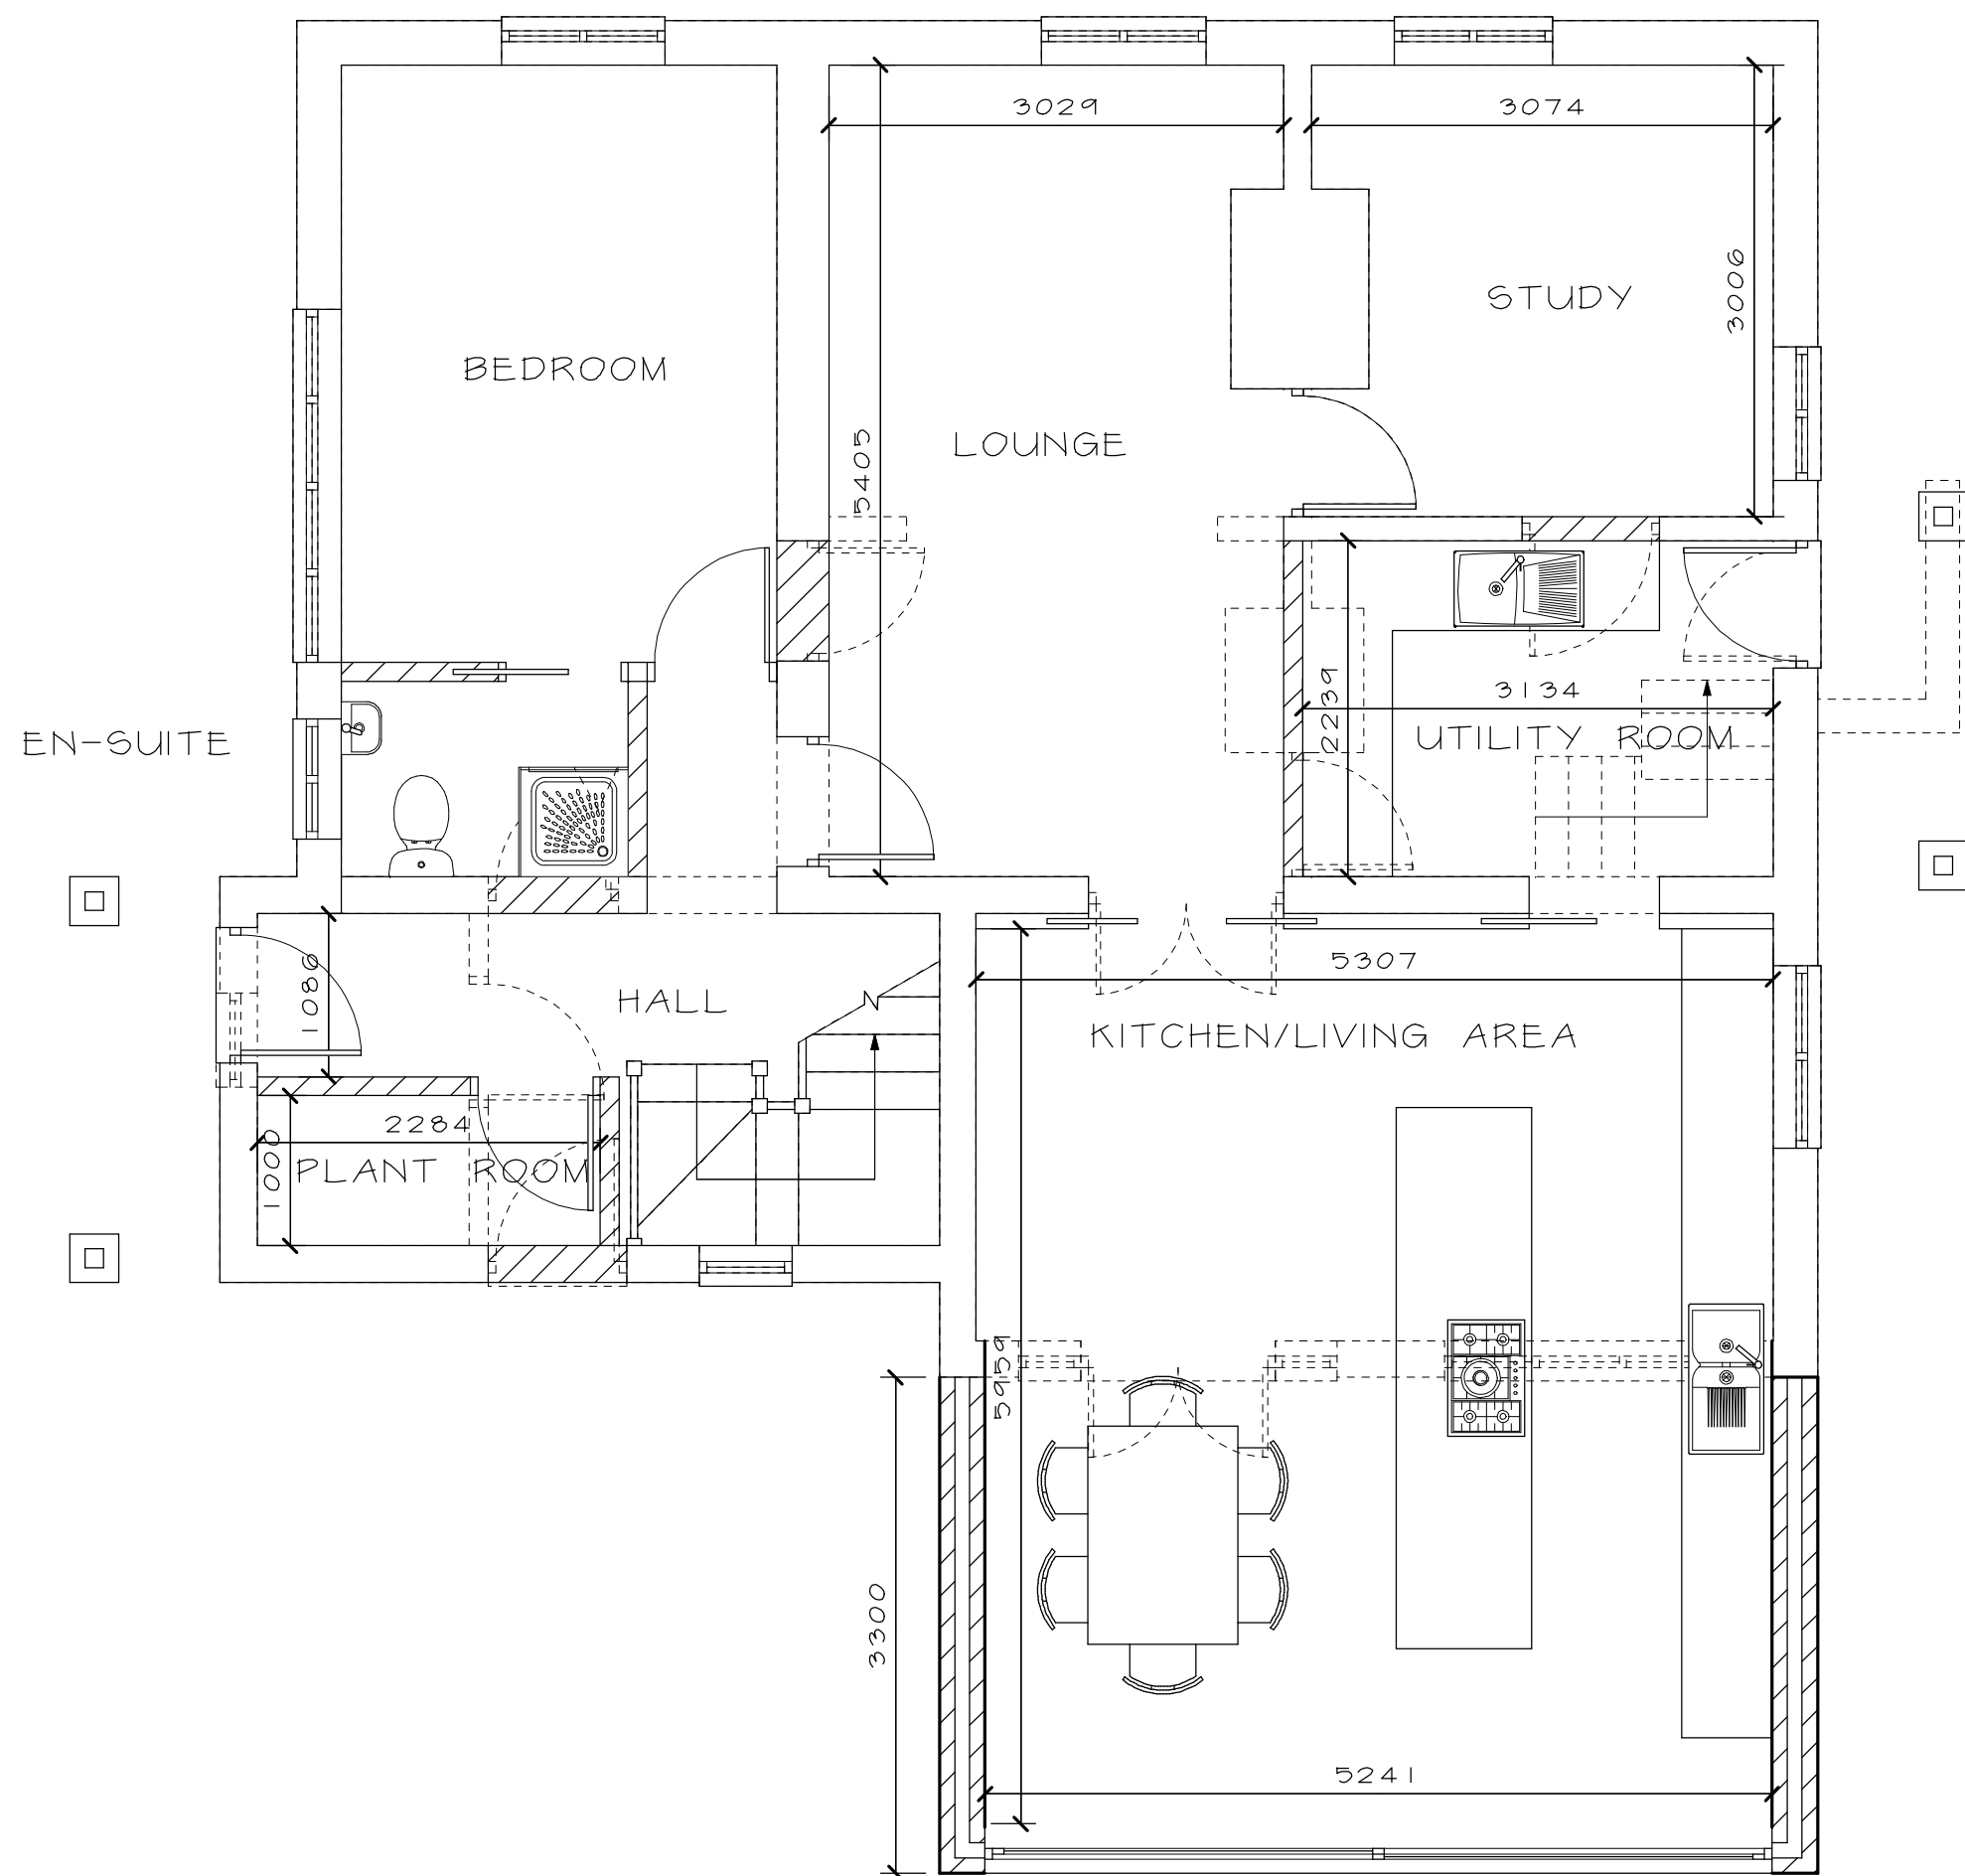

PROPOSED FIRST FLOOR

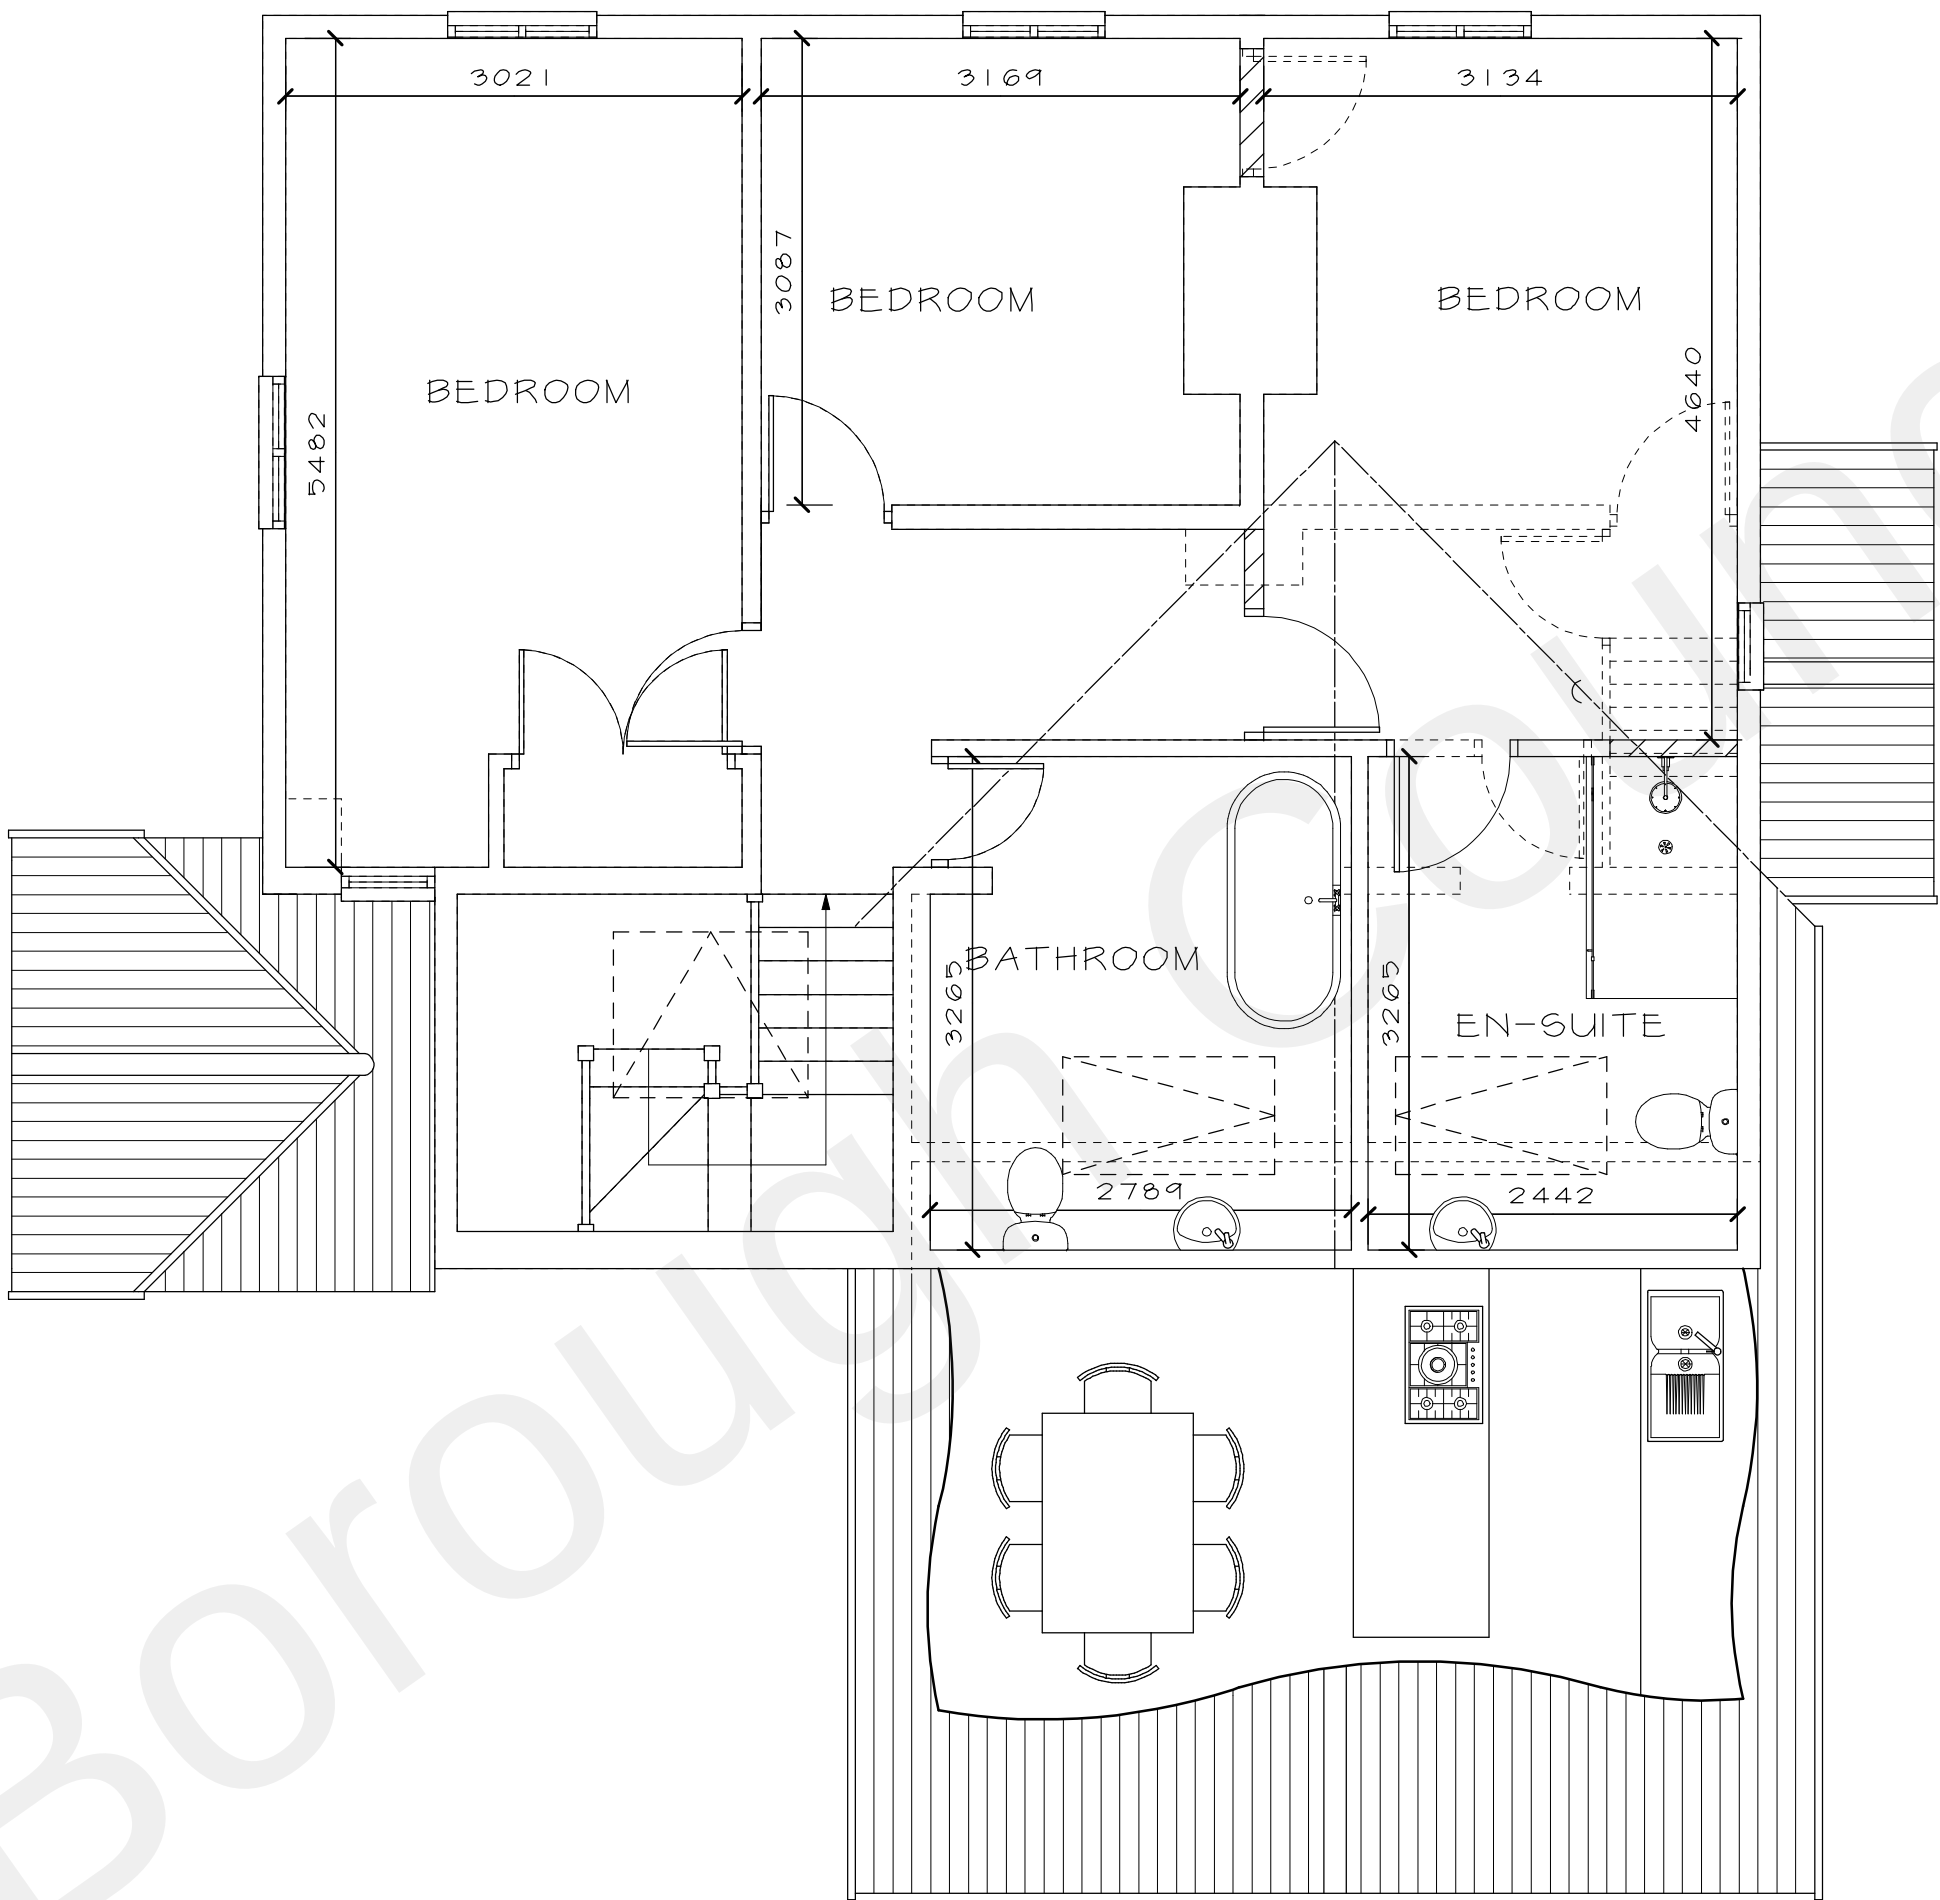


INDICATES STRUCTURE
TO BE REMOVED

INDICATES BOUNDARY



PROPOSED SECTION

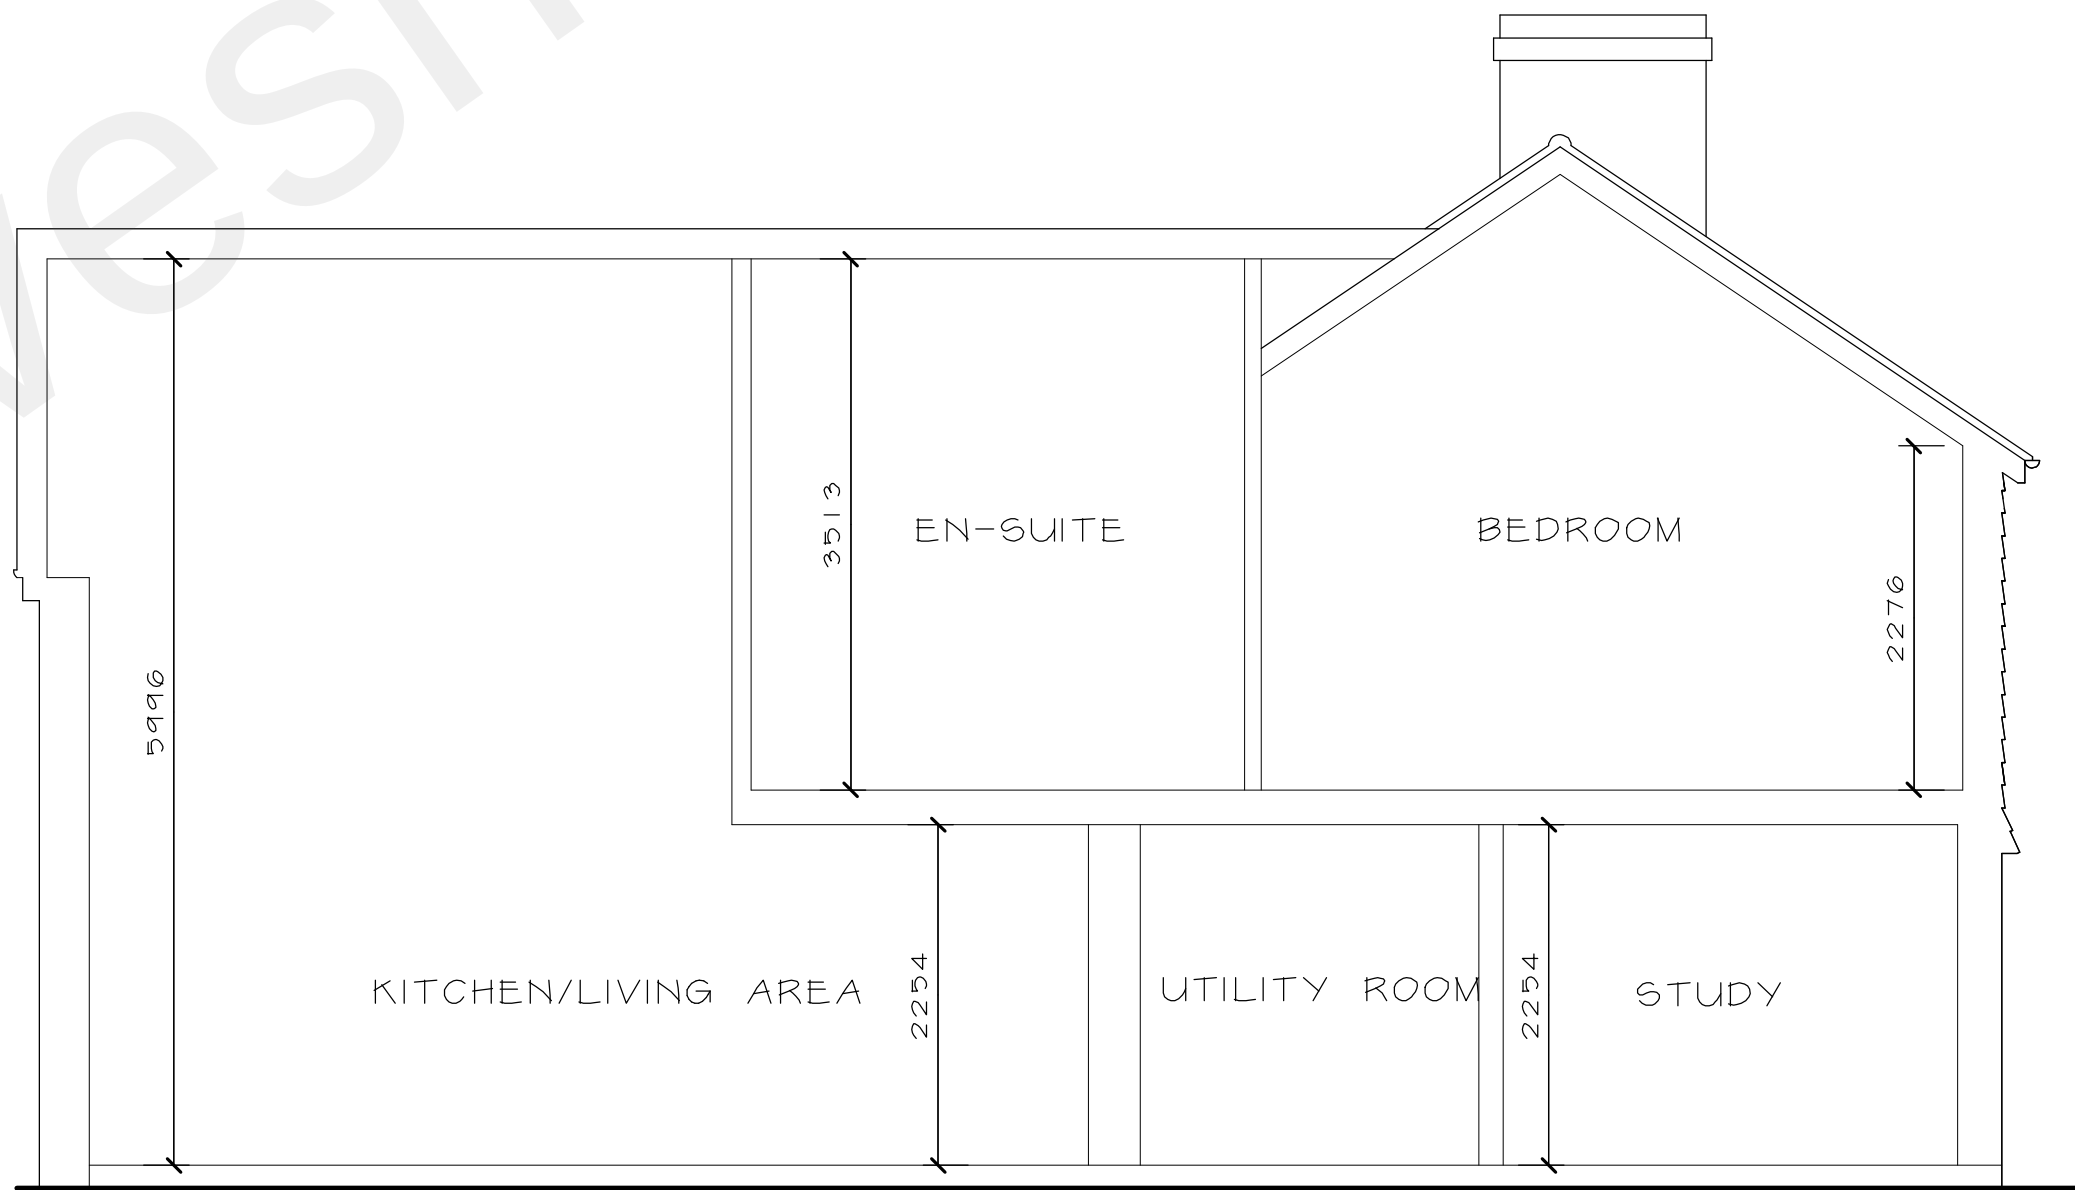

A	Date	Revisions

copyright

Progetto
Architectural Planning and Design Services

Nick McAdam
07590 434487
nick@progettodesignbuild.co.uk
www.progettodesignbuild.co.uk

Client
LES DICKENS

Job Title
PRIESTWOOD ROAD
MEOPHAM
GRAVESEND
DA13 0DA

Drawing Title
PROPOSED FLOOR PLANS
AND SECTION
REV B

Scale 1:50	Sheet A1
Date OCT 2022	Drawn by NM
Dwg No. PDB/PR-09	Rev. B