


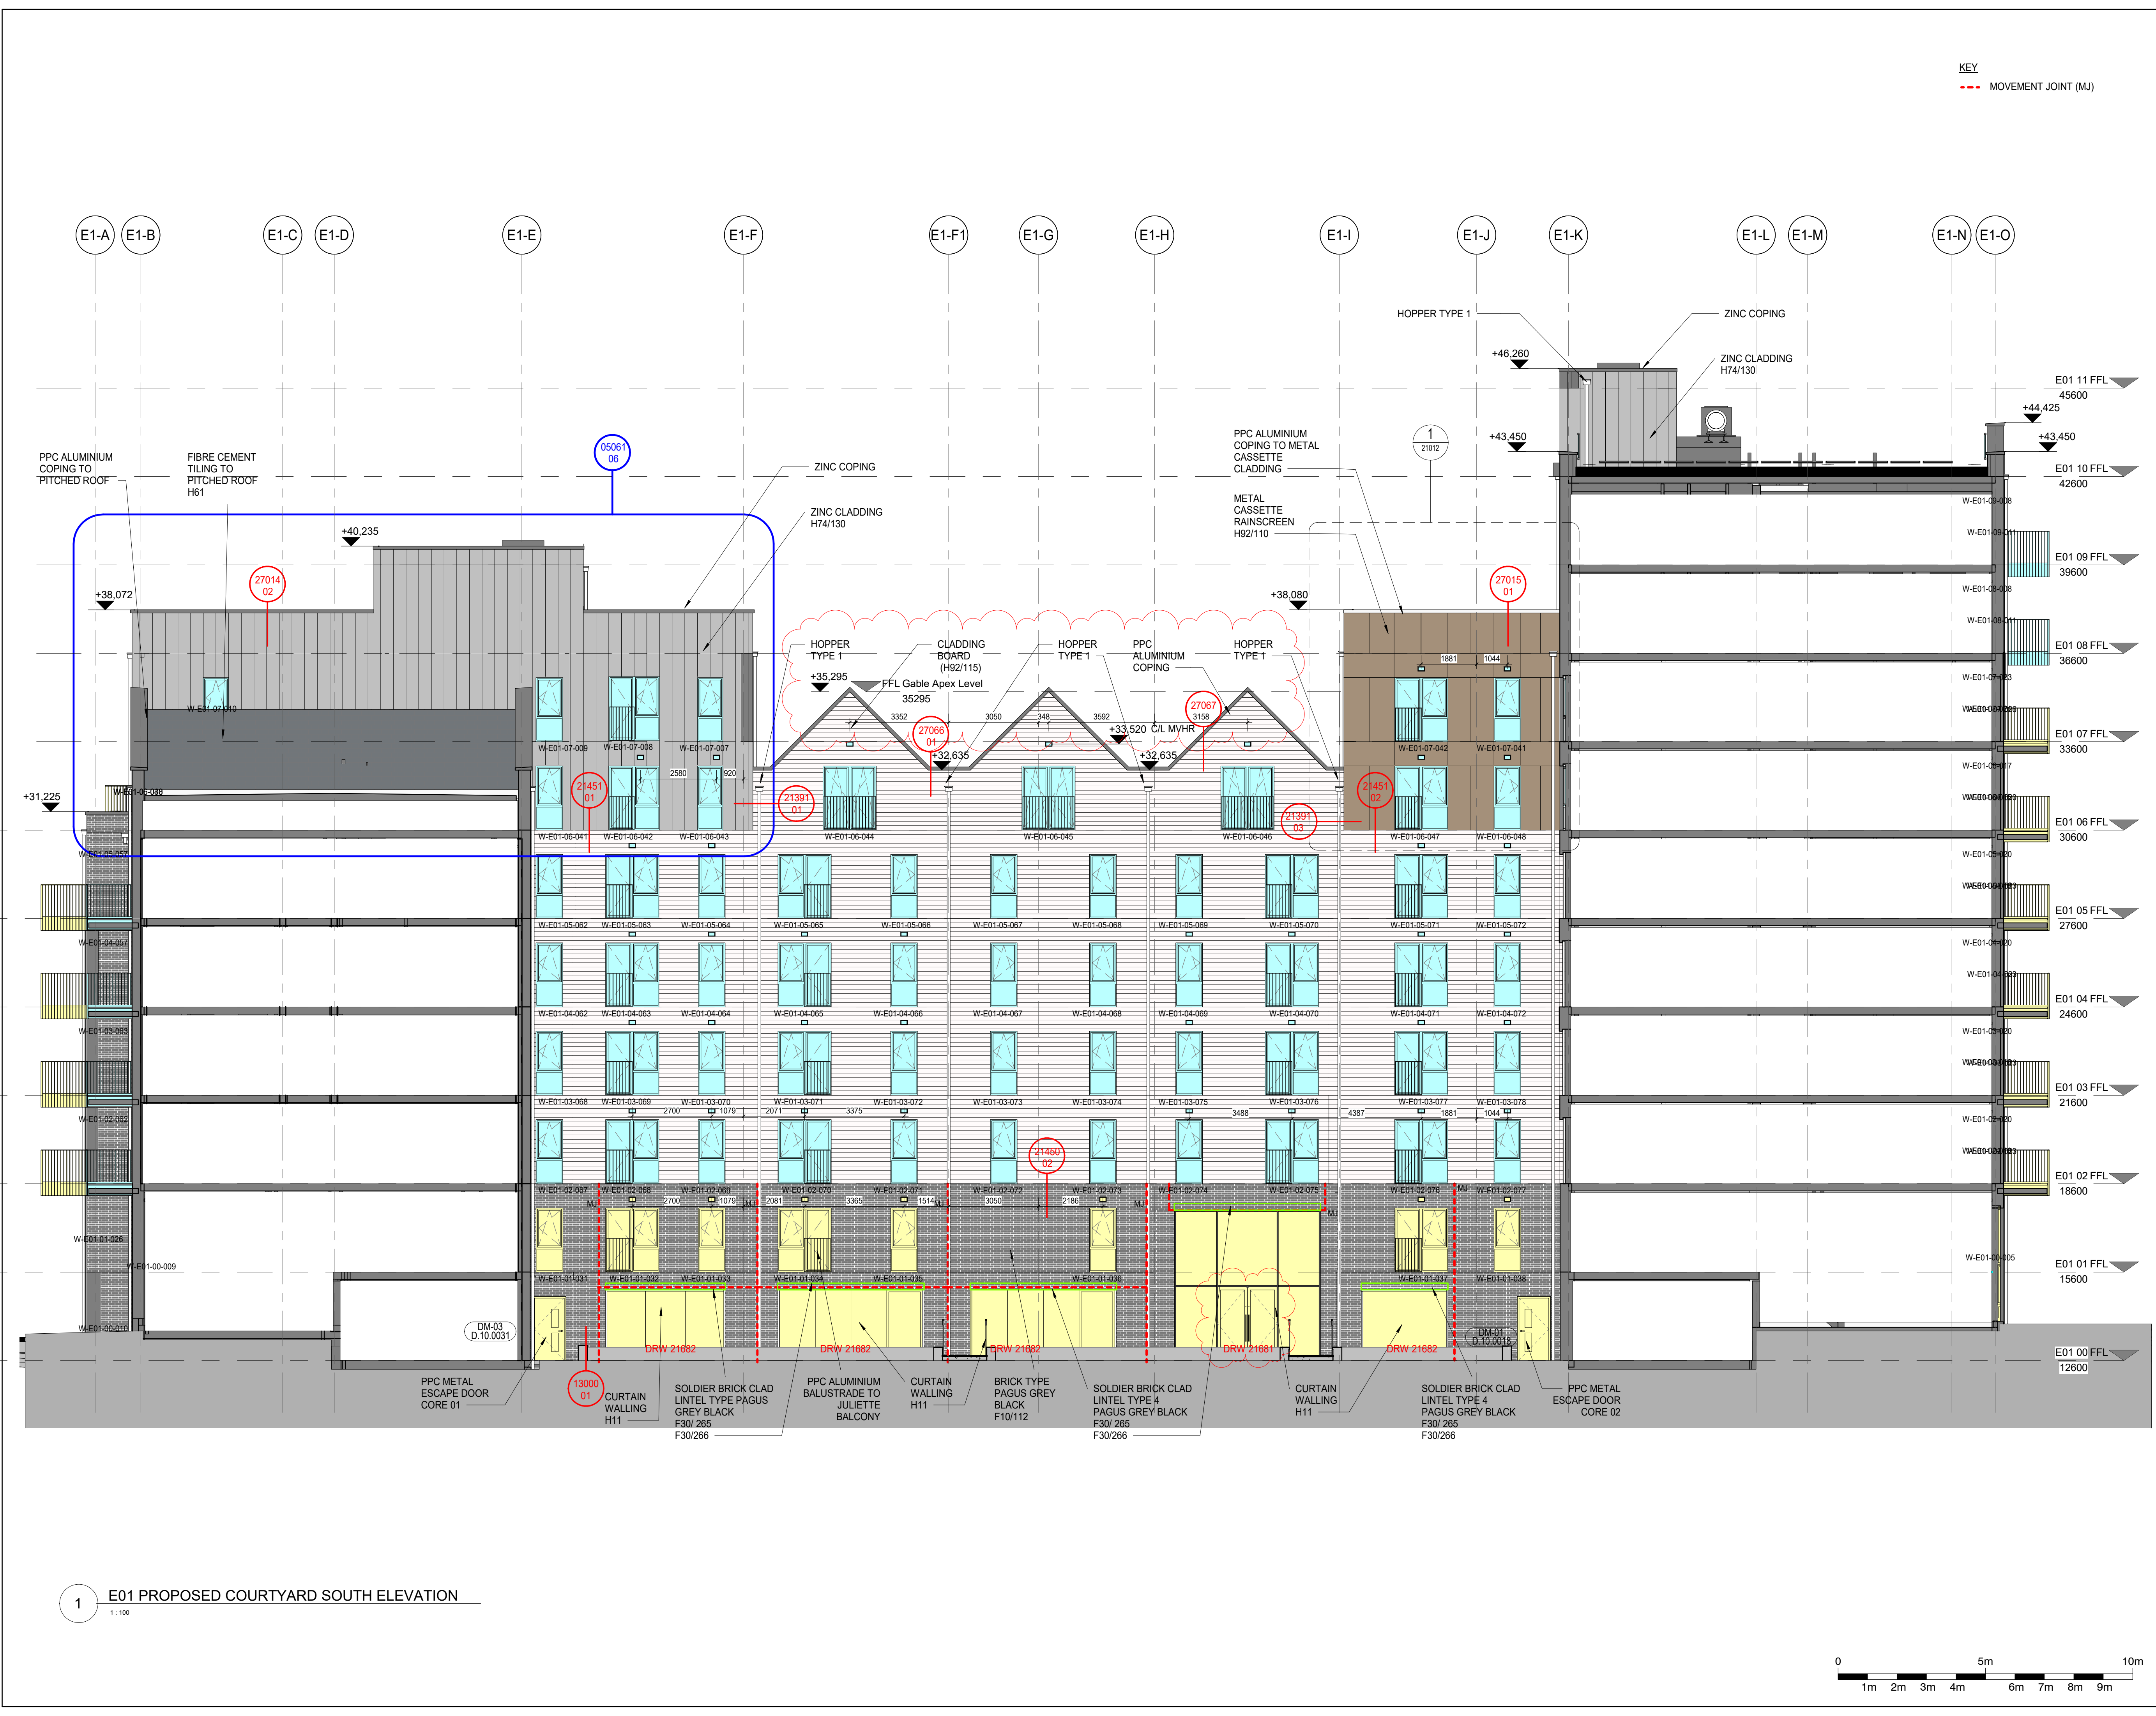

REV

DATE

COMMENTS

REV BY

CHK BY

01

18/05/2021

CONSTRUCTION ISSUE

AK

LJP

02

18/05/2021

ELEVATION ISSUE

AK

LJP

03

12/06/2021

ELEVATION UPDATE

AK

LJP

04

08/07/2021

RAL COLOUR ADDED

AK

LJP

05

21/07/2021

KEY REVISION

AK

LJP

06

28/07/2021

PITCHED ROOF GABLE WALLS REVISION

AK

LJP

07

01/08/2021

CASEMENT WINDOW HANDING CORRECTED

AK

LJP

08

06/12/2021

ALL COORDINATED WITH STRUCTURAL ENGINEER

ZJ

LJP

09

12/01/2022

BRICK TYPE W40 ADDED

ZJ

LJP

10

07/04/2022

BRICK TYPE 4 REVISD AS PAGUS GREY BLACK

ZJ

LJP

11

08/04/2022

PITCHED ROOF HEIGHT INCREASED 170MM DUE TO INSULATION THICKNESS

ZJ

LJP

12

17/06/2022

CURTAIN WALLING UPDATED

MAC

ZJ

13

28/10/2022

TRANSOMEN CLADDING PANEL SIZES REVISD

ZJ

LJP

14

28/10/2024

MAHR SETTING OUT ADDED AND REBRAGED DRAWING

ZJ

LJP

15

02/10/2025

NMA PLANNING - PITCHED ROOFS HEIGHT INCREASED & DOOR ADDED

ZJ

LJP

FACADE RAL COLOUR LEGEND

NOTE:

FOR FACADE MATERIAL COLOURS REFER TO NBS

METALWORK RAL COLOUR ASSOCIATED WITH FACADE MATERIAL REFERS TO :
WINDOWS, DOORS, BALCONIES, RAILINGS, COPINGS, LOUVERS, VENT GRILLES, WEEP VENTS

RAL 7013

RAL 7023

BRICK TYPE 2 - LIGHT GREY, F10/110
METALWORK RAL 7023

BRICK TYPE 4 - DARK GREY, F10/112
METALWORK RAL 7013

METAL RAINSCREEN CLADDING, H92/110
METALWORK RAL 7023

FIBRE CEMENT BOARD
METALWORK RAL 7023

ZINC, H74/130
METALWORK RAL 7023
WITH EXCEPTION OF COPINGS AND FLASHINGS (ZINC)

RAIN WATERPIPES
RAL 7013

SIGNIFICANT HEALTH AND SAFETY RISKS
(UNUSUAL AND DIFFICULT TO MANAGE ONLY)

It is assumed that all works will be carried out by a competent contractor working, where appropriate, to an approved method statement. In addition to the hazards/risks normally associated with the types of work detailed on this drawing, note the following:

DO NOT SCALE OFF THIS DRAWING

This scheme is subject to town planning and all other necessary consents.

Dimensions, area and levels given are only approximate and subject to site survey. All dimensions are to be checked on site. Any discrepancies or variations are to be reported to the architect before work commences. Figured dimensions only are to be taken from this drawing.

This drawing is to be read in conjunction with all relevant consultants and / or specialists drawings / documents and any discrepancies or variations are to be reported to the architect before the affected work commences.

Magnetic media does not constitute contract documentation and updates of this data will occur. These files are current as of the date of issue. Your use of the content of these files is at your own risk. Reference should always be made to the hard copy which is superior to the digital format. Any document produced by yourselves which contains part or all of this data remains your responsibility and attributed to yourselves. Whilst Leslie Jones make every effort to ensure that it is scanned for viruses, we cannot guarantee that it does not contain any.

STAGE 4 / 5 ISSUE

Client
REEF GROUP

Contractor
CURO LIVING LTD

Consultants
G&T, EDC, MANHIRE, WATERMAN, HED, BB7

leslie jones
architecture

South Wing, First Floor,
55 Baker Street,
London, W1U 8EW

T: 020 7255 1150
E: admin@leslie-jones.co.uk
W: www.lesliejones.co.uk

Job Title
THE CHARTER RIBA STAGE 4/5

Project Number 3732

Drawing Title
E01 PROPOSED COURTYARD SOUTH
ELEVATION

1 : 100 @A1 12/05/20 AK BT

project	originator	volume	level	type	role	number
3732 - LJA -	E01 -	XX -	DR -	A -	05061	

submittal:
code description:
A5 CONTRACTUAL ISSUE

revision:
code description:
C15 NMA PLANNING - PITCHED ROOFS HEIGHT INCREASED & DOOR ADDED

0

1m

2m

3m

4m

5m

6m

7m

8m

9m

10m

1

E01 PROPOSED COURTYARD SOUTH ELEVATION

1 : 100

C:\Users\lhan\Documents\3732_LJA-XX-XX-MG-A-003-E01_STAGE 4_05061.lan@leslie-jones.co.uk