


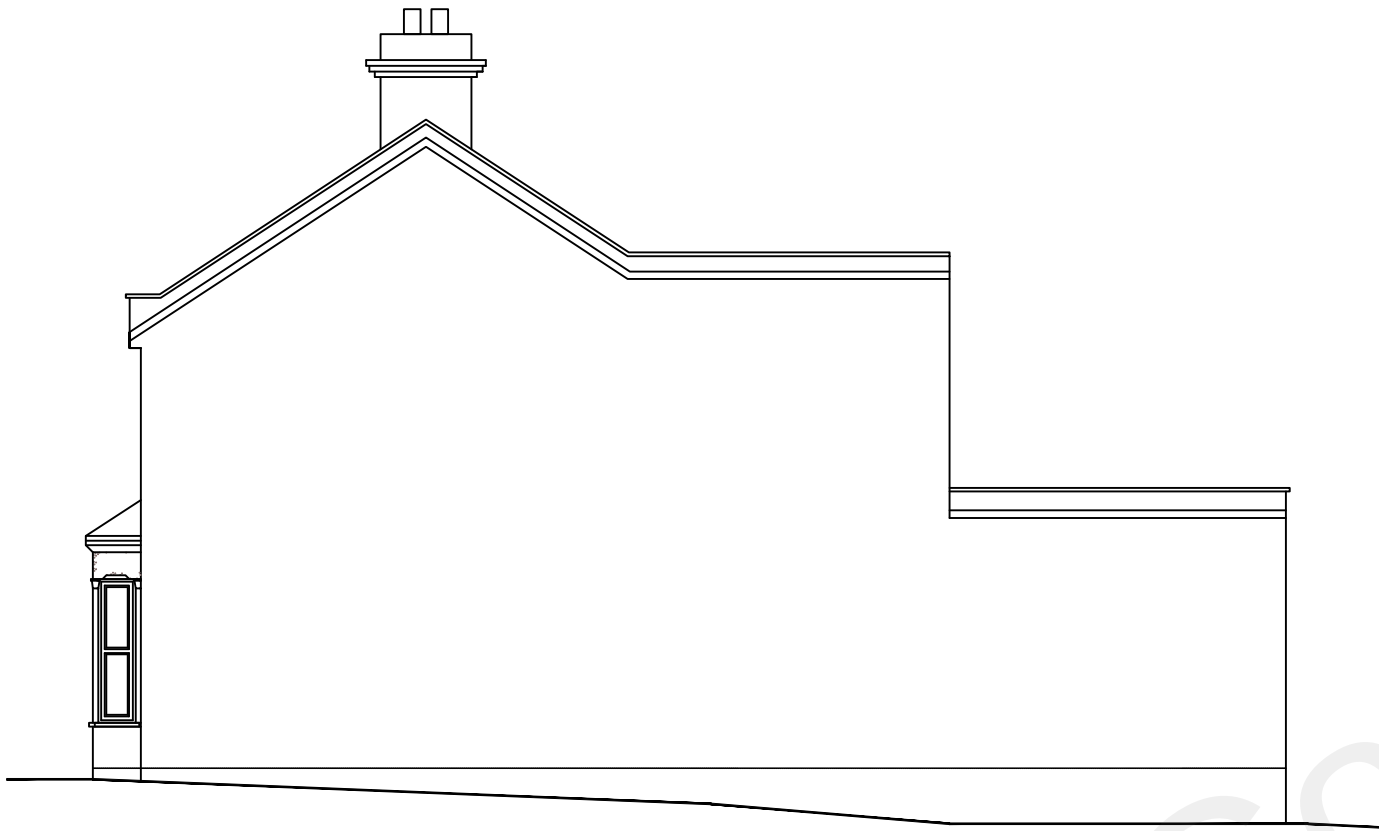

East Elevation




North Elevation




West Elevation



South Elevation

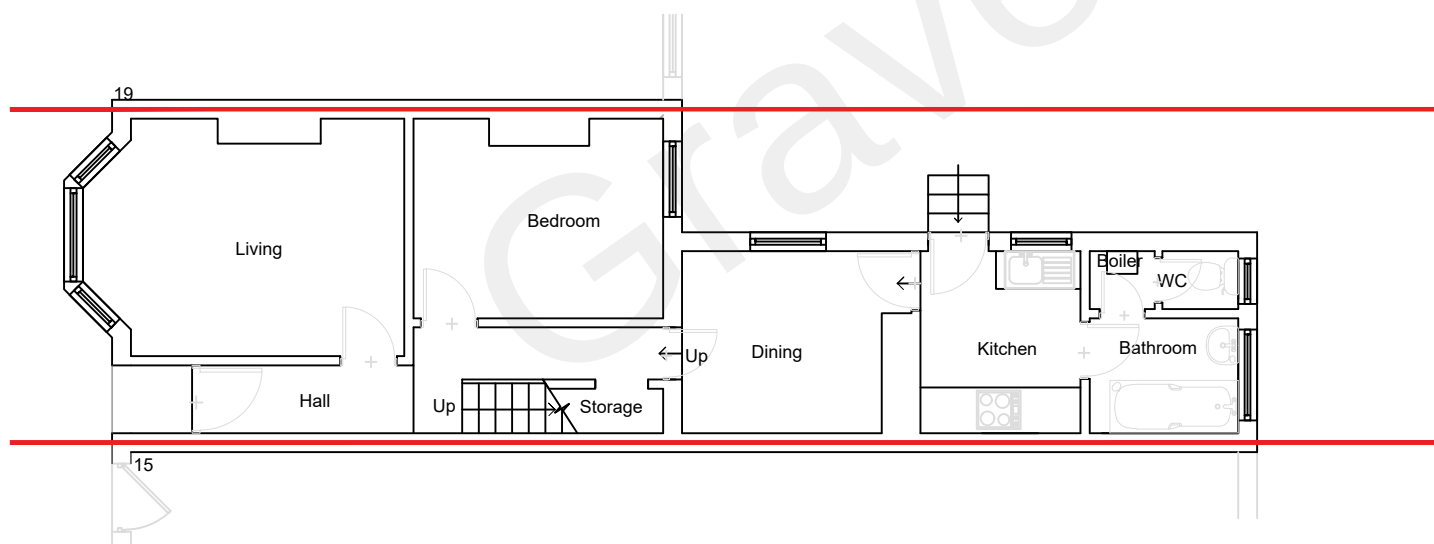

Existing Ground Floor

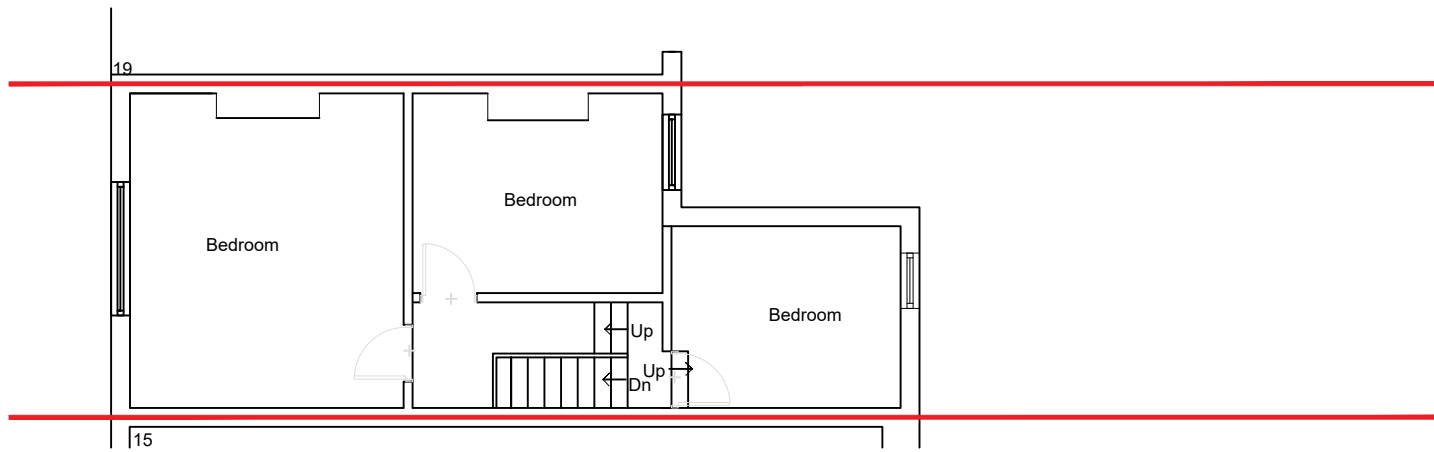

Existing First Floor

Notes:

- Do not scale from this drawing.
- All dimensions to be verified on site and is in mm.
- Builder to verify all dimensions, heights and levels prior to commencement of work.
- All documents shall be checked to ensure that they are compatible by the contractor before construction commences. In the event of apparent ambiguity or contradiction the engineer and/ or architect shall be notified immediately.
- The contractor in preparing his estimate shall visit the site and acquaint himself with the problems involved.
- The contractor shall issue all statutory notices to the local Authority during progress and completion of works.

|      |              |     |         |
|------|--------------|-----|---------|
| A    | -            | -   | -/-/-/- |
| REV: | DESCRIPTION: | BY: | DATE:   |

STATUS:

PLANNING



Whitehall Place  
47 The Terrace,  
Gravesend, Kent  
DA12 2DL  
01474 247 787  
info@barronedwards.co.uk  
www.barronedwards.co.uk

SITE:  
17 Lynton Road South  
Gravesend  
Kent  
DA11 7NF

TITLE:  
Existing Plans and Elevations

Scale 1:100



|                       |                    |                |
|-----------------------|--------------------|----------------|
| SCALE AT A2:<br>1:100 | DATE:<br>15.06.22  | DRAWN:<br>SA   |
| PROJECT NO:<br>220602 | DRAWING NO:<br>002 | REVISION:<br>A |