


Notes:

- Do not scale from this drawing.
- All dimensions to be verified on site and is in mm.
- Builder to verify all dimensions, heights and levels prior to commencement of work.
- All documents shall be checked to ensure that they are compatible by the contractor before construction commences. In the event of apparent ambiguity or contradiction the engineer and/ or architect shall be notified immediately.
- The contractor in preparing his estimate shall visit the site and acquaint himself with the problems involved.
- The contractor shall issue all statutory notices to the local Authority during progress and completion of works.

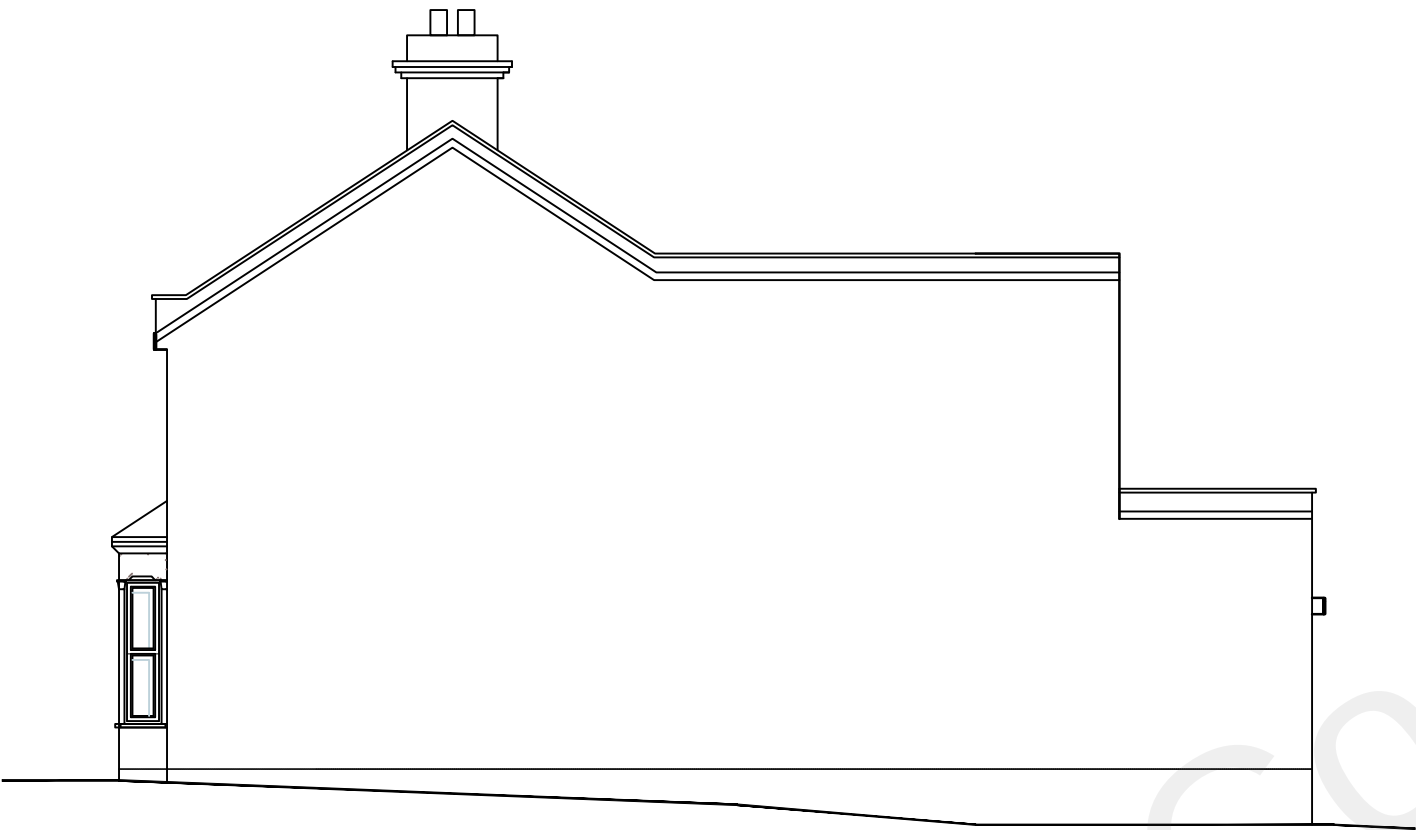


East Elevation




North Elevation




West Elevation

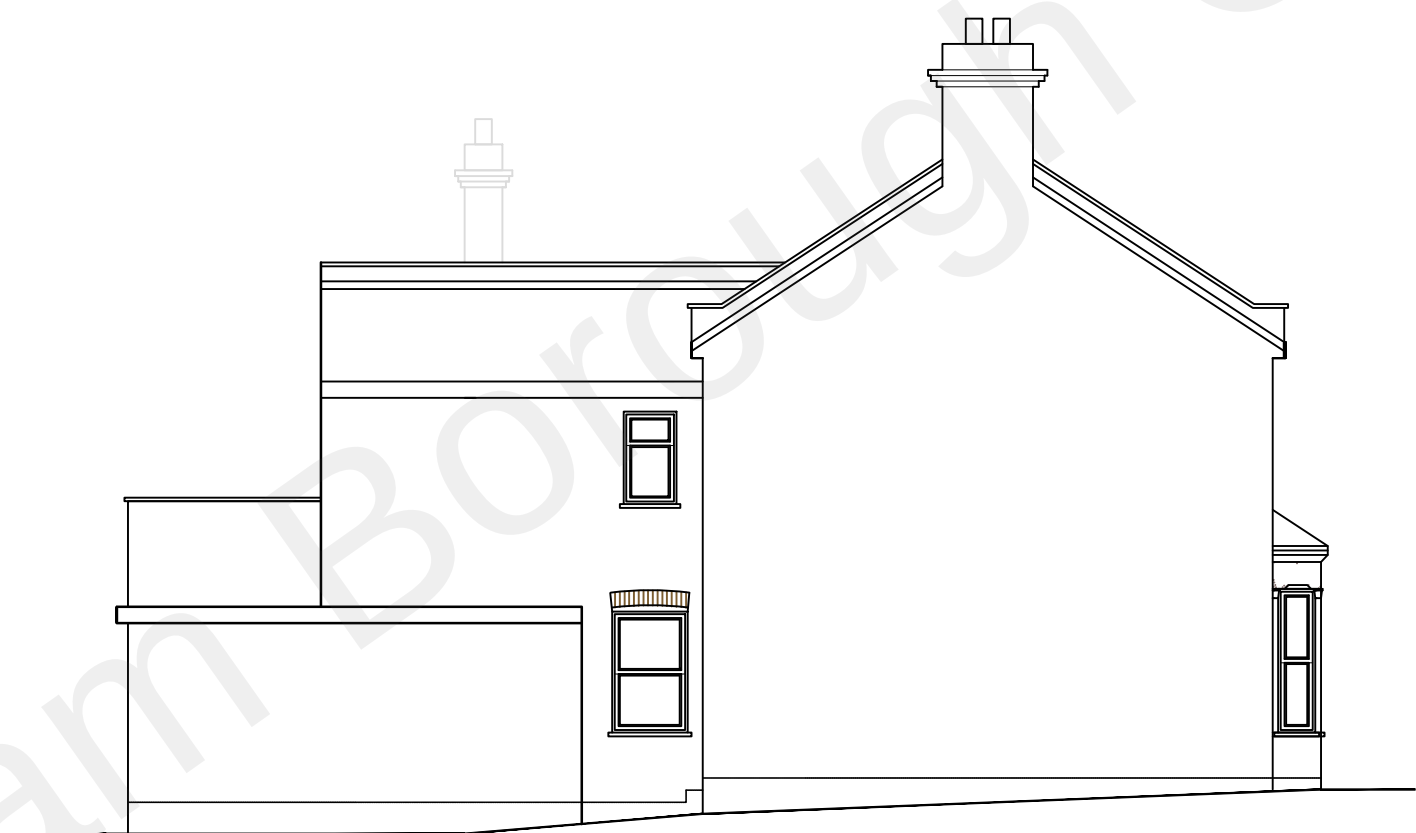

South Elevation

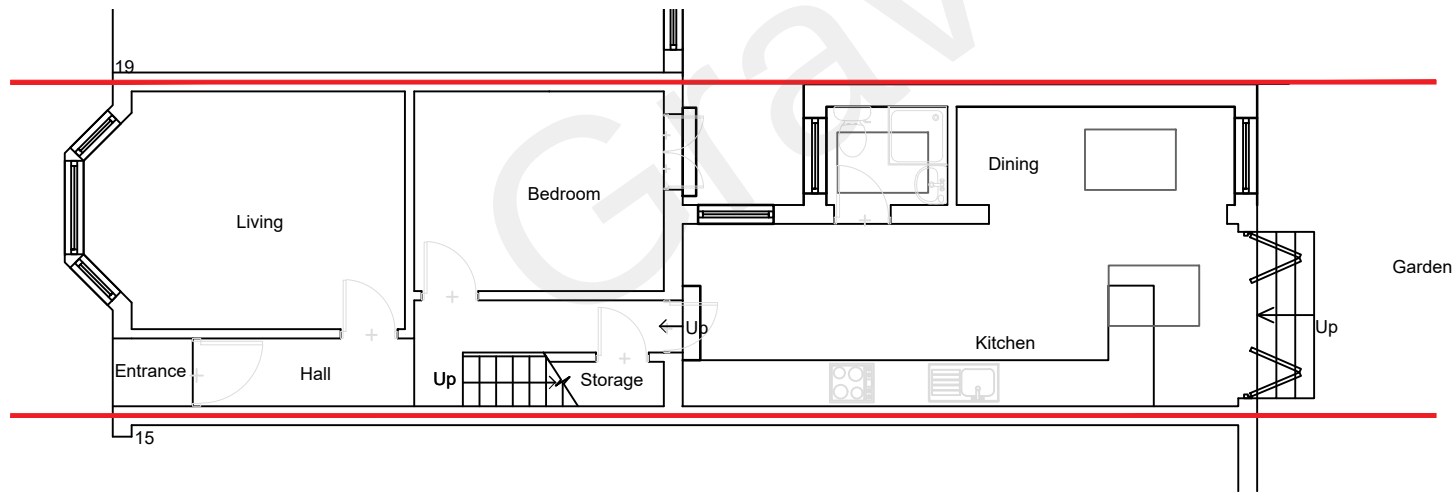

Ground Floor

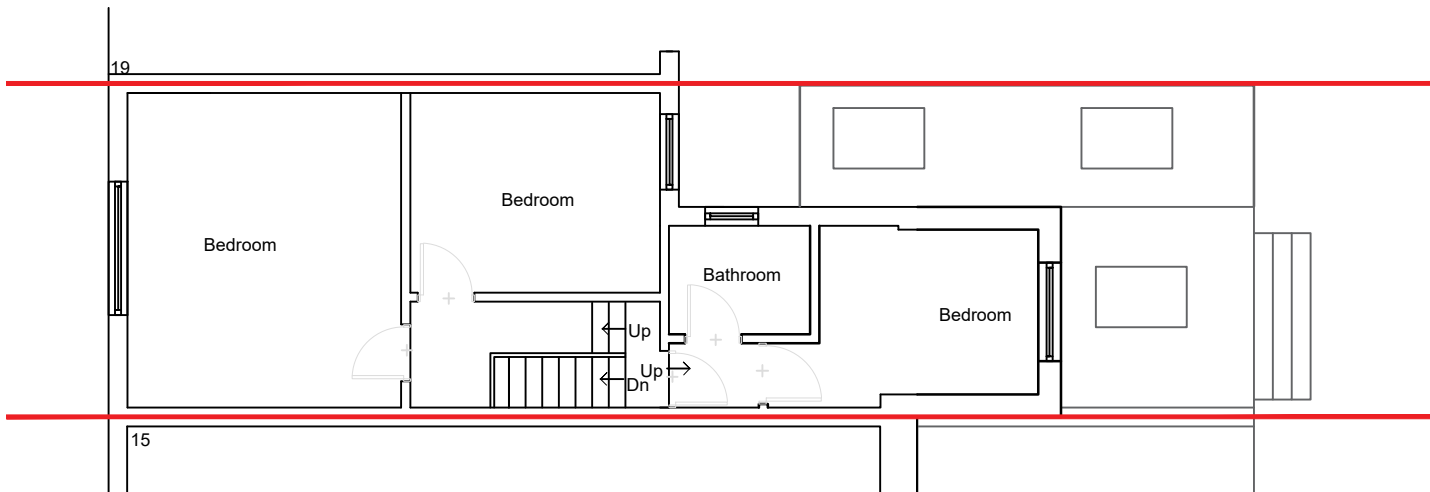

First Floor

A	-	-	-	-	-
REV:	DESCRIPTION:	BY:	DATE:		

STATUS:

PLANNING



Whitehall Place
47 The Terrace,
Gravesend, Kent
DA12 2DL
01474 247 787
info@barronedwards.co.uk
www.barronedwards.co.uk

SITE:
17 Lynton Road South
Gravesend
Kent
DA11 7NF

TITLE:
Approved House Holder
Plans and Elevations
Ref. No: 20220203

SCALE AT A2: 1:100	DATE: 15.06.22	DRAWN: SA
PROJECT NO: 220602	DRAWING NO: 003	REVISION: A

Scale 1:100

