


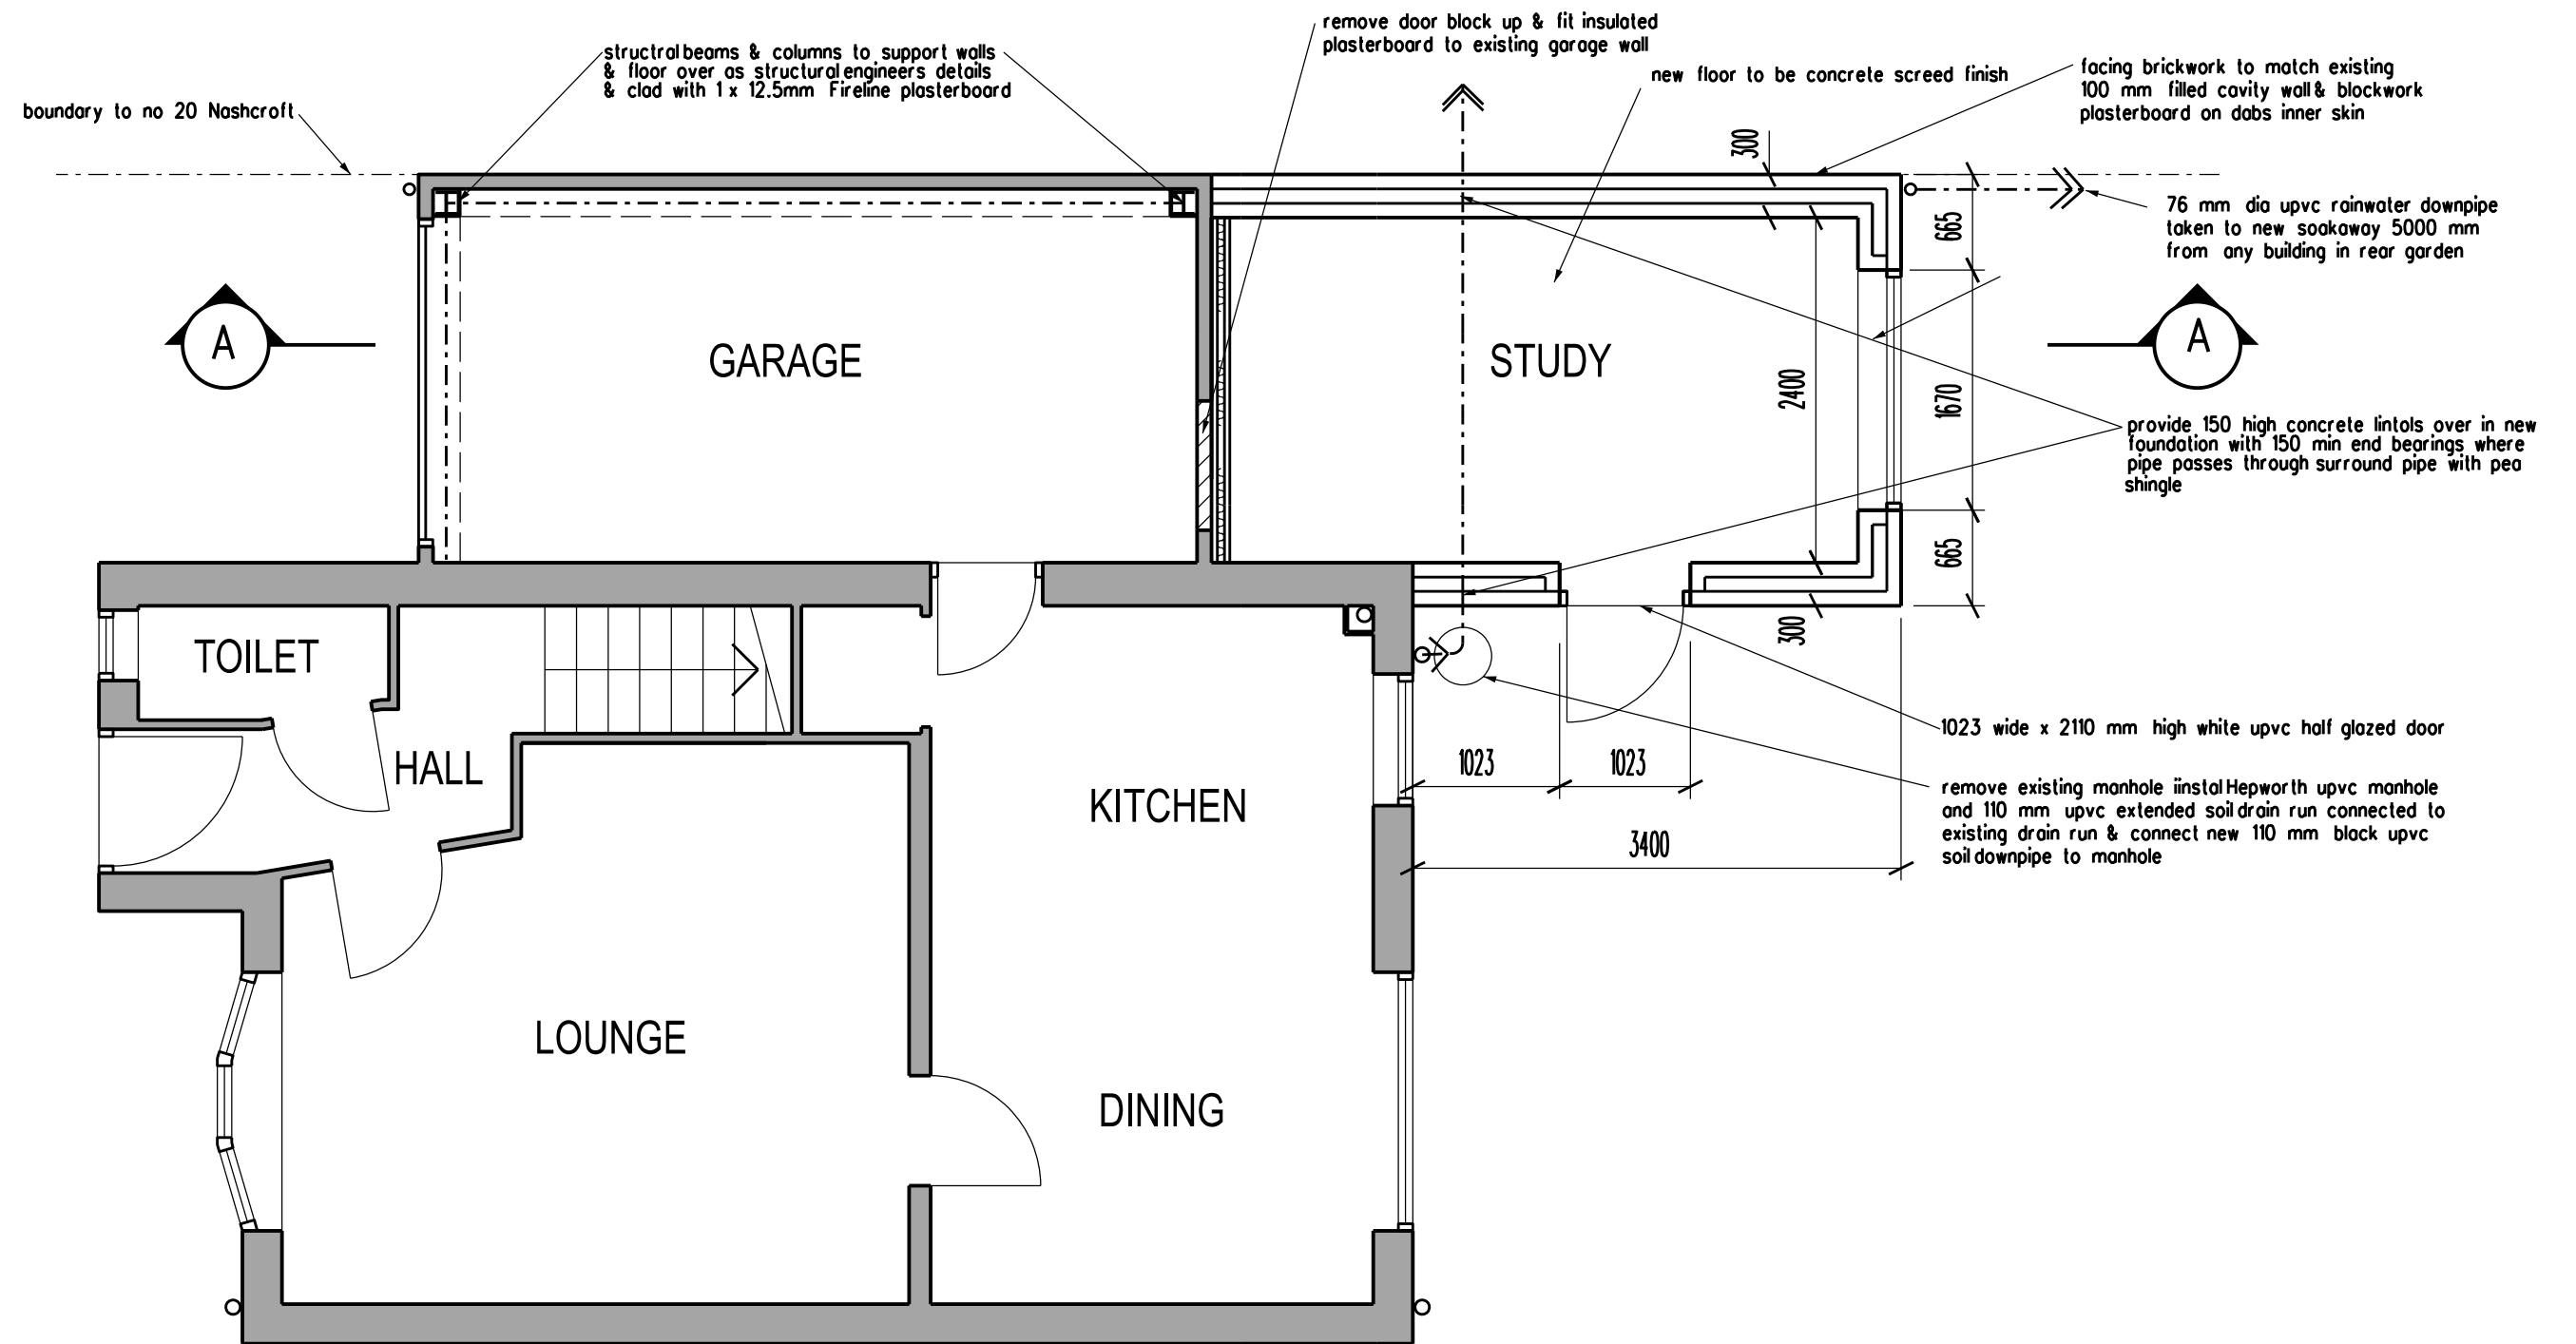

A. Amended as planners comments 06/09/23

PLANNING APPLICATION

REVISION DATE

ARCHITECT
TA ARCHITECTS
 11 JOYDENS WOOD ROAD BEXLEY
 KENT DA5 2HS Tel 07905 130591
ta140256@gmail.com

JOB
**PROPOSED SIDE EXTENSION
 AT 20 NASHCROFT
 NORTHFLEET DA11 8SY**

DRAWING
PROPOSED GROUND FLOOR PLAN

SCALE 1:50 AT A3 DATE MAY 2023

DRAWING NO.
DG/04 A

