


connect 110 mm toilets, 50 mm washbasins bath & showerwaste pipes to new 110 mm soilstub stack provide access at all changes in direction of pipe run & at base of soil pipe

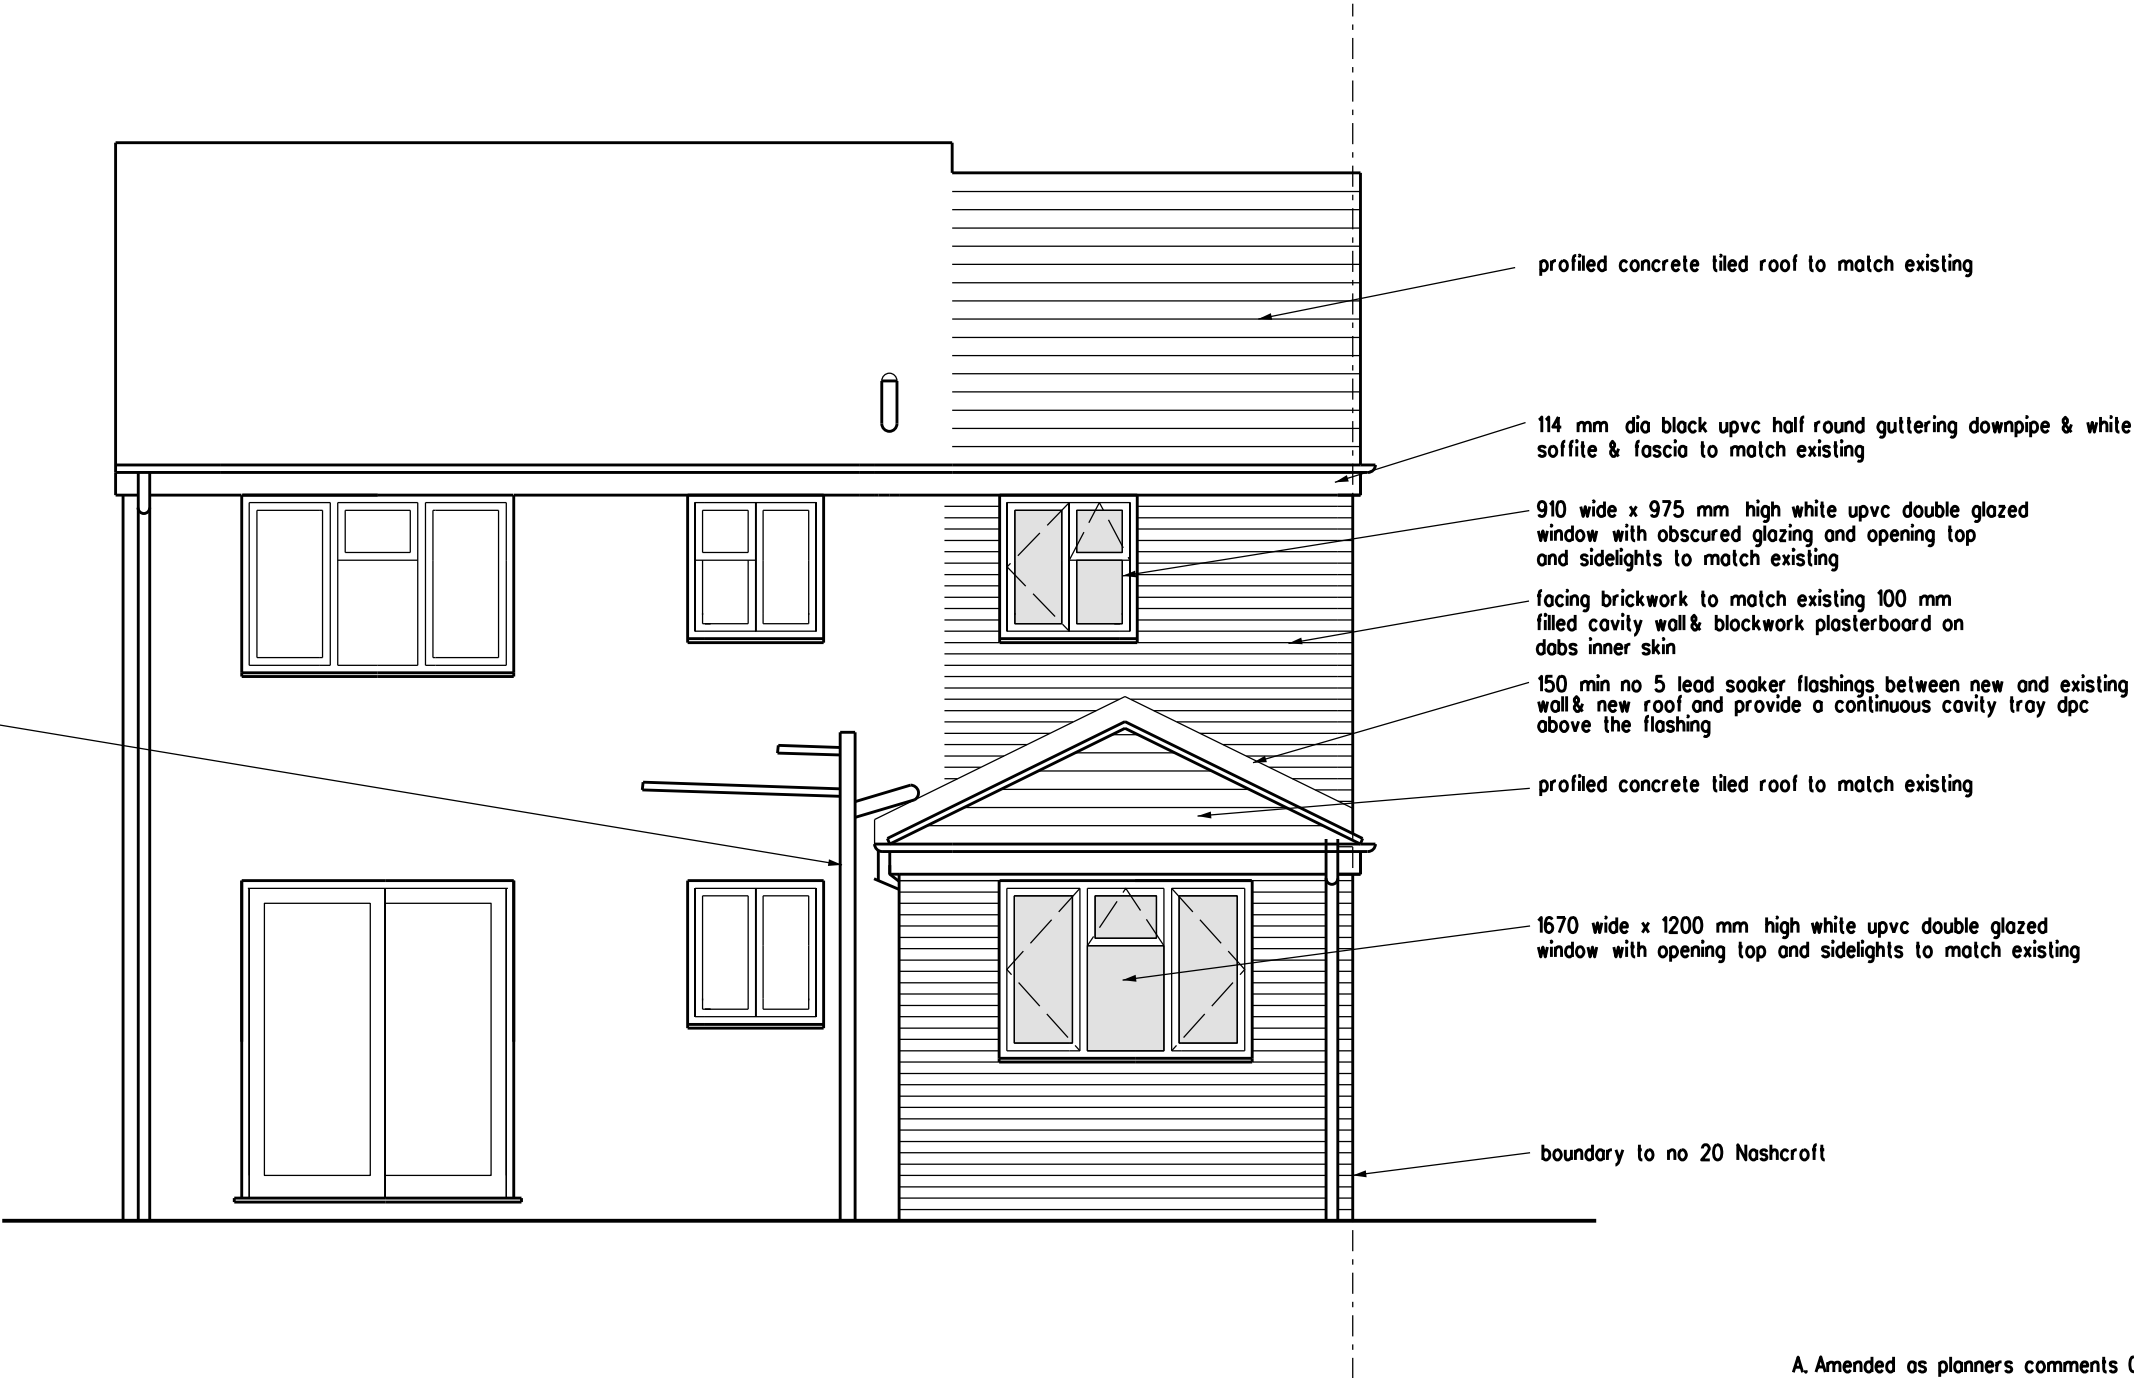

A. Amended as planners comments 06/09/23

PLANNING APPLICATION

REVISION
ARCHITECT
TA ARCHITECTS
11 JOYDENS WOOD ROAD BEXLEY
KENT DA5 2HS Tel 07905 130591
ta140256@googlemail.com

JOB
PROPOSED SIDE EXTENSION
AT 20 NASHCROFT
NORTHFLEET DA11 8SY

DRAWING
PROPOSED REAR ELEVATION

SCALE
1:50 AT A3
DATE
MAY 2023

DRAWING NO.
DG/08 A

