

SITE LOCATION




SITE LOCATION
(Scale 1:50000)


Ordnance Survey map extract
based upon Landranger map series
with the permission of the controller of
His Majesty's Stationery Office
Licence No. 0100023487
Crown copyright.



SITE PHOTOGRAPH

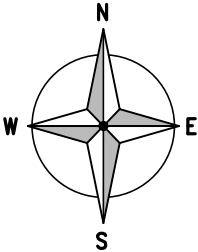

SITE LOCATION

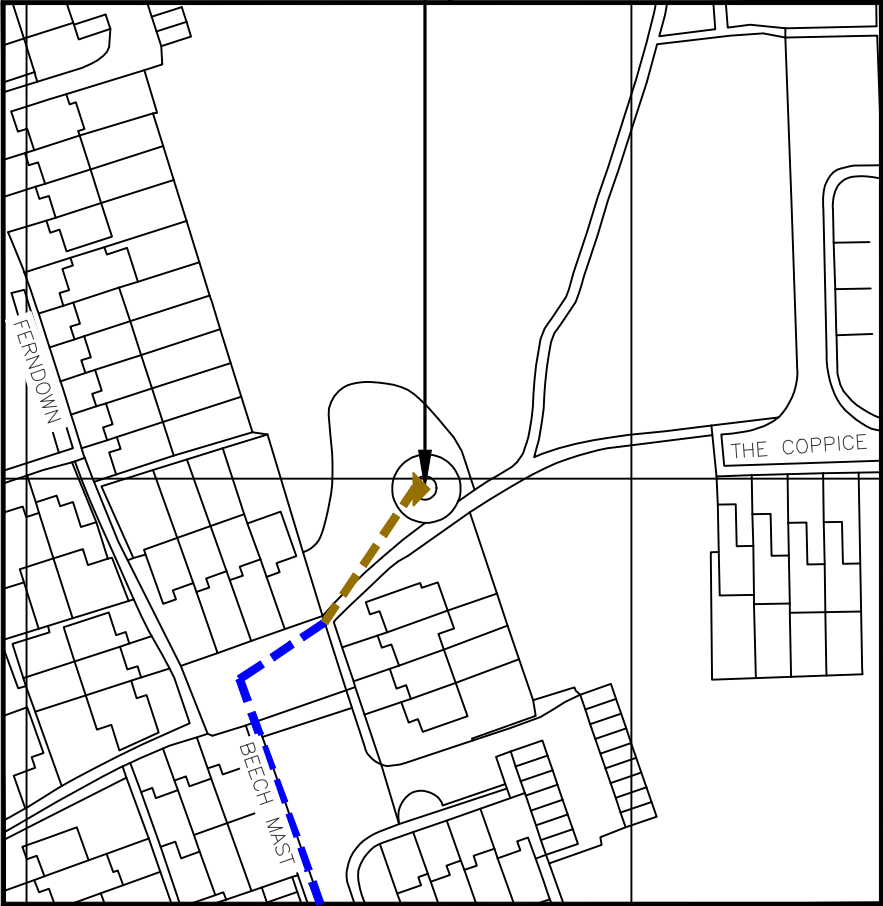

DETAILED SITE LOCATION
(Scale 1:1250)

Based upon Ordnance Survey map extract
with the permission of the Controller of
His Majesty's Stationery Office.
Crown copyright.
Licence No. 100020449

← = Right of Access
← = Public Access Route

ALL DIMENSIONS ARE IN mm UNLESS NOTED OTHERWISE

N.G.R | E: 564665 N: 161768

DIRECTIONS TO SITE: TAKE LONDON RD/A20 AND GRAVESEND RD/A227 TO WATERLOW RD 6 MIN (3.5 MI). HEAD SOUTH-EAST ON M20 0.5 MI. AT JUNCTION 2, TAKE THE A20 EXIT TO B2016/A227/PADDOCK WOOD/GRAVESEND /TONBRIDGE/WROTHAM 0.4 MI. AT THE ROUNDABOUT, TAKE THE 3RD EXIT ONTO LONDON RD/A20 0.9 MI. AT THE ROUNDABOUT, TAKE THE 1ST EXIT ONTO GRAVESEND RD/A227 1.6 MI. TURN RIGHT ONTO HARVEL RD 0.1 MI. CONTINUE ON WATERLOW RD. DRIVE TO BEECH MAST 3 MIN (1.0 MI). TURN RIGHT ONTO WATERLOW RD 0.9 MI. TURN RIGHT ONTO ERSKINE RD 0.1 MI. TURN LEFT ONTO BEECH MAST.

NOTES:

A	Issued for Approval	FPD	RWB	10.08.23
REV	MODIFICATION	BY	CH	DATE



WOLVEY - HINCKLEY - LEICESTERSHIRE - LE10 3JF
Tel: +44 (0)1455 222792 Fax: +44 (0)1455 222758



Cell Name	Opt.
CULVERSTON GREEN	B

Cell ID No		
CORNERSTONE	VF	VMO2
24148321	12939_3	00315


Site Address / Contact Details
VIGO SOUTHERN WATER TOWER 100417
BEECH MAST
VIGO
GRAVESEND, KENT
DA13 0SX


Drawing Title: SITE LOCATION MAPS

Purpose of issue:	PLANNING	Dwg Rev:
Drawing Number:	100	A


Surveyed By:	Original Sheet Size:	Pack Issue:
REDBOX	A3	
Drawn:	Date:	Checked:
FPD	10.08.23	RWB
		Date:
		10.08.23
		A

These drawings comply with VF Standard ICNIRP guidelines, under configuration VM7F
Designed in accordance with Cornerstone documents: SDN0009 v6.0

 

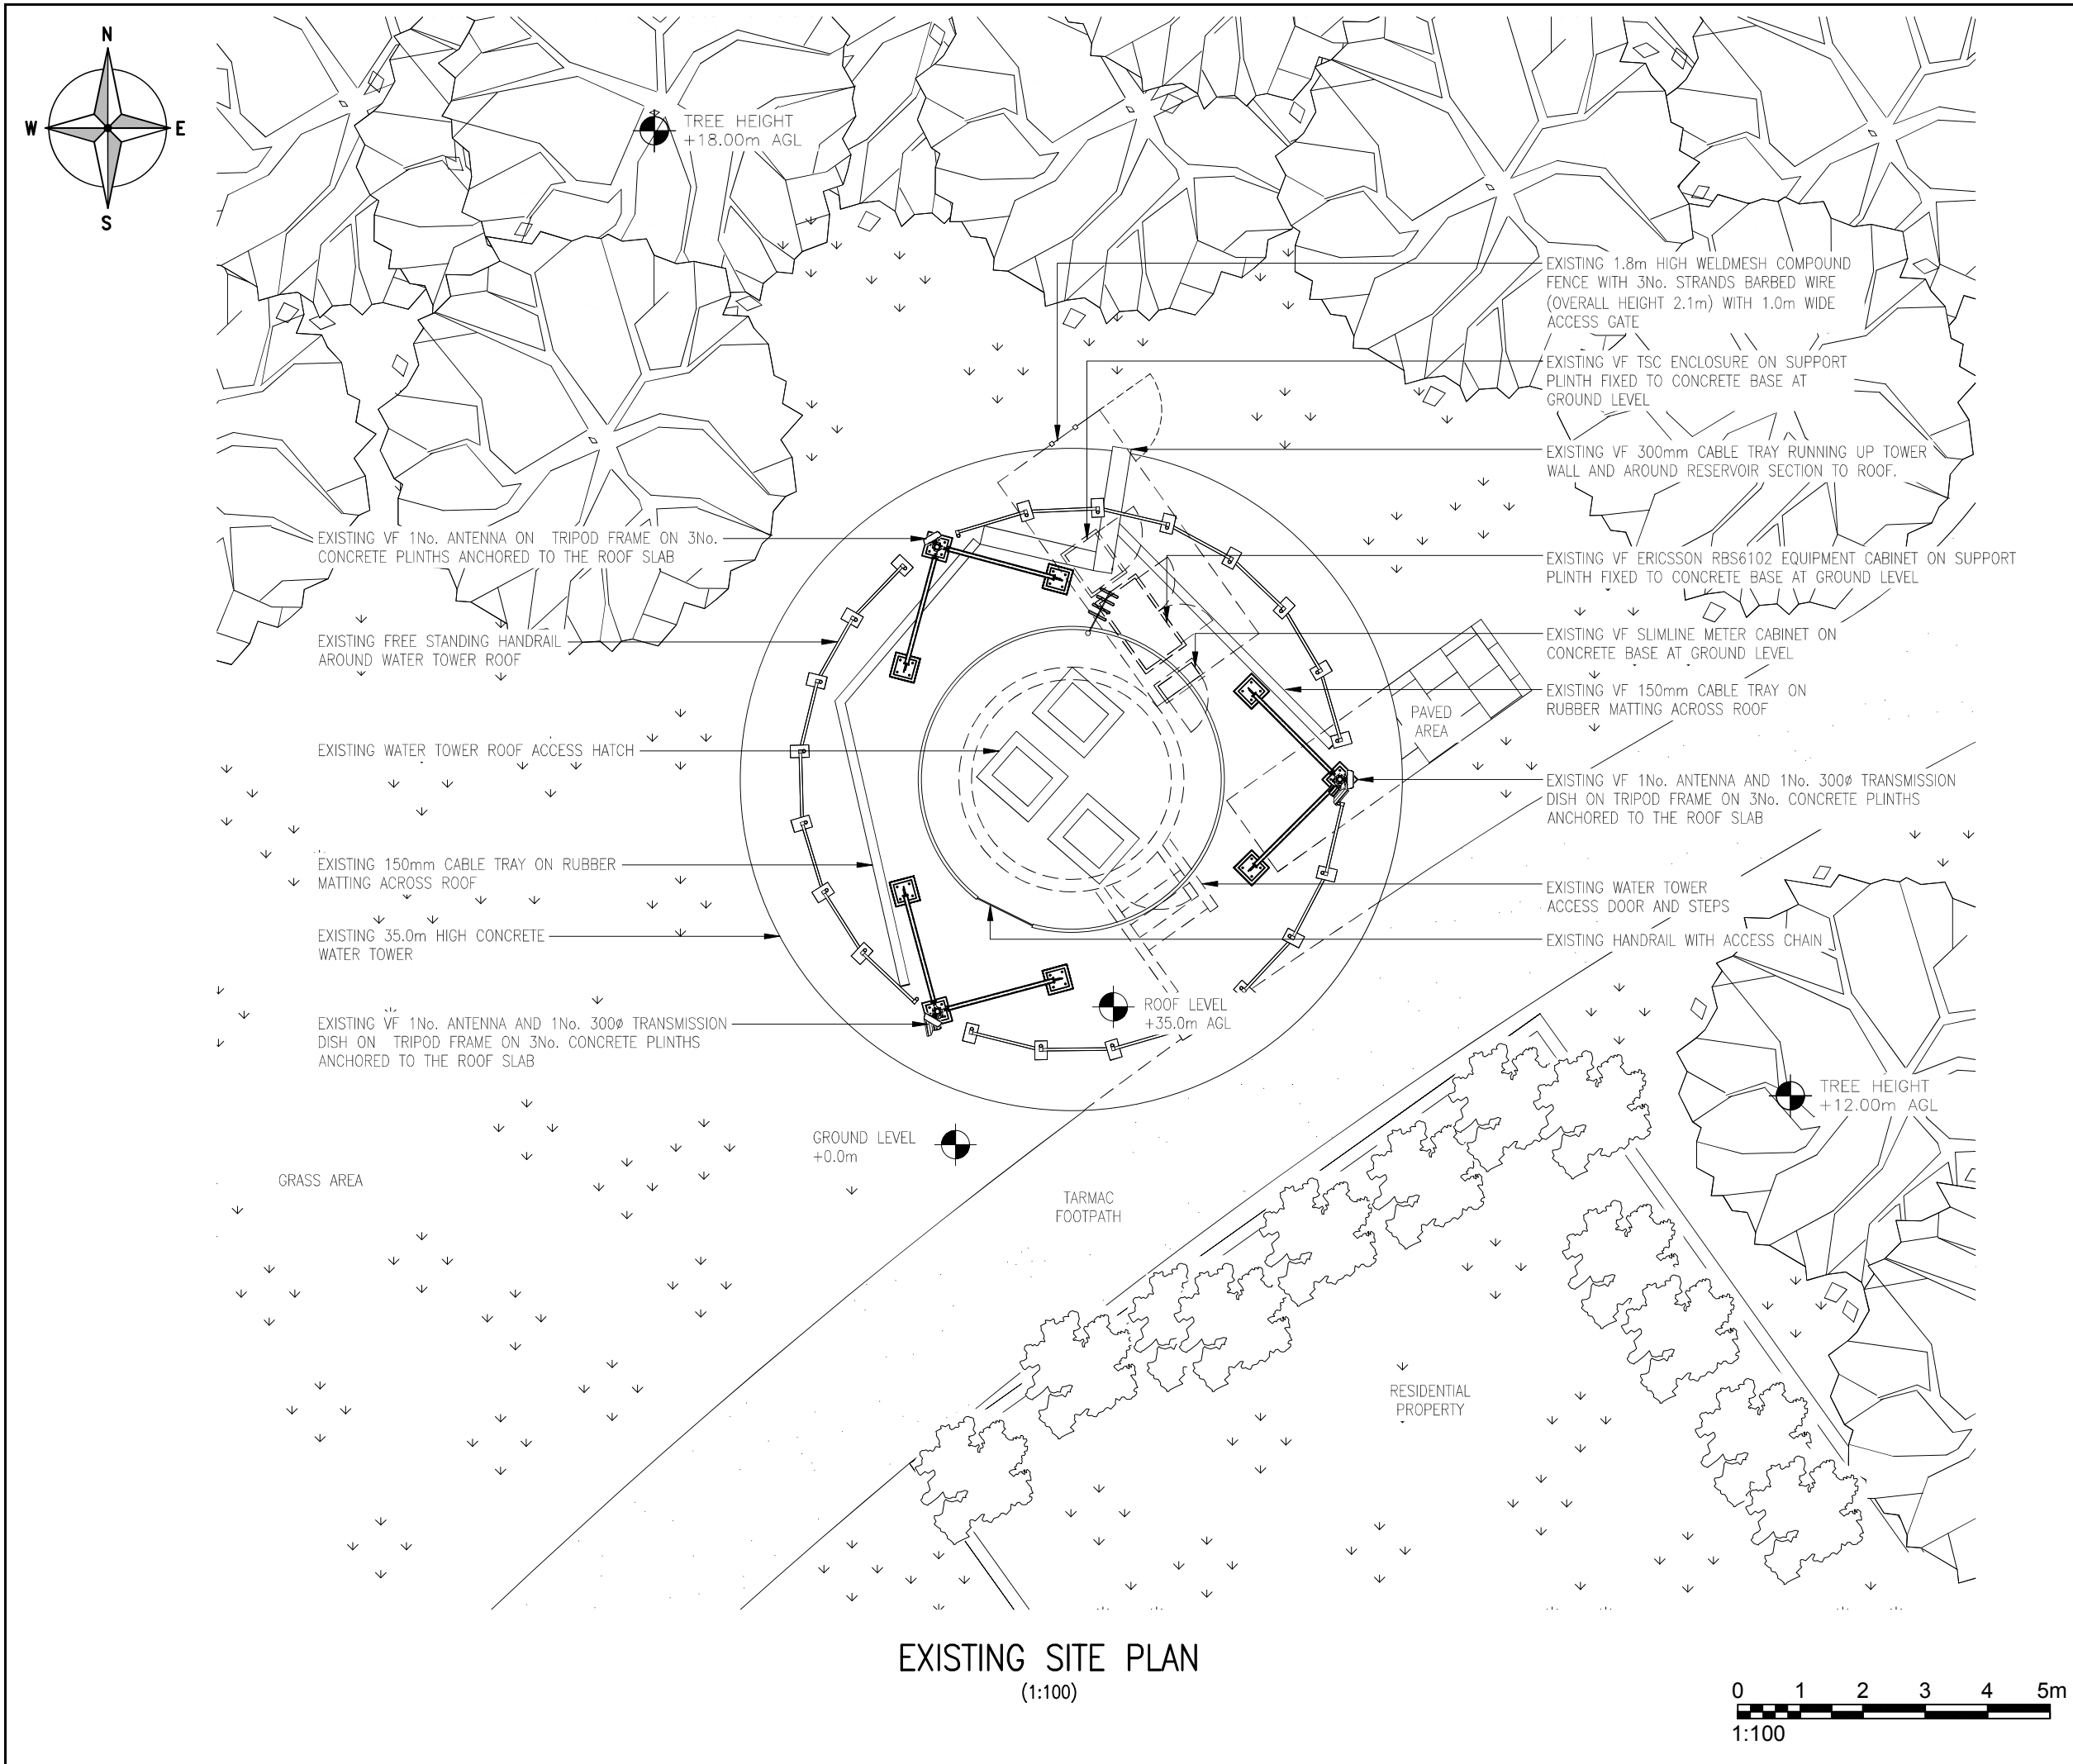

EXISTING SITE PLAN
(1:100)

 

ALL DIMENSIONS ARE IN mm UNLESS NOTED OTHERWISE

N.G.R

E: 564665

N: 161768

NOTES:

A	Issued for Approval	FPD	RWB	10.08.23
REV	MODIFICATION	BY	CH	DATE

WOLVEY - HINCKLEY - LEICESTERSHIRE - LE10 3JF
Tel: +44 (0)1455 222792 Fax: +44 (0)1455 222758

Cell Name		Opt.
CULVERSTON GREEN		B
Cell ID No		
CORNERSTONE	VF	VMO2
24148321	12939_3	00315

Site Address / Contact Details

VIGO SOUTHERN WATER TOWER 100417
BEECH MAST
VIGO
GRAVESEND, KENT
DA13 0SX

Drawing Title:


EXISTING SITE PLAN

Purpose of issue:		Dwg Rev:
PLANNING		A


Drawing Number:		
200		

Surveyed By:	Original Sheet Size:	Pack Issue:
REDBOX	A3	
Drawn:	Date:	Checked:
FPD	10.08.23	RWB
		Date:
		10.08.23

SDNT0005 Version 1.3

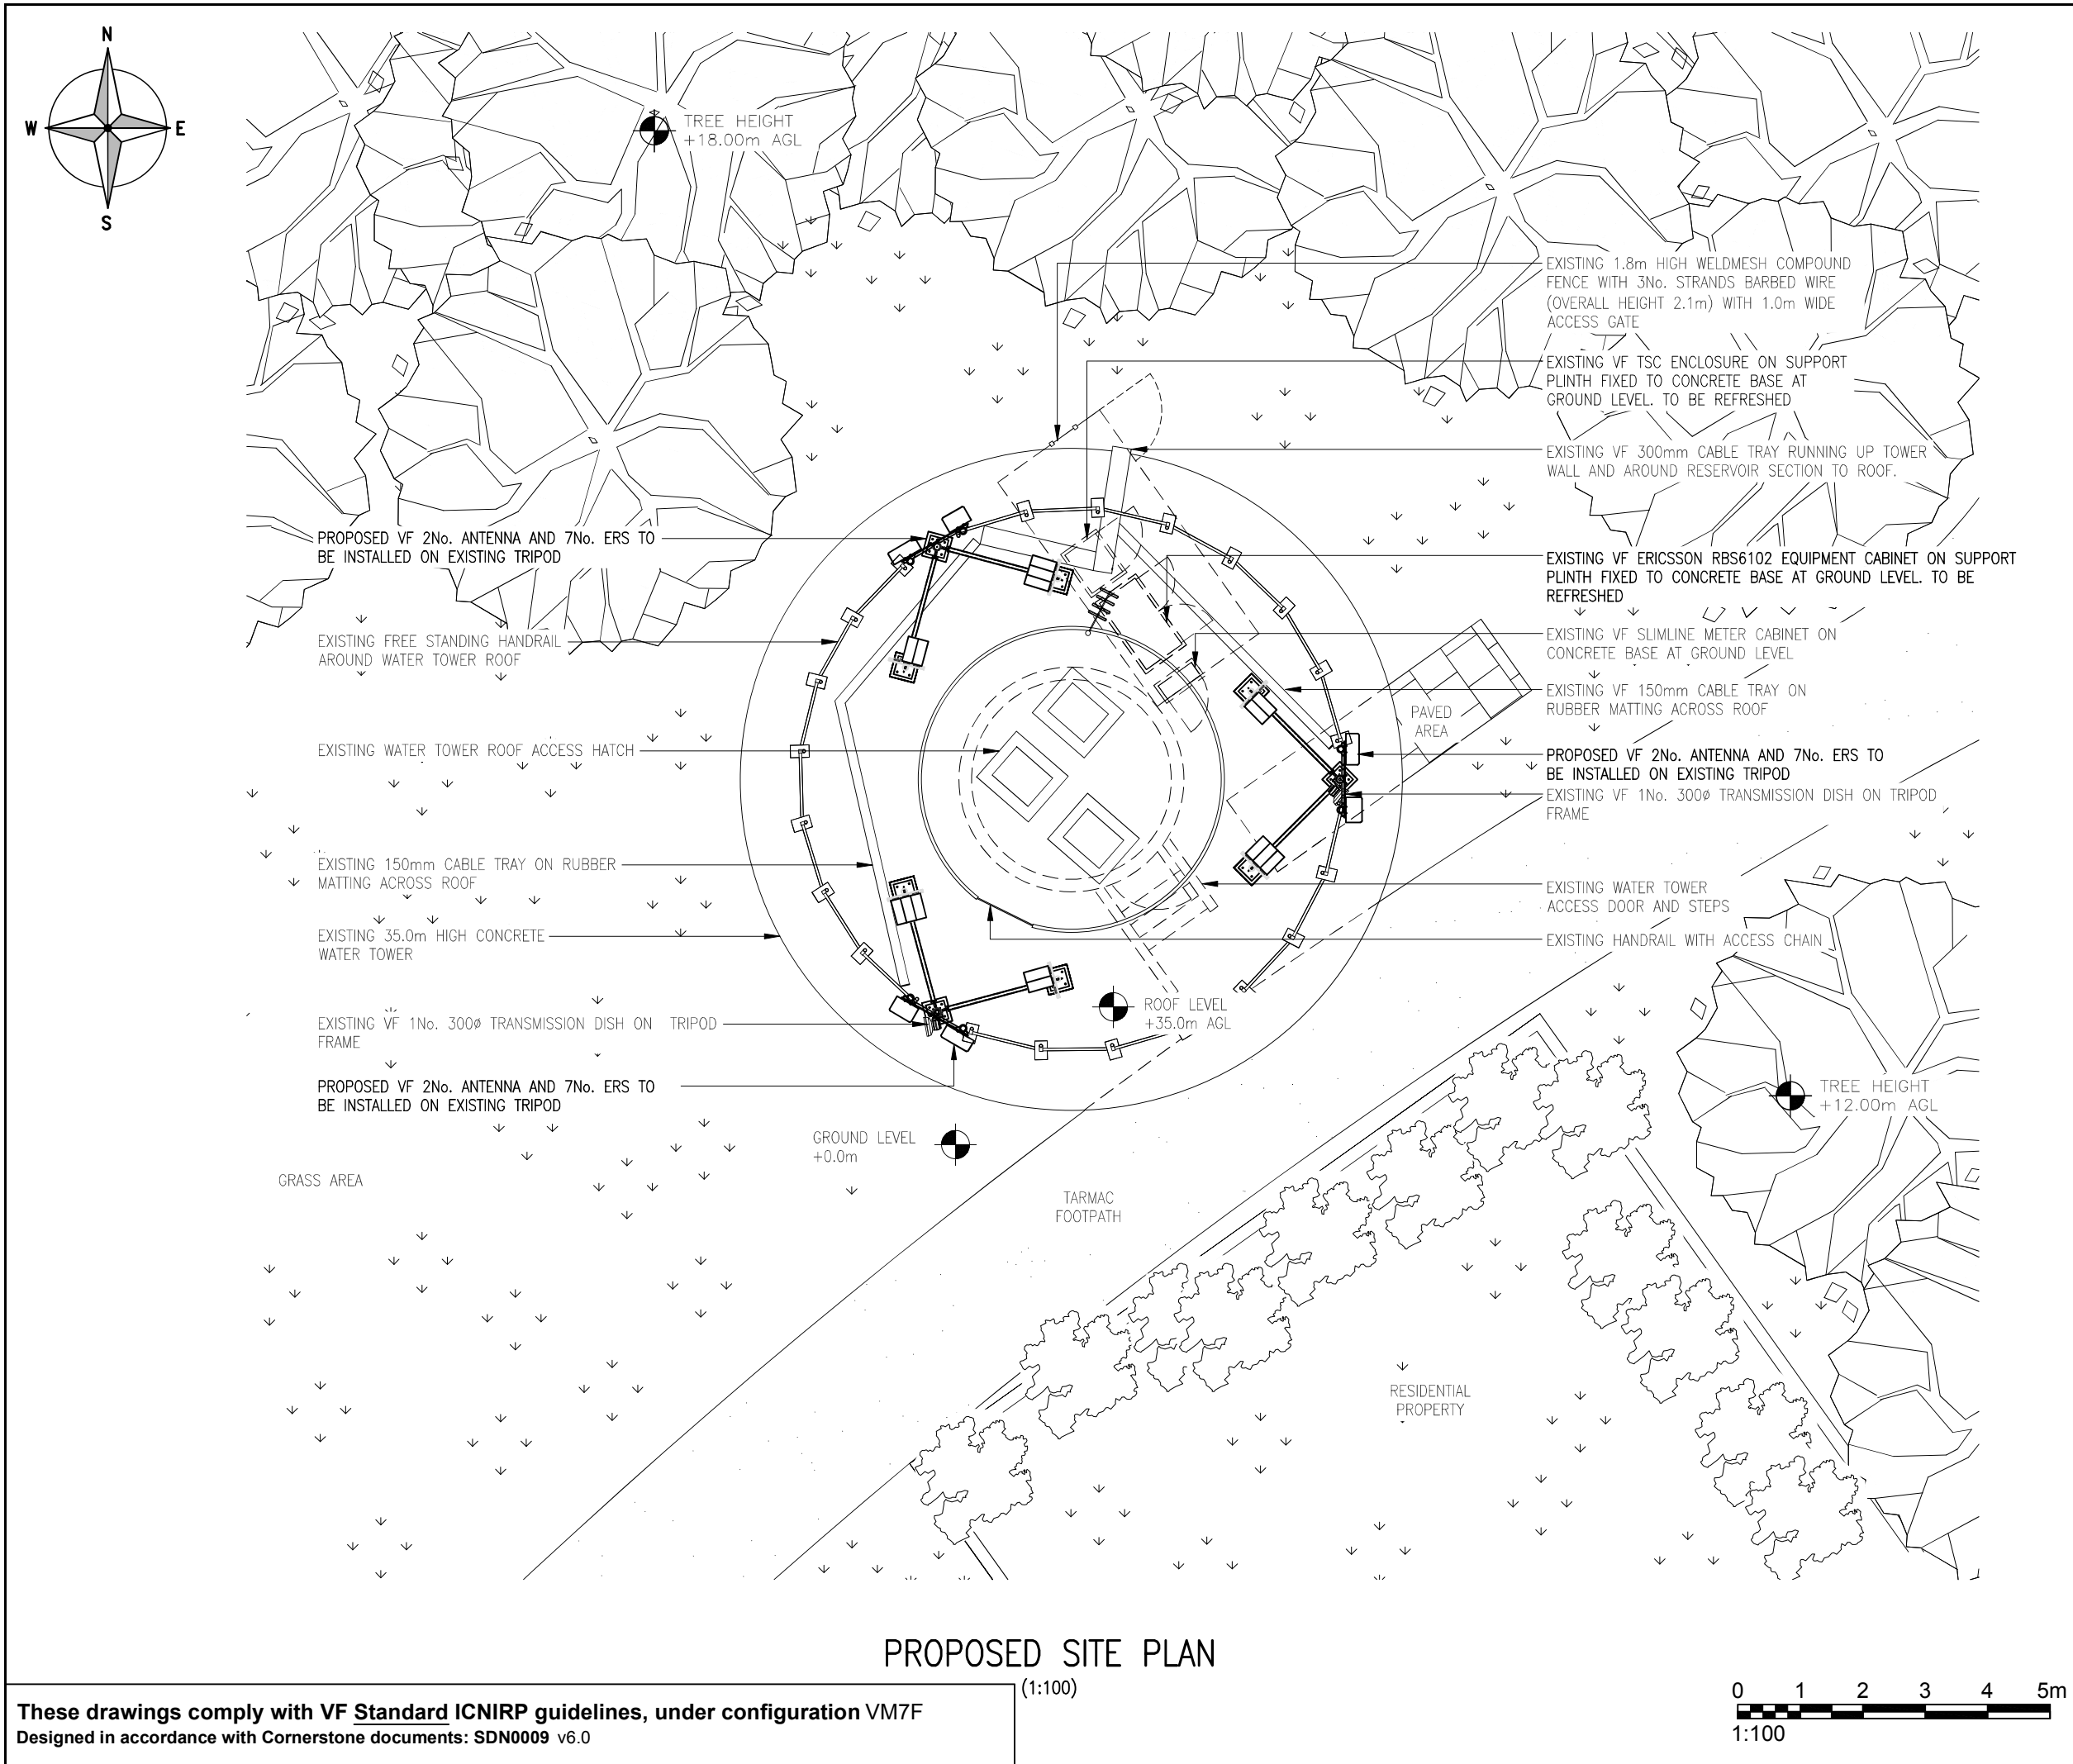

PROPOSED SITE PLAN
(1:100)

 

These drawings comply with VF Standard ICNIRP guidelines, under configuration VM7F
Designed in accordance with Cornerstone documents: SDN0009 v6.0

ALL DIMENSIONS ARE IN mm UNLESS NOTED OTHERWISE

N.G.R

E: 564665

N: 161768

NOTES:

A	Issued for Approval	FPD	RWB	10.08.23
REV	MODIFICATION	BY	CH	DATE

WOLVEY - HINCKLEY - LEICESTERSHIRE - LE10 3JF
Tel: +44 (0)1455 222792 Fax: +44 (0)1455 222758

Cell Name		Opt.
CULVERSTON GREEN		B
Cell ID No		
CORNERSTONE	VF	VMO2
24148321	12939_3	00315

Site Address / Contact Details

VIGO SOUTHERN WATER TOWER 100417
BEECH MAST
VIGO
GRAVESEND, KENT
DA13 0SX


Drawing Title:

PROPOSED SITE PLAN


Purpose of issue:	PLANNING	Dwg Rev:
Drawing Number:	201	A

Surveyed By:	Original Sheet Size:	Pack Issue:		
REDBOX	A3			
Drawn:	Date:	Checked:	Date:	
FPD	10.08.23	RWB	10.08.23	A

SDNT0005 Version 1.3

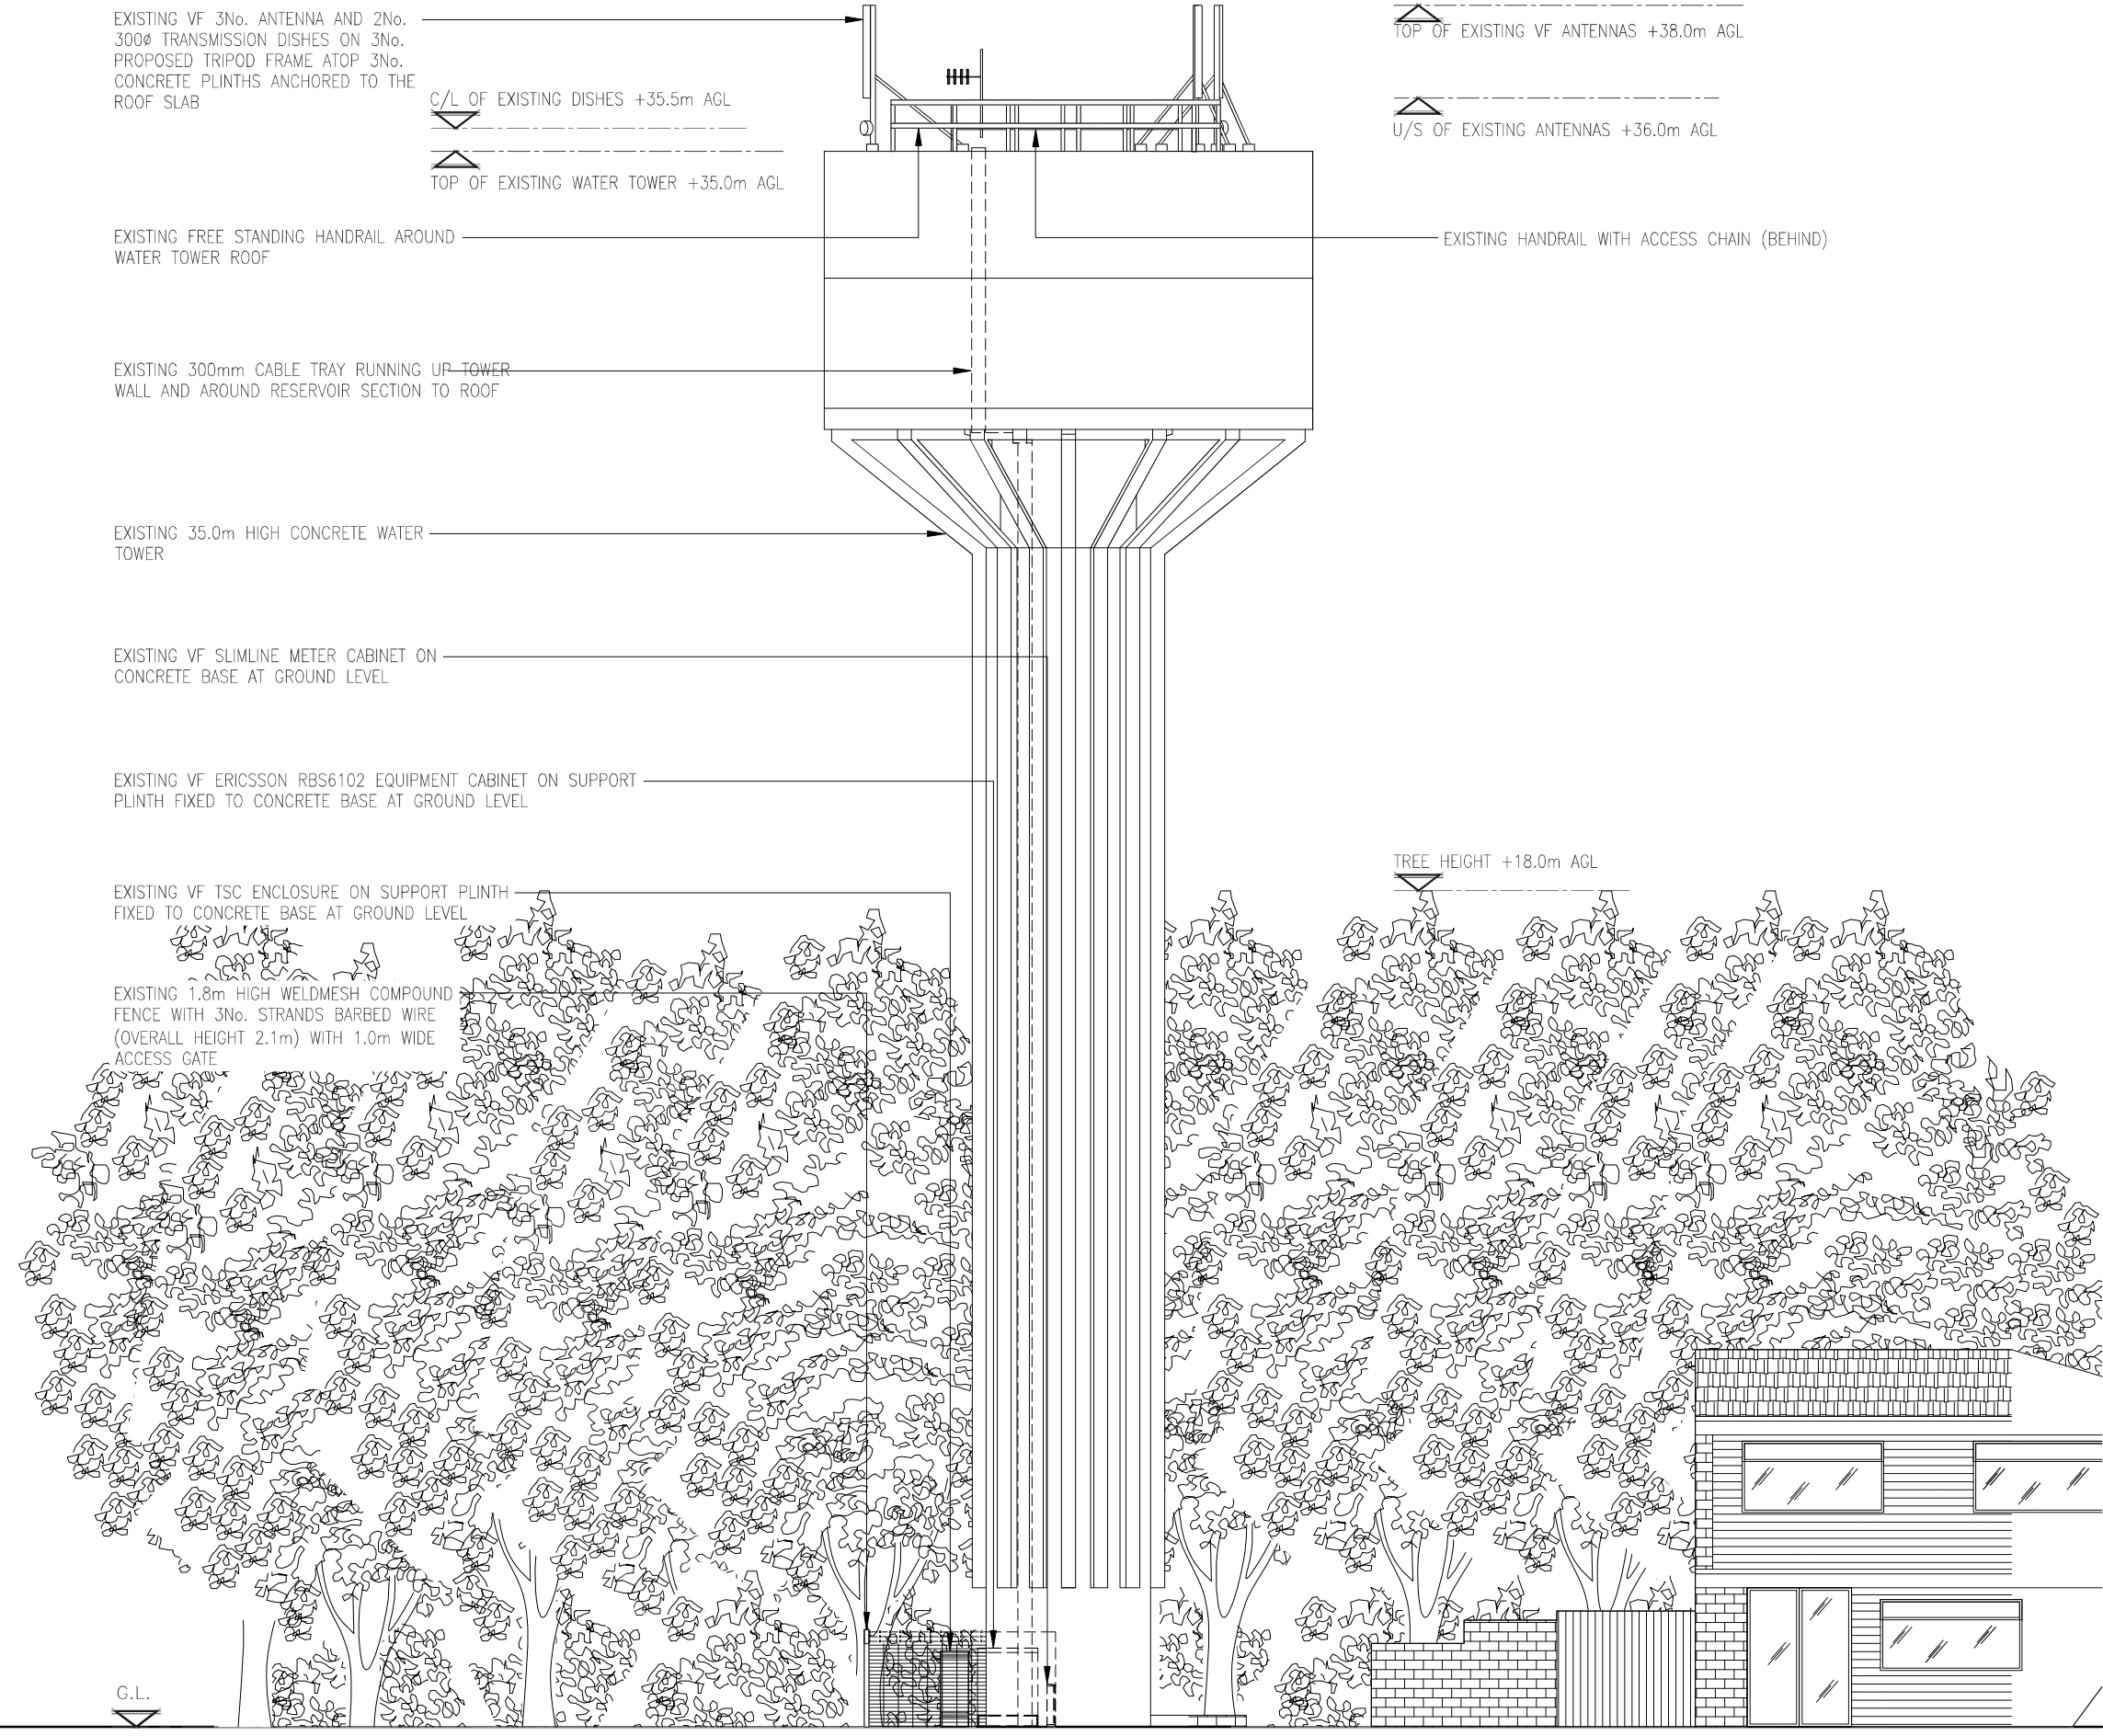

EXISTING NORTH EAST ELEVATION
(1:150)

 

ALL DIMENSIONS ARE IN mm UNLESS NOTED OTHERWISE

N.G.R E: 564665 N: 161768

NOTES:

A	Issued for Approval	FPD	RWB	10.08.23
REV	MODIFICATION	BY	CH	DATE



WOLVEY - HINCKLEY - LEICESTERSHIRE - LE10 3JF
Tel: +44 (0)1455 222792 Fax: +44 (0)1455 222758



Cell Name	Opt.
CULVERSTON GREEN	B


Cell ID No		
CORNERSTONE	VF	VMO2
24148321	12939_3	00315

Site Address / Contact Details
VIGO SOUTHERN WATER TOWER 100417
BEECH MAST
VIGO
GRAVESEND, KENT
DA13 0SX

Drawing Title:
EXISTING SITE ELEVATION

Purpose of issue:	PLANNING	Dwg Rev:
Drawing Number:	300	A

Surveyed By:	Original Sheet Size:	Pack Issue:
REDBOX	A3	
Drawn:	Date:	Checked:
FPD	10.08.23	RWB
Date:	10.08.23	A

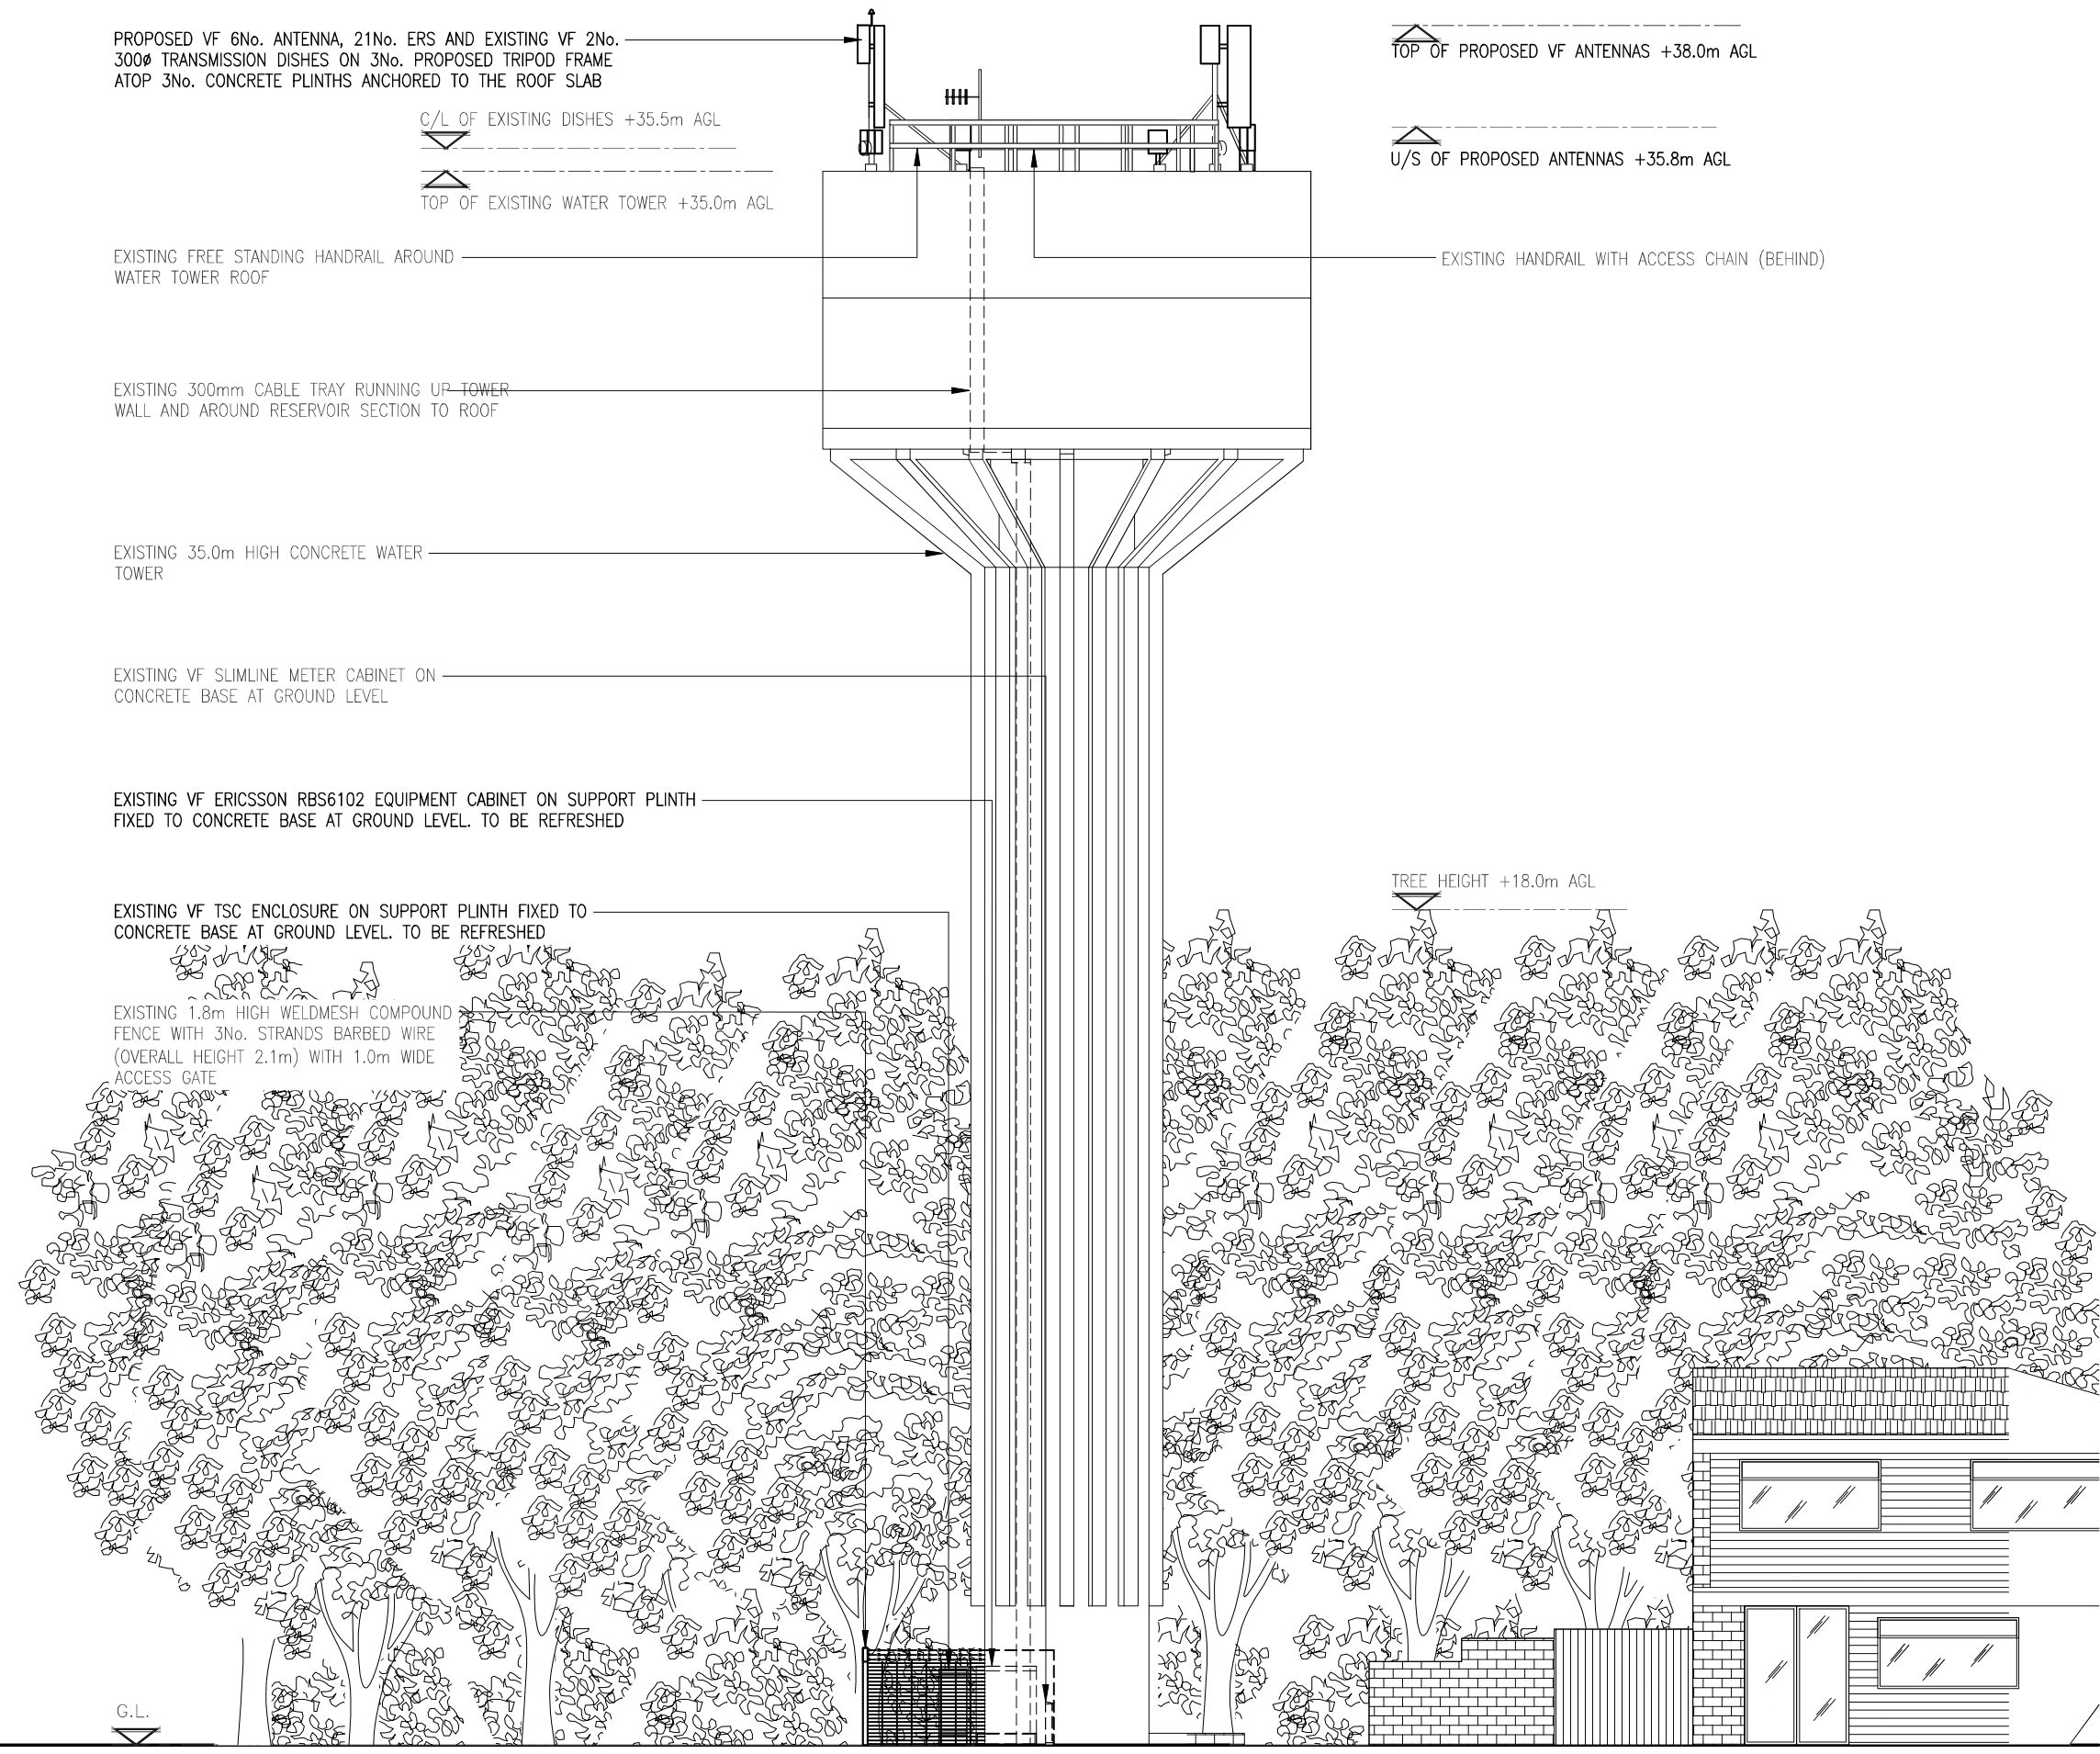

PROPOSED VF 6No. ANTENNA, 21No. ERS AND EXISTING VF 2No. 300Ø TRANSMISSION DISHES ON 3No. PROPOSED TRIPOD FRAME ATOP 3No. CONCRETE PLINTHS ANCHORED TO THE ROOF SLAB

C/L OF EXISTING DISHES +35.5m AGL

TOP OF EXISTING WATER TOWER +35.0m AGL

EXISTING FREE STANDING HANDRAIL AROUND WATER TOWER ROOF

EXISTING 300mm CABLE TRAY RUNNING UP-TOWER WALL AND AROUND RESERVOIR SECTION TO ROOF

EXISTING 35.0m HIGH CONCRETE WATER TOWER

EXISTING VF SLIMLINE METER CABINET ON CONCRETE BASE AT GROUND LEVEL

EXISTING VF ERICSSON RBS6102 EQUIPMENT CABINET ON SUPPORT PLINTH FIXED TO CONCRETE BASE AT GROUND LEVEL. TO BE REFRESHED

EXISTING VF TSC ENCLOSURE ON SUPPORT PLINTH FIXED TO CONCRETE BASE AT GROUND LEVEL. TO BE REFRESHED

EXISTING 1.8m HIGH WELDMESH COMPOUND FENCE WITH 3No. STRANDS BARBED WIRE (OVERALL HEIGHT 2.1m) WITH 1.0m WIDE ACCESS GATE

TOP OF PROPOSED VF ANTENNAS +38.0m AGL


U/S OF PROPOSED ANTENNAS +35.8m AGL

TREE HEIGHT +18.0m AGL

G.L.

PROPOSED NORTH EAST ELEVATION

(1:150)

 

These drawings comply with VF Standard ICNIRP guidelines, under configuration VM7F
Designed in accordance with Cornerstone documents: SDN0009 v6.0

ALL DIMENSIONS ARE IN mm UNLESS NOTED OTHERWISE

N.G.R E: 564665 N: 161768

NOTES:

A	Issued for Approval	FPD	RWB	10.08.23
REV	MODIFICATION	BY	CH	DATE



WOLVEY - HINCKLEY - LEICESTERSHIRE - LE10 3JF
Tel: +44 (0)1455 222792 Fax: +44 (0)1455 222758



Cell Name	Opt.
CULVERSTON GREEN	B

Cell ID No		
CORNERSTONE	VF	VMO2
24148321	12939_3	00315

Site Address / Contact Details	
VIGO SOUTHERN WATER TOWER 100417 BEECH MAST VIGO GRAVESEND, KENT DA13 0SX	

Drawing Title: PROPOSED SITE ELEVATION	
Purpose of issue: PLANNING	Dwg Rev: A
Drawing Number: 301	Pack Issue: A
Surveyed By: REDBOX	Original Sheet Size: A3
Drawn: FPD	Date: 10.08.23
Checked: RWB	Date: 10.08.23