



PROPOSED FIRST FLOOR PLAN

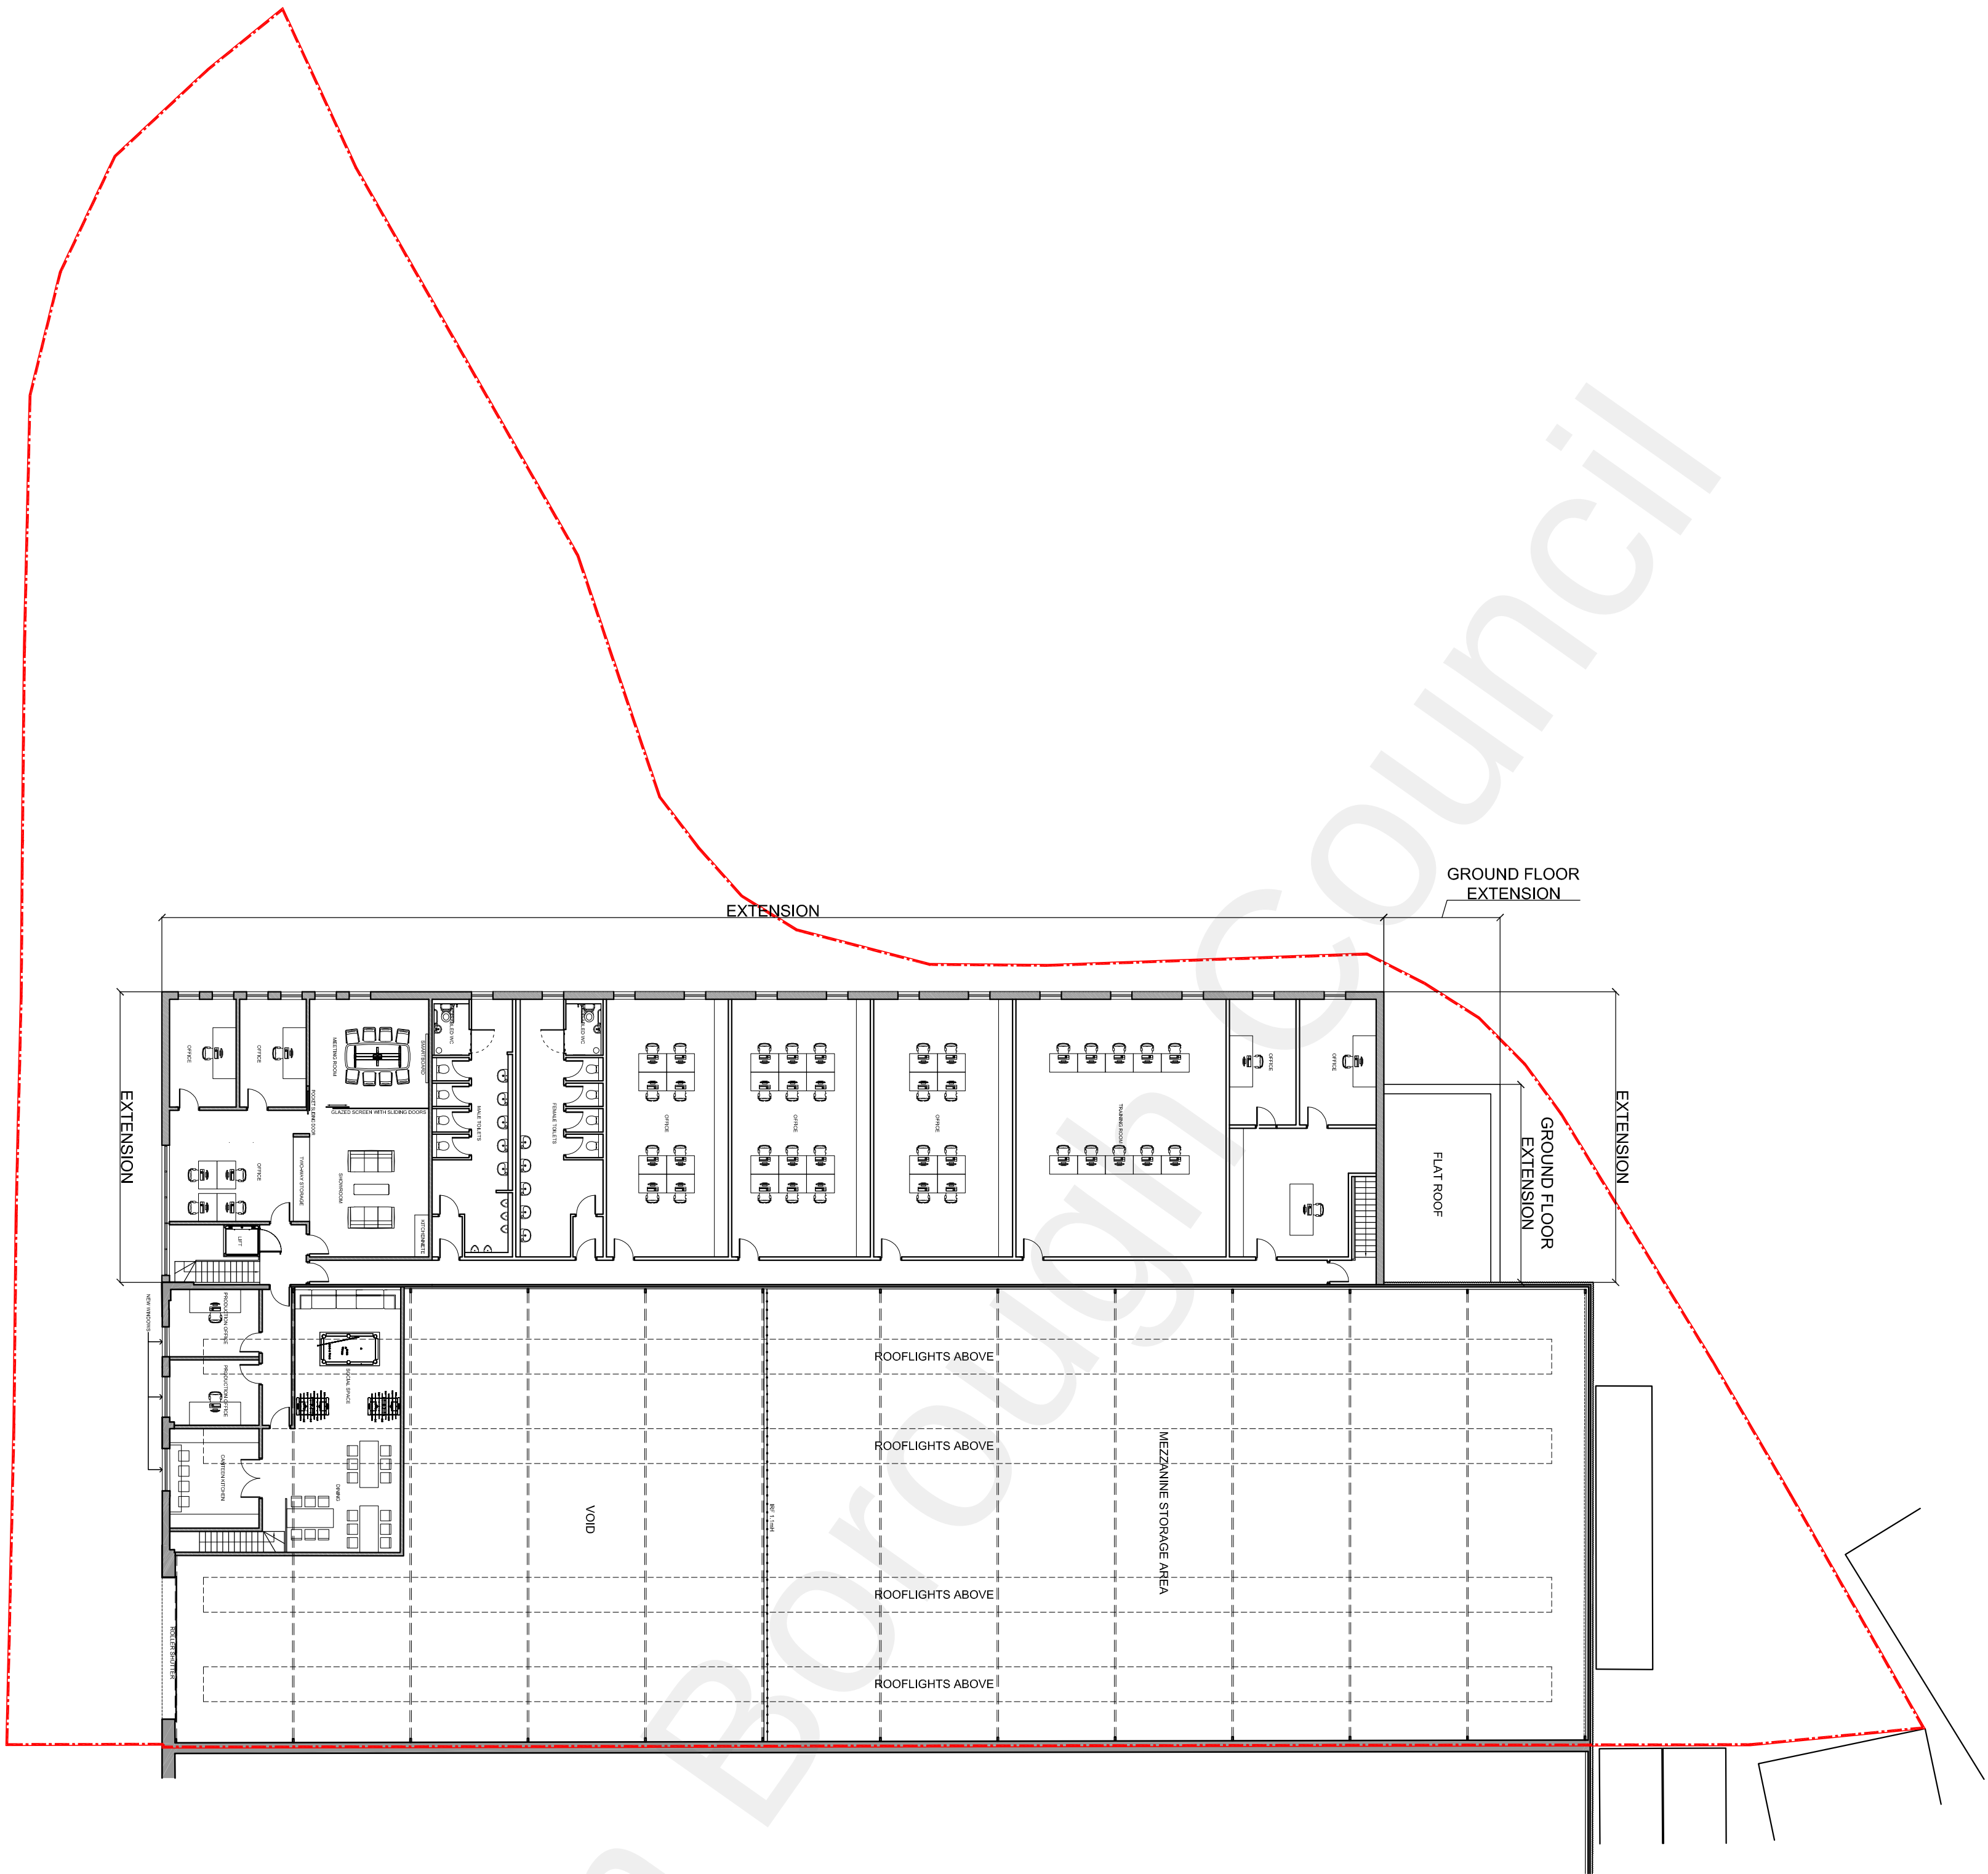


PROPOSED ROOF PLAN

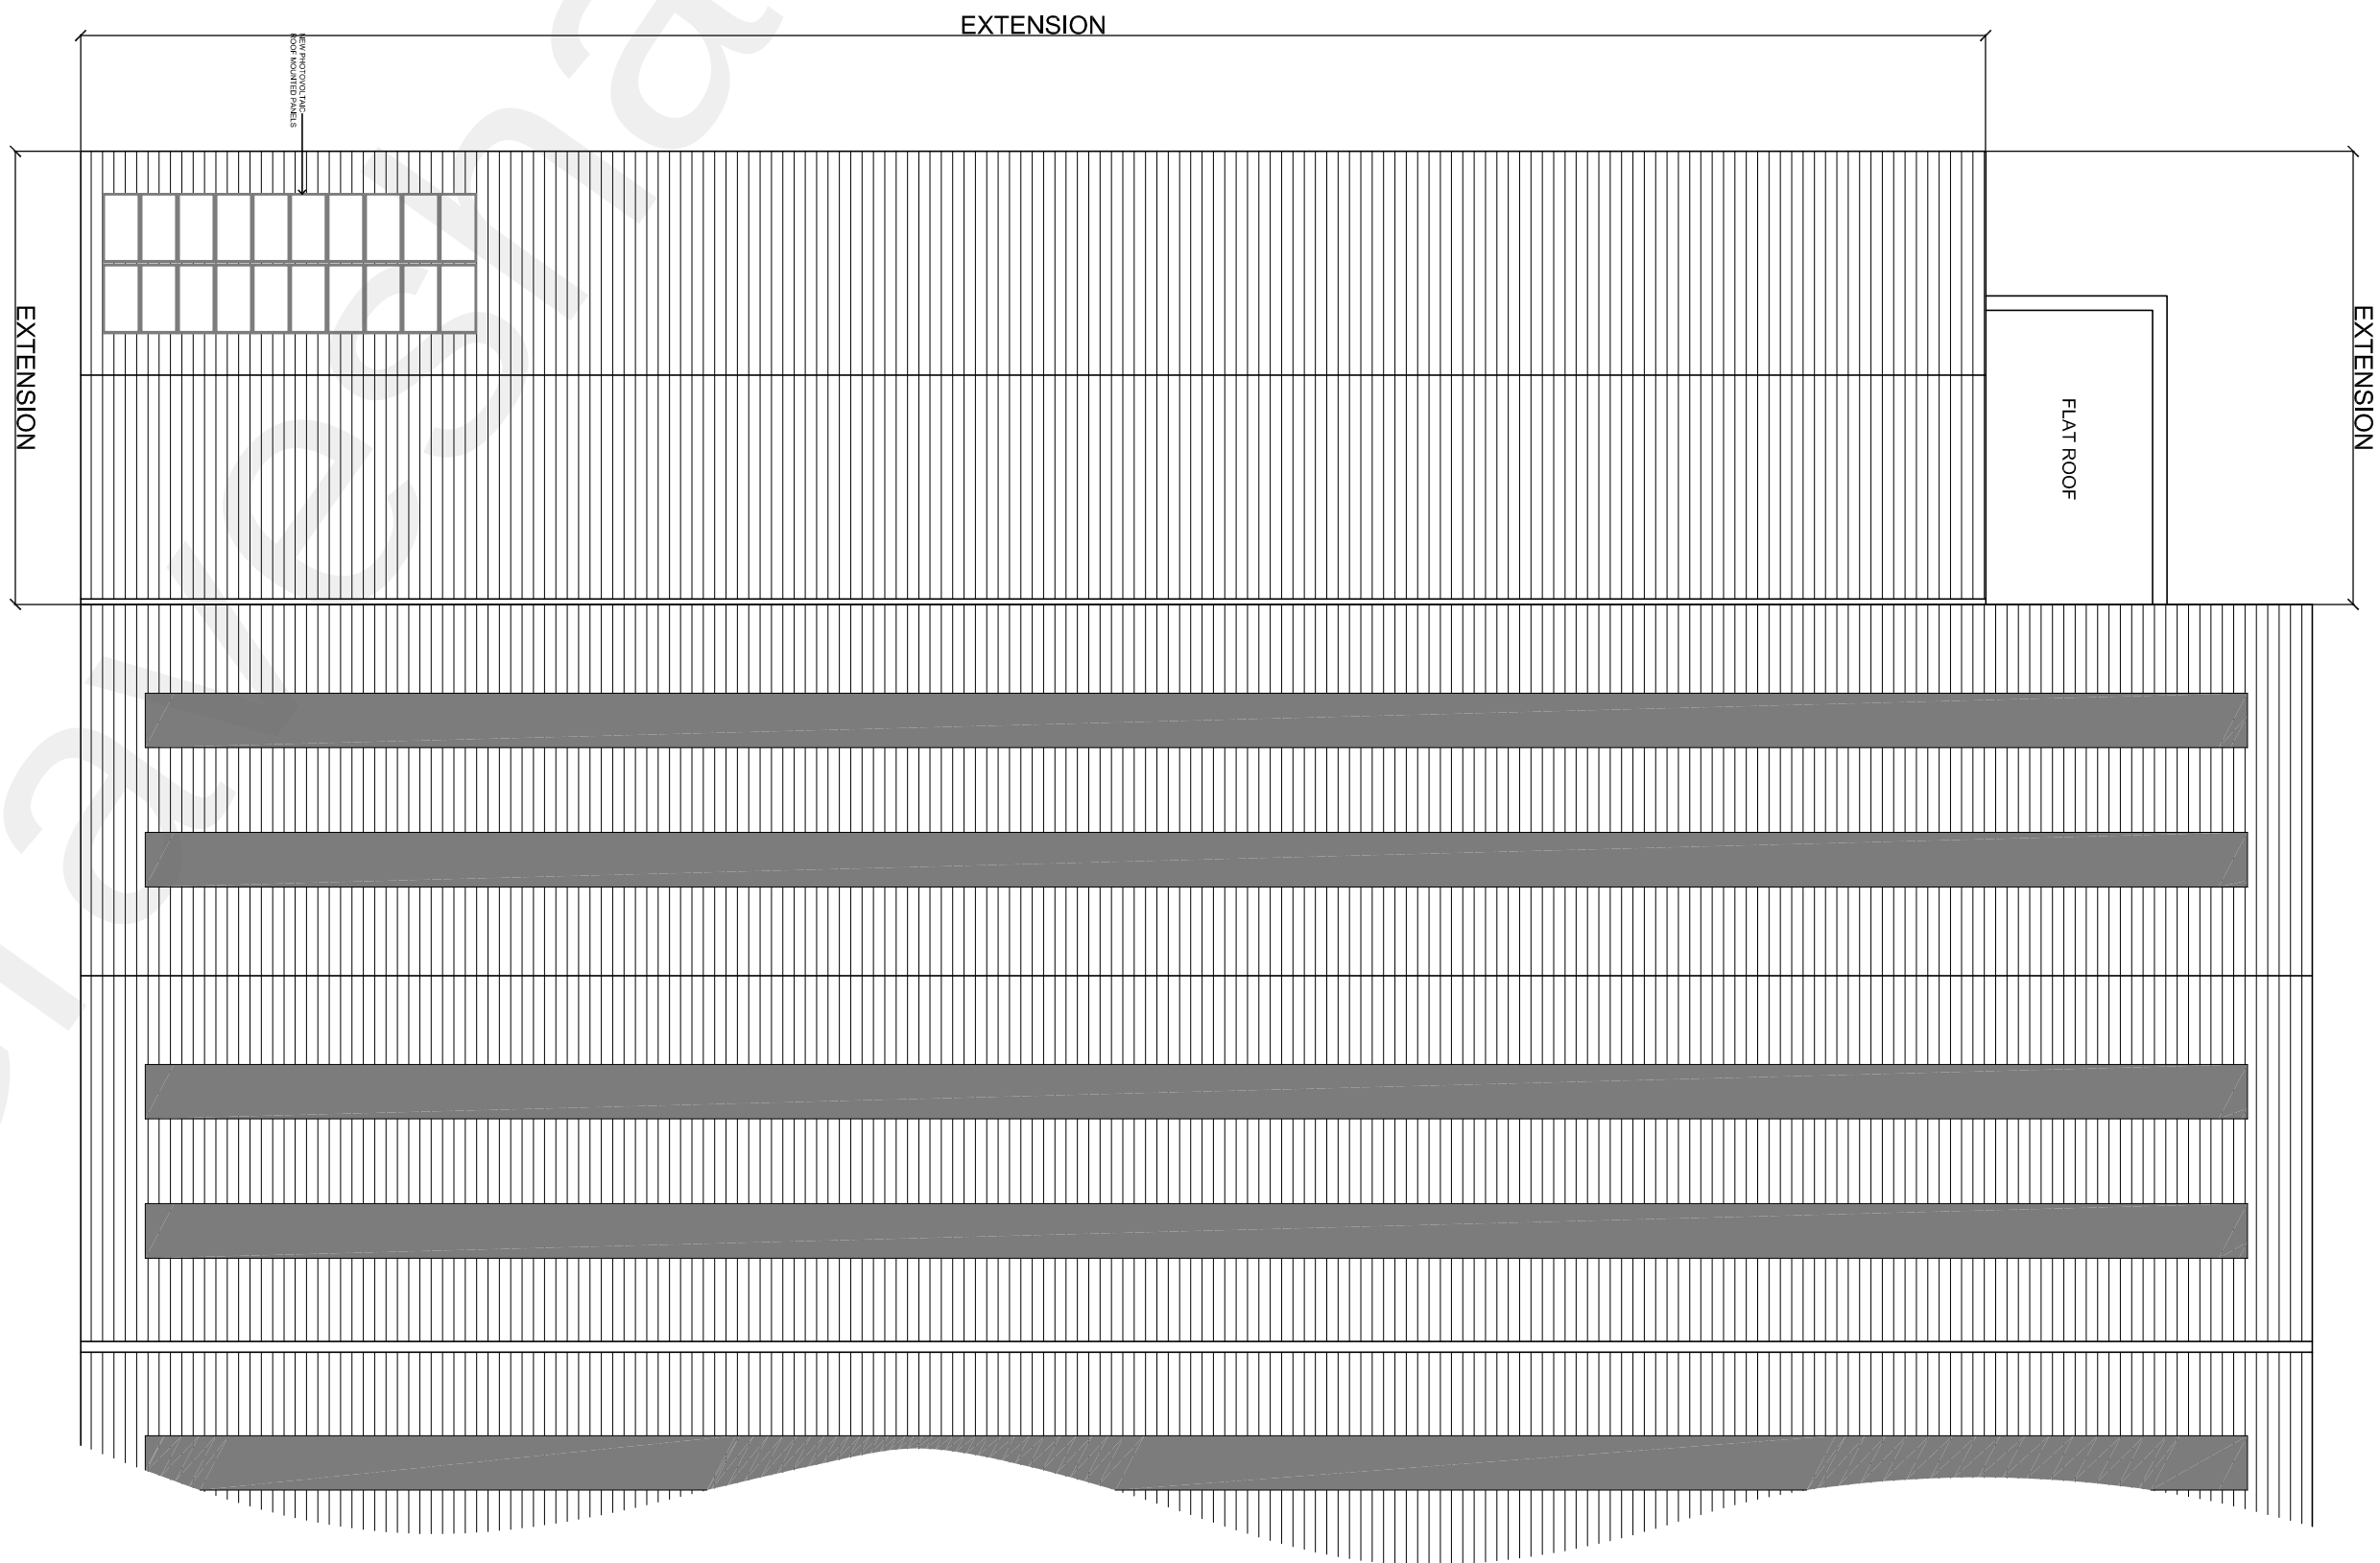

REVISIONS
A 20.10.22 Mezzanine added to extension.

PLANNING

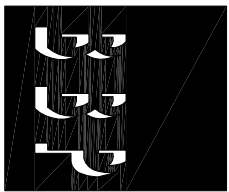

THE BRUNTON BOOBYER
PARTNERSHIP
CHARTERED ARCHITECTS

201 GREENWICH HIGH ROAD T: 020 8856 8788
LONDON E8 10 9NS
bbr@bruntonboobyer.com

UNIT J1, NORTHFLEET
INDUSTRIAL ESTATE,
LOWER ROAD, DA11 9BL.
PROP 1st FLR & ROOF PLANS

scale 1:200@A1 draw 4101 date 10.10.22

1079A/21 A revision