



The Contractor is to check all dimensions on site and report any discrepancies to the Contract Administrator. This drawing is to be read in conjunction with all other standard documentation.

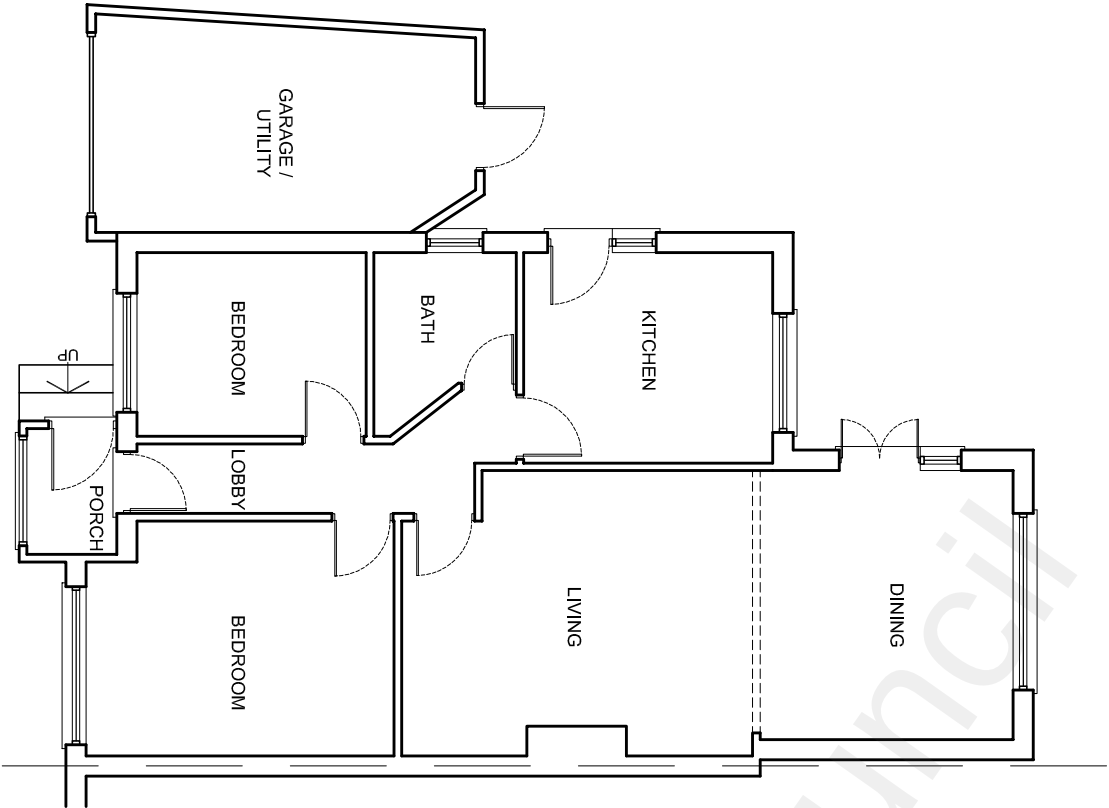


EXISTING GROUND FLOOR PLAN

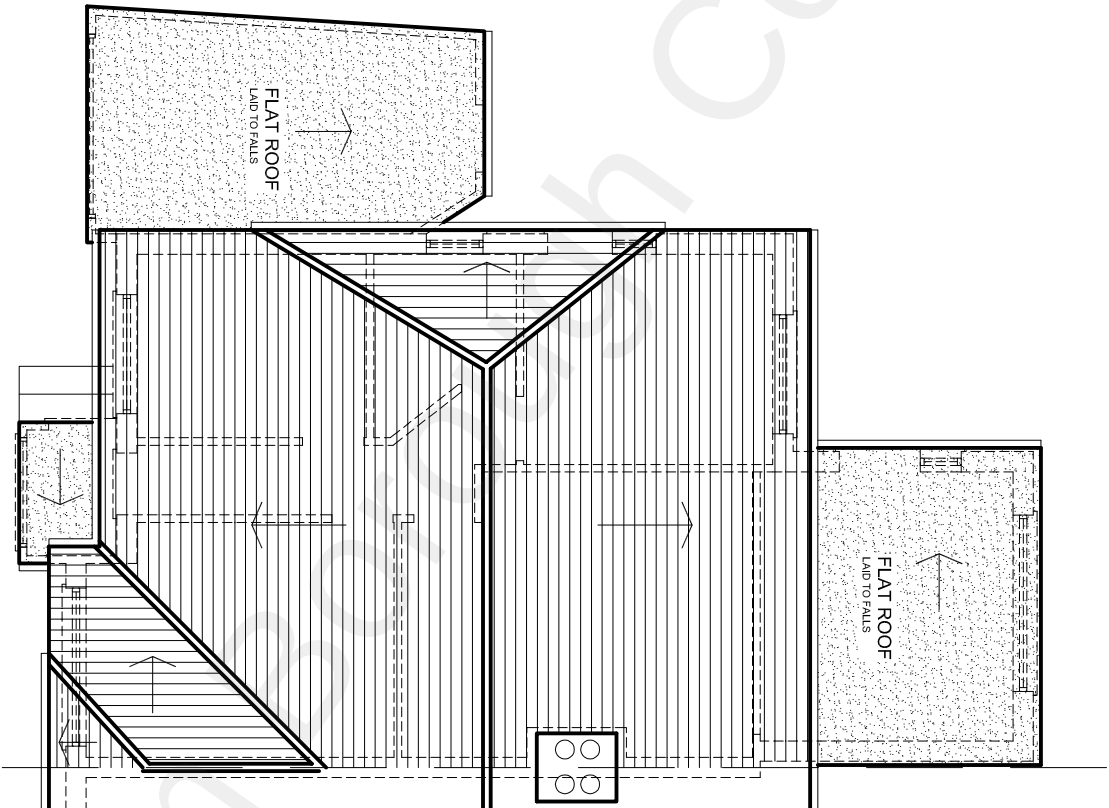

EXISTING ROOF PLAN



LOCATION PLAN - SCALE 1:1250

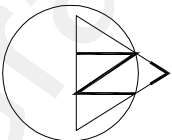

project : 2 High View, Higham
Rochester



93 Colmandene Crescent,
Orpington, Kent BR5 2RA
020 3004 9238
07931 931 035
s.nappal@dapconsultants.co.uk
www.dapconsultants.co.uk

drawing title :

Existing Floor Plans

drawn: SN	chkd : SS	date: 23.09.2022
status: Permitt. Develop	scale: 1:100@A3	
proj no : 2003	drg no: 01	rev no: