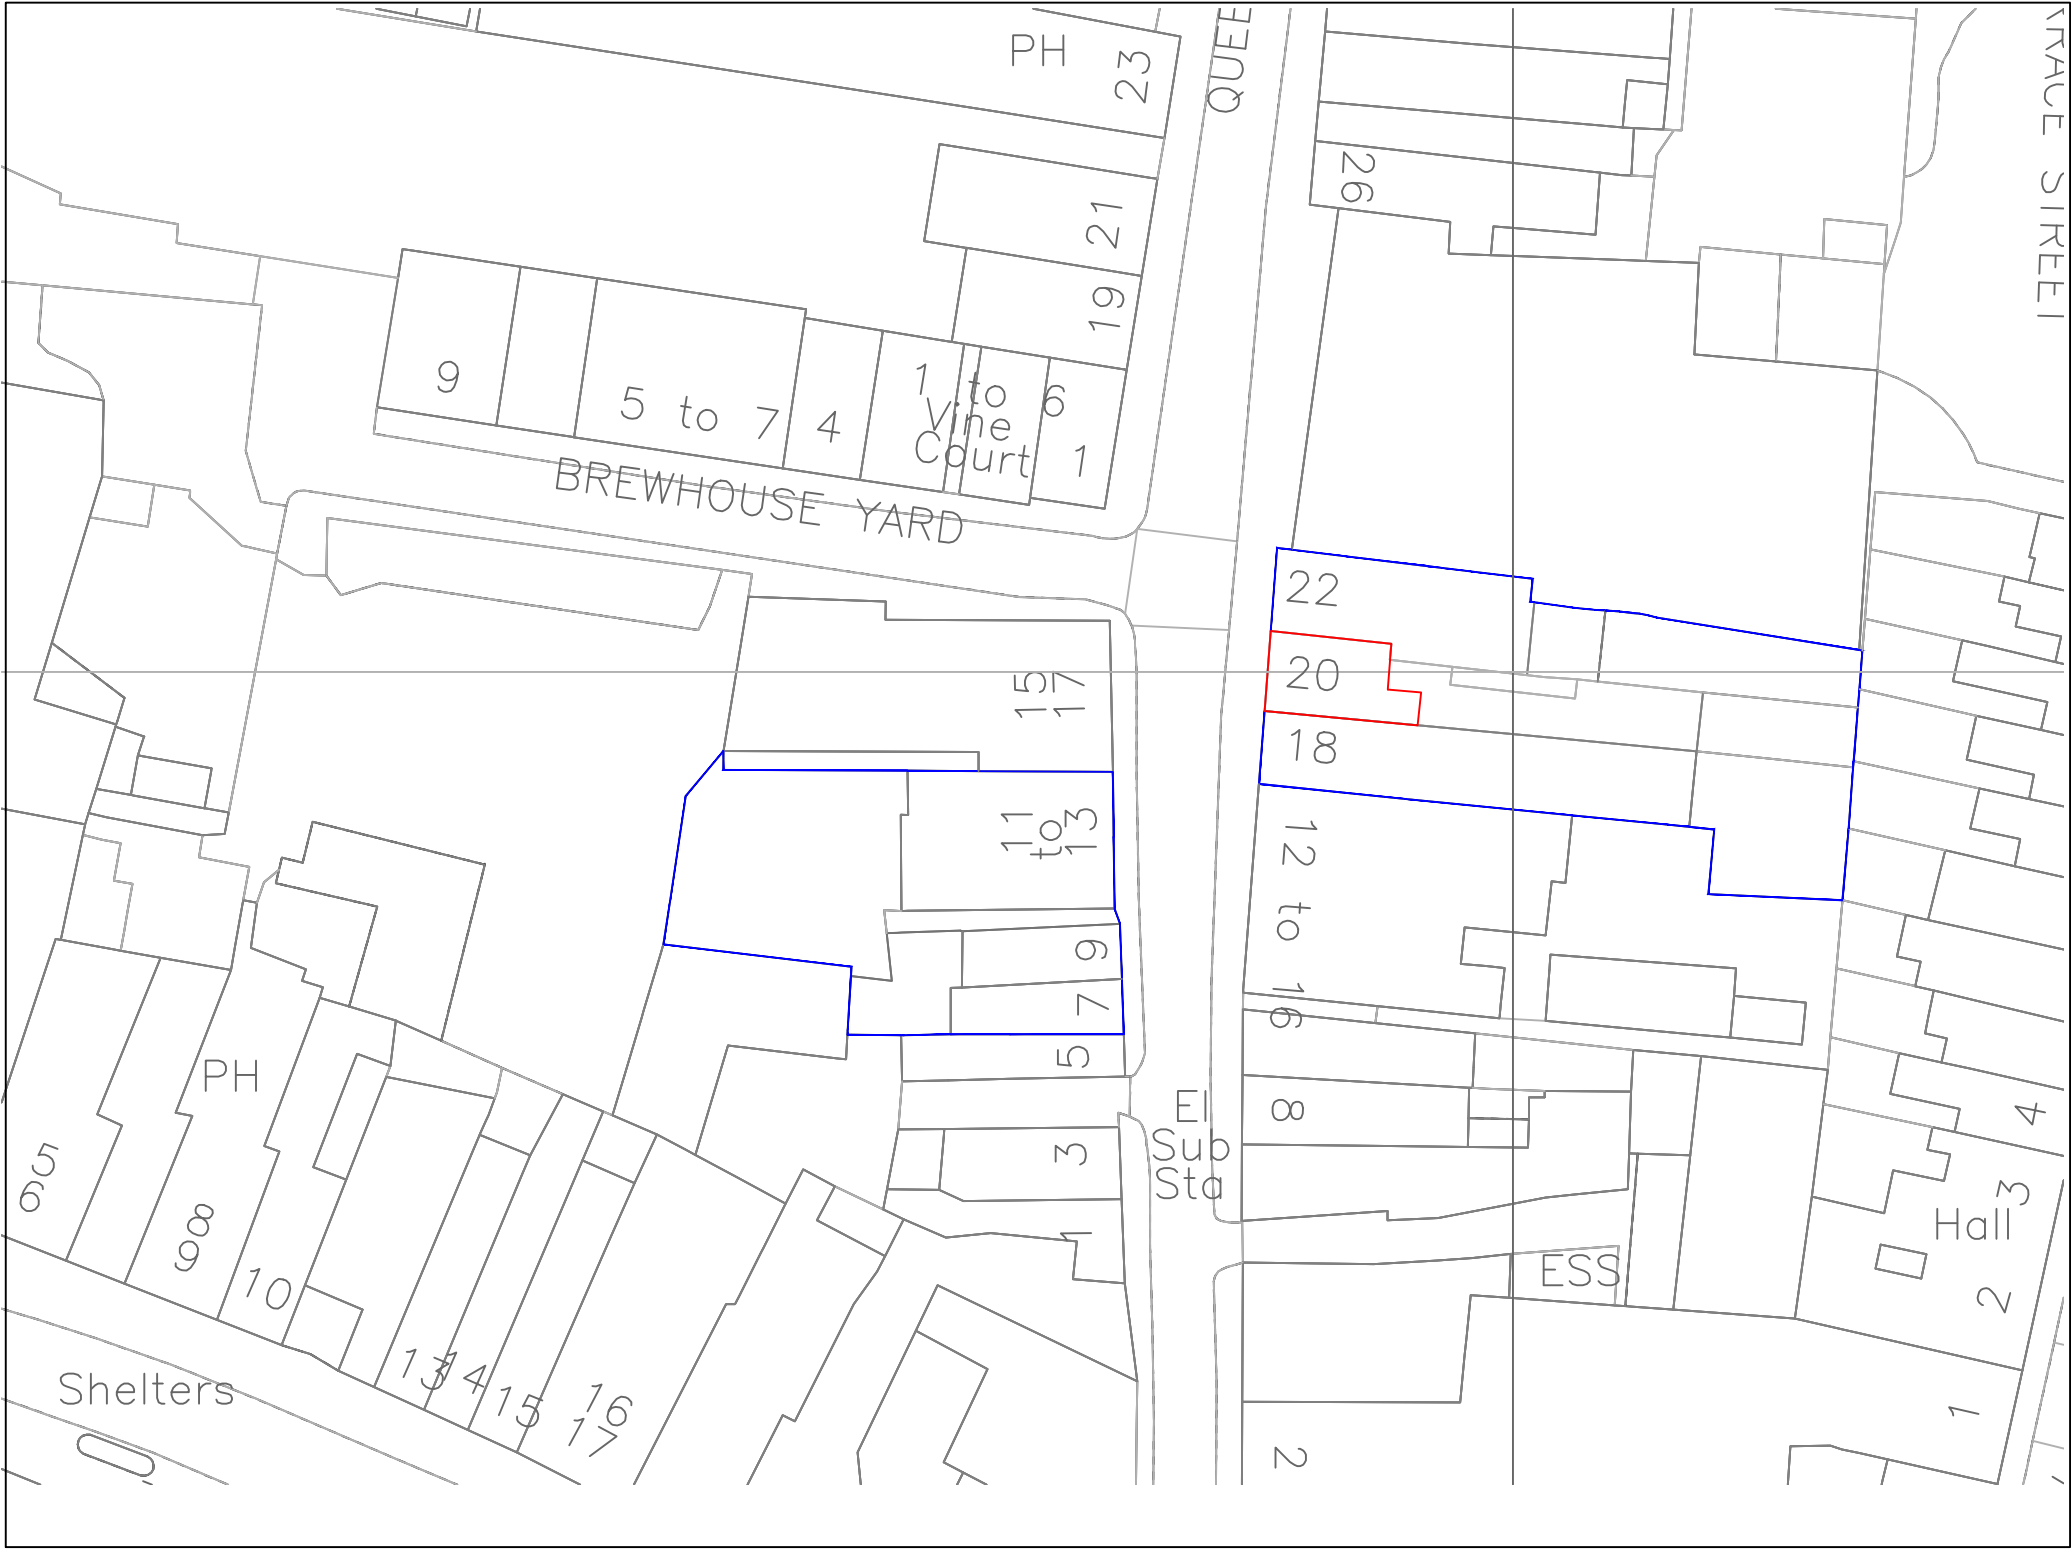


20 QUEEN STREET GRAVESEND

EXISTING AND PROPOSED

SITE PLAN

SCALE	1:500 @ A3		
DATE	MAY 2026	DRAWN BY	P.O.
CLIENT			
DRAWING NO.	829 - 4	REV.	A

OLSON DESIGN GROUP
INTERIOR & ARCHITECTURAL DESIGN

PILGRIMS COTTAGE PILGRIMS WAY
WESTWELL ASHFORD KENT TN25 4NQ
pennyolson7@hotmail.com
07788972736