




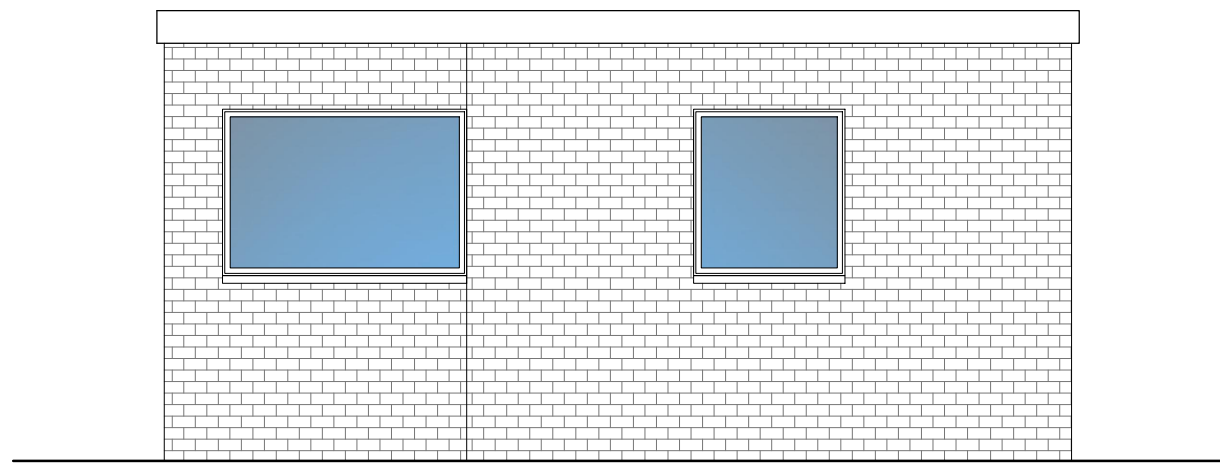


SOUTH ELEVATION

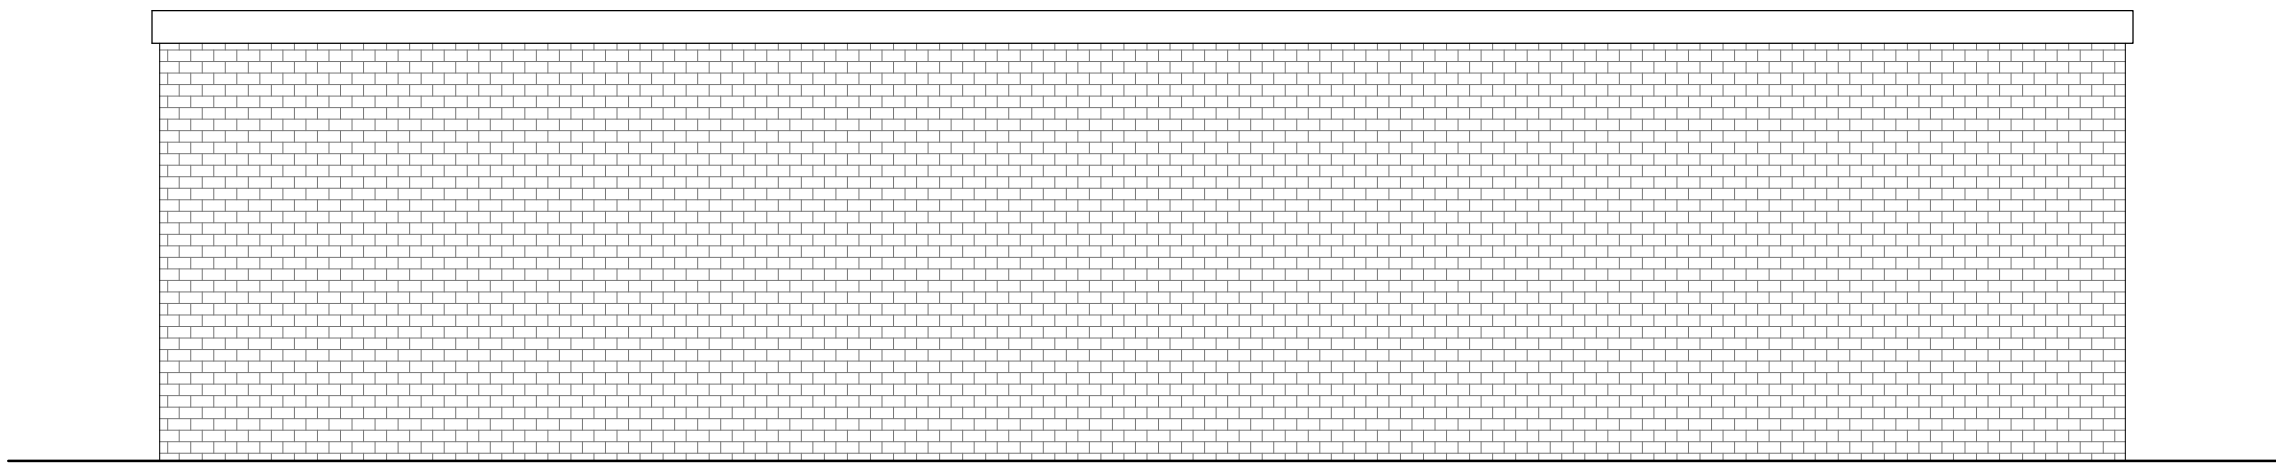


EAST ELEVATION

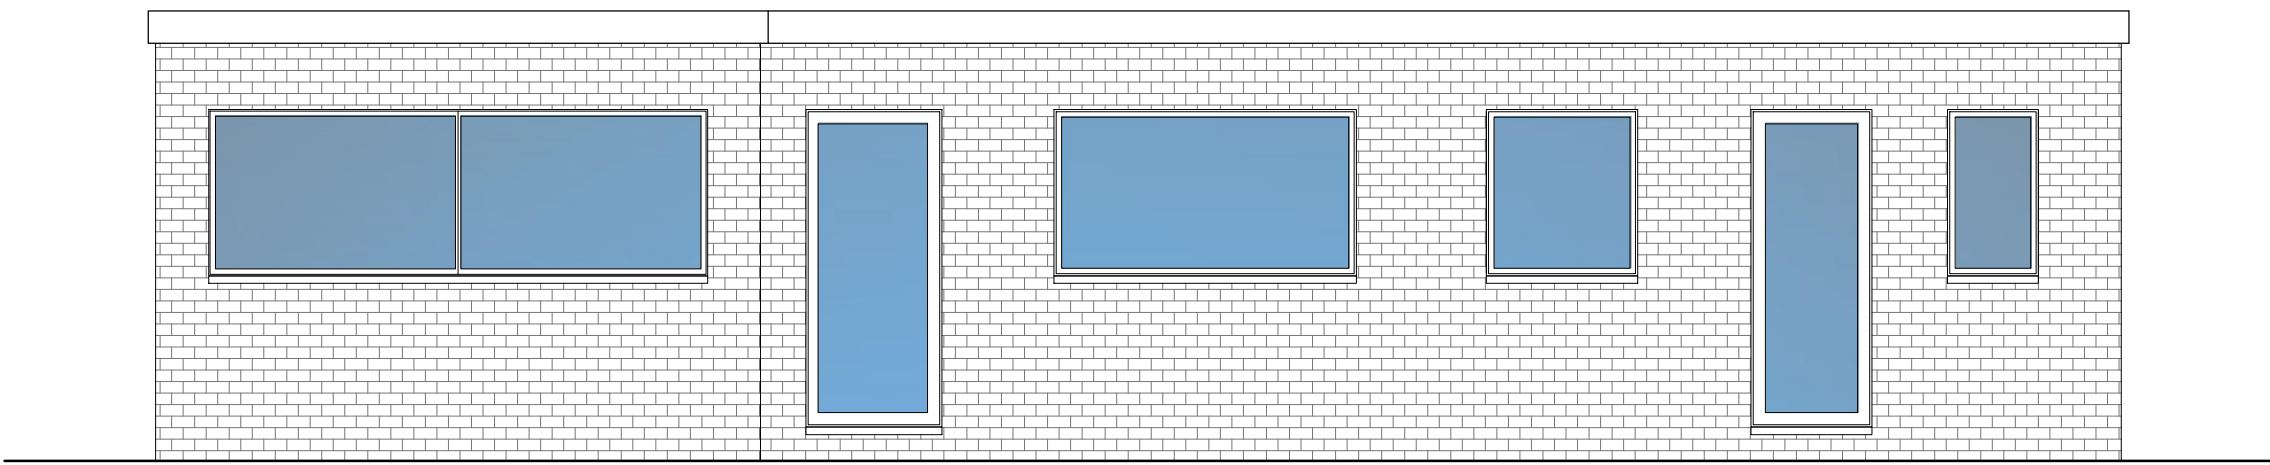


WEST ELEVATION
SCALE 1:50

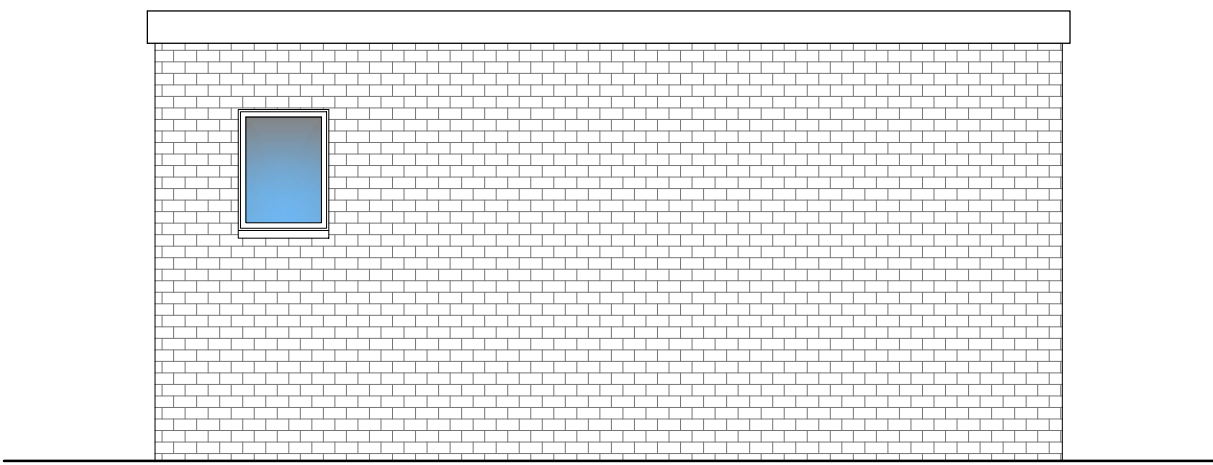


NORTH ELEVATION

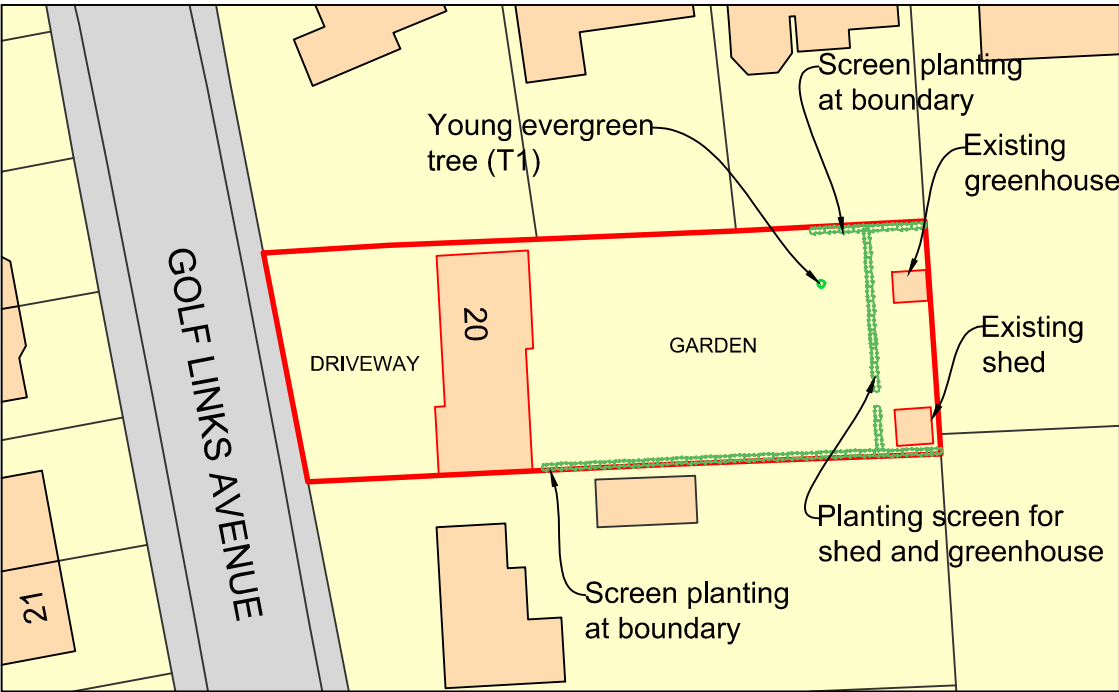

EXISTING BLOCK PLAN


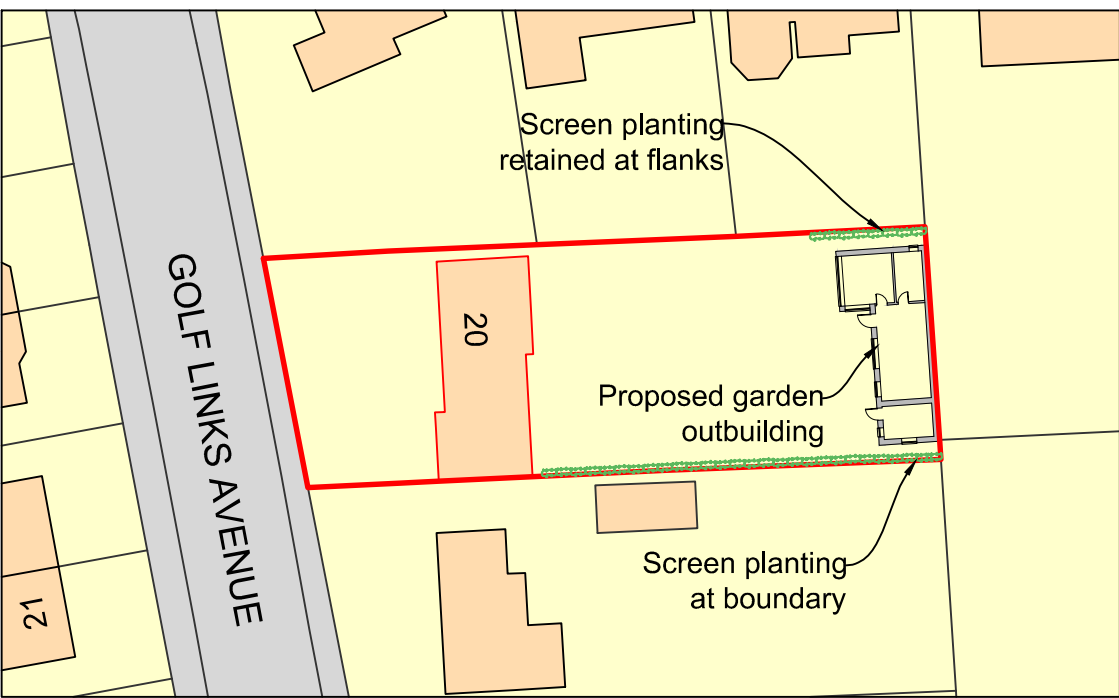


PROPOSED BLOCK PLAN
SCALE 1:500

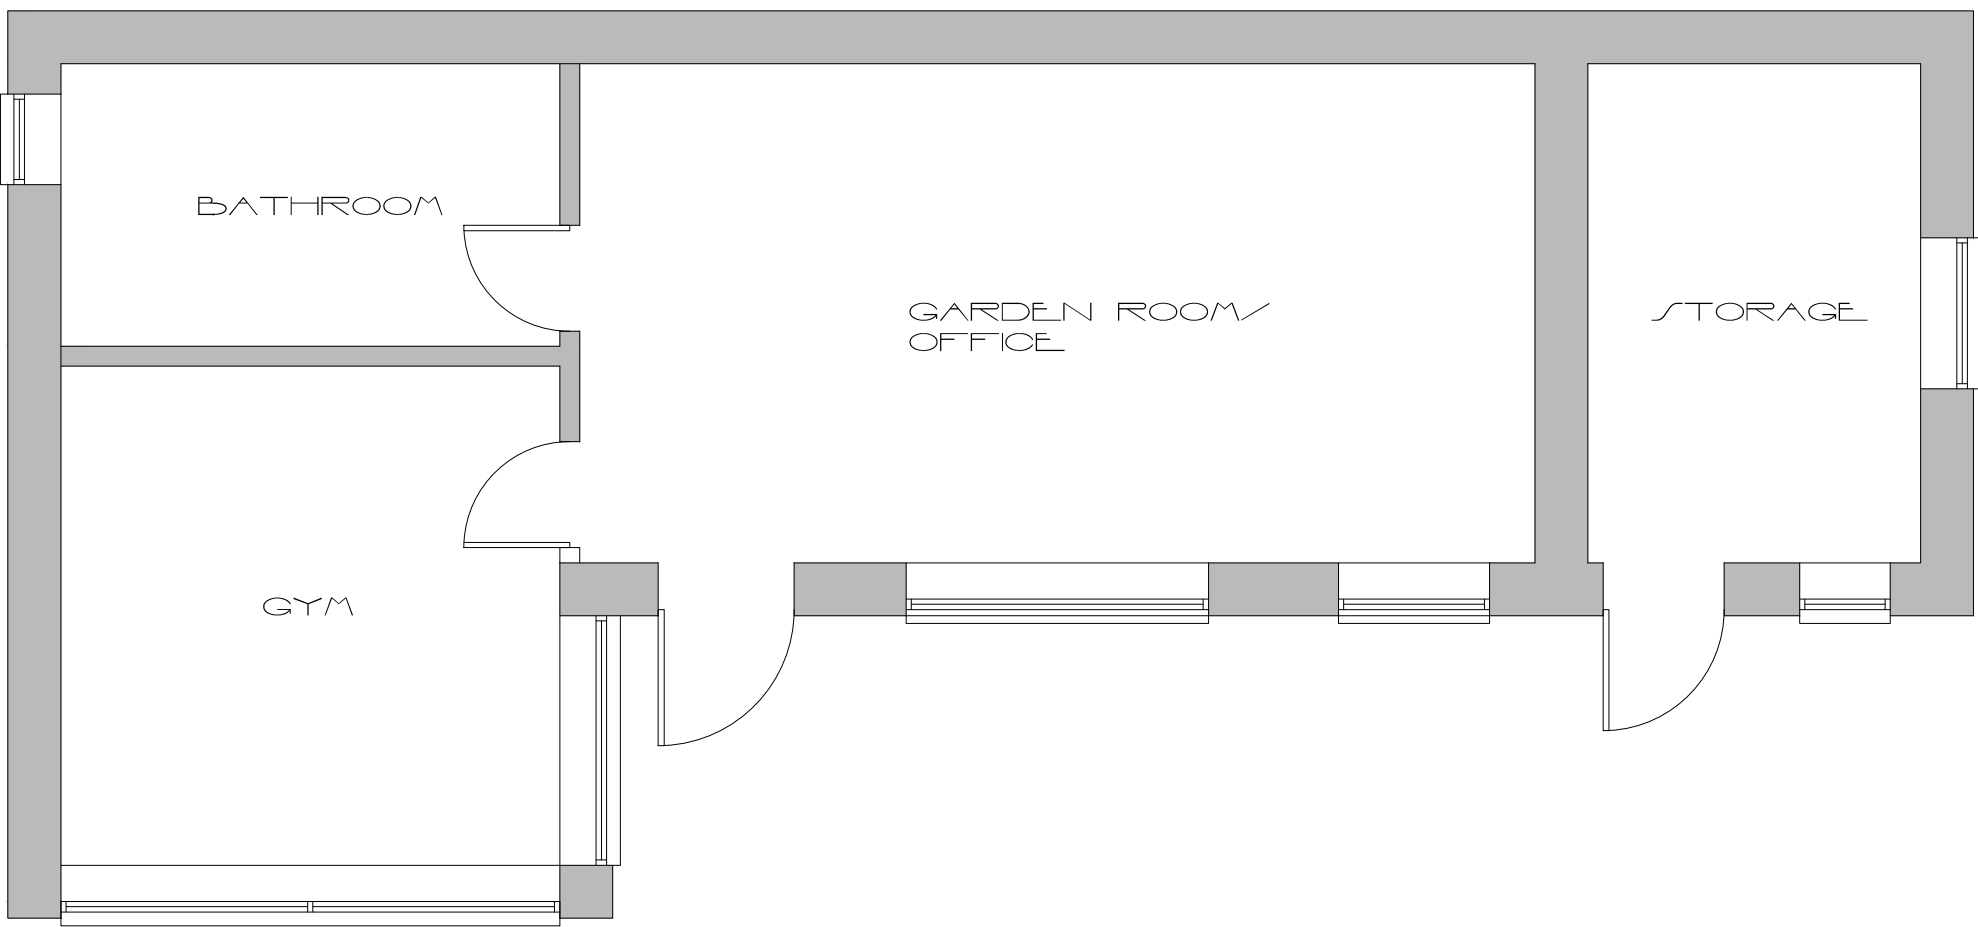


PLAN

SCALE 1:50

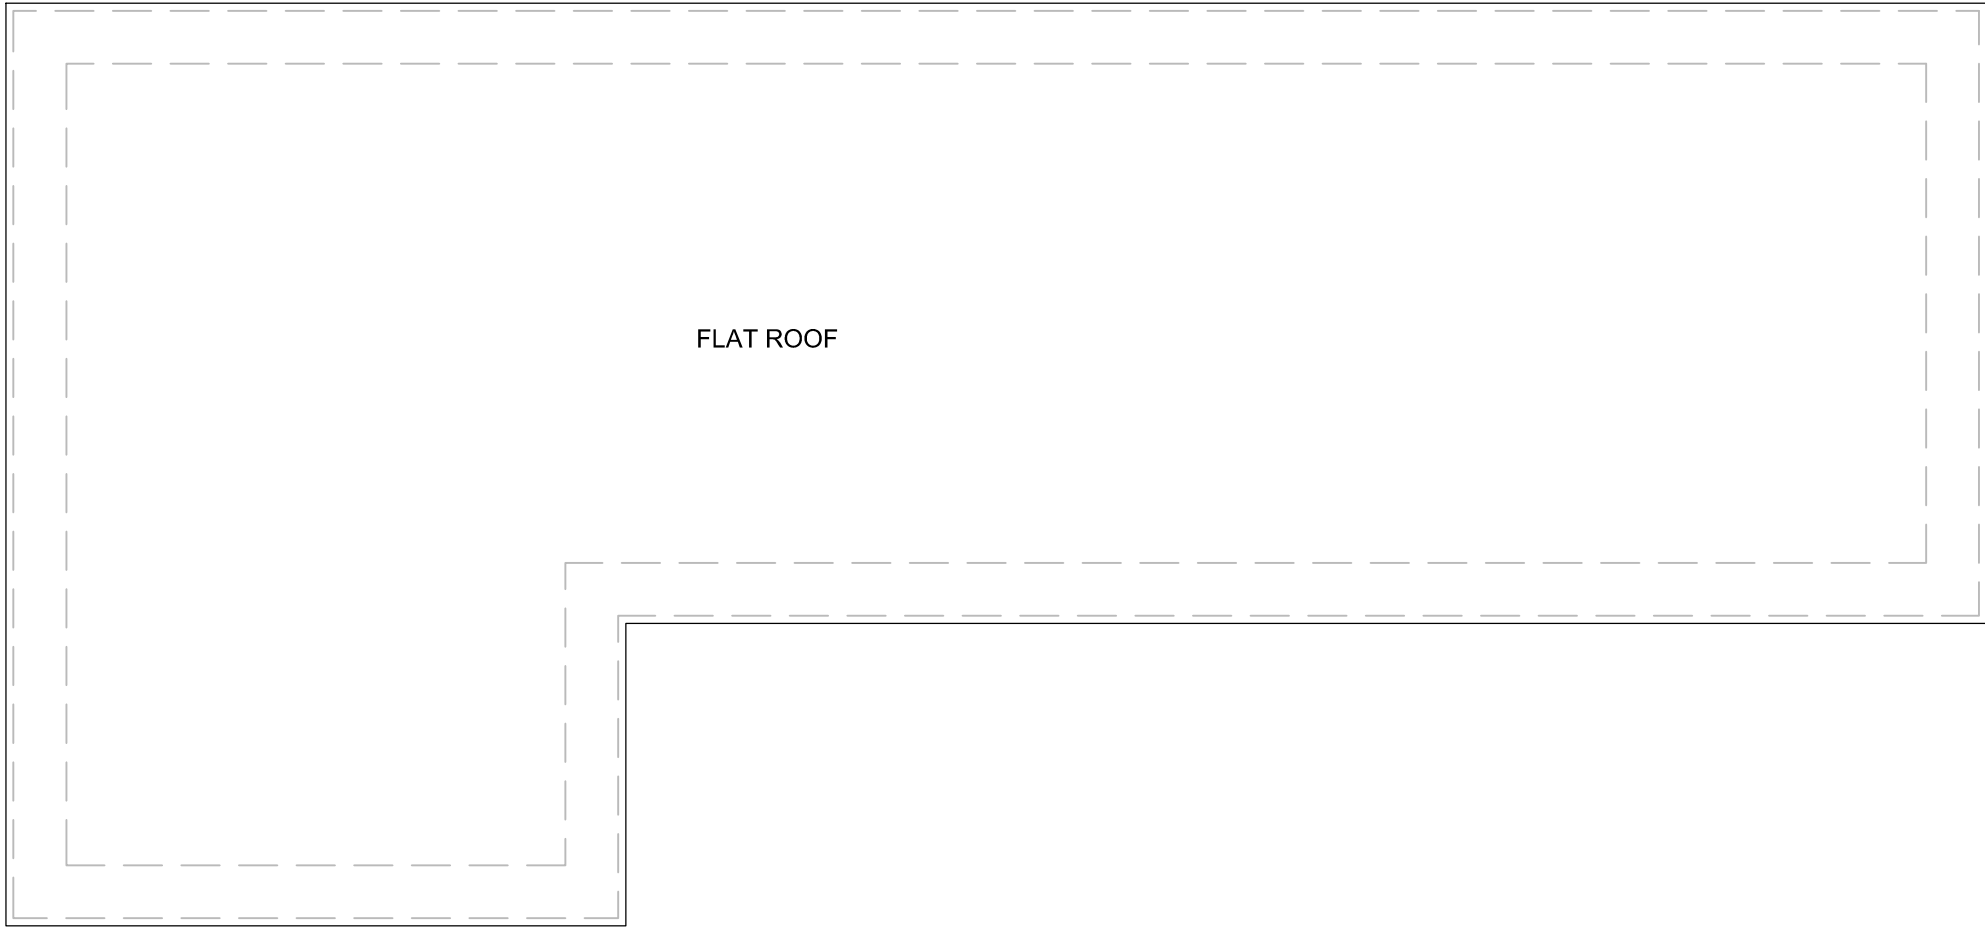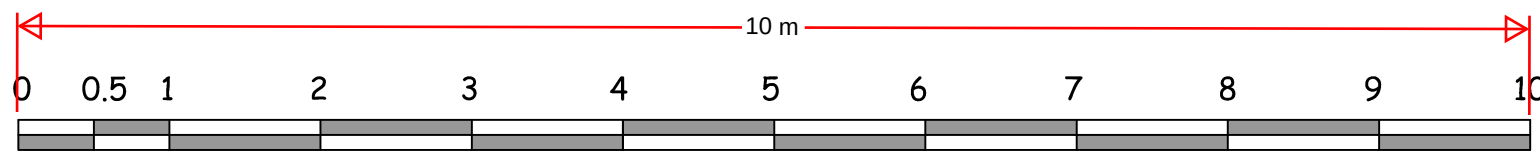

ROOF PLAN

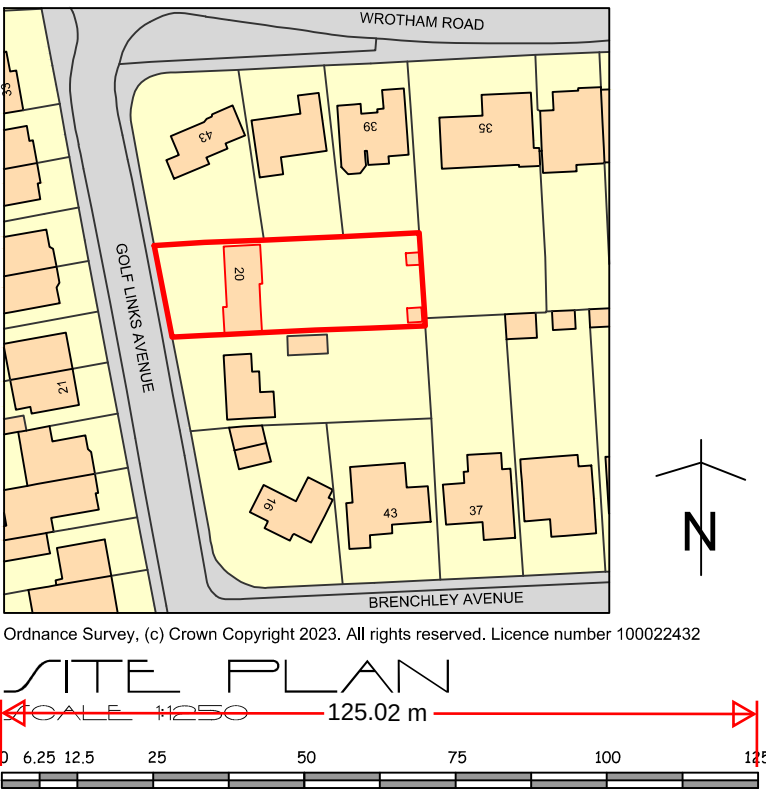

SAHOTA ARCHITECTURAL SERVICES			
CLIENT		Mr Jagdeep Singh	
SITE		20 Golf Links Avenue Gravesend Kent DA11 7PA	
DRAWING TITLE		Proposed garden outbuilding	
SCALE		1:50 1:500 1:1250 @A1	
DATE	December 2023	DRAWING NO.	23/07/01

Do not scale working dimensions from this drawing