




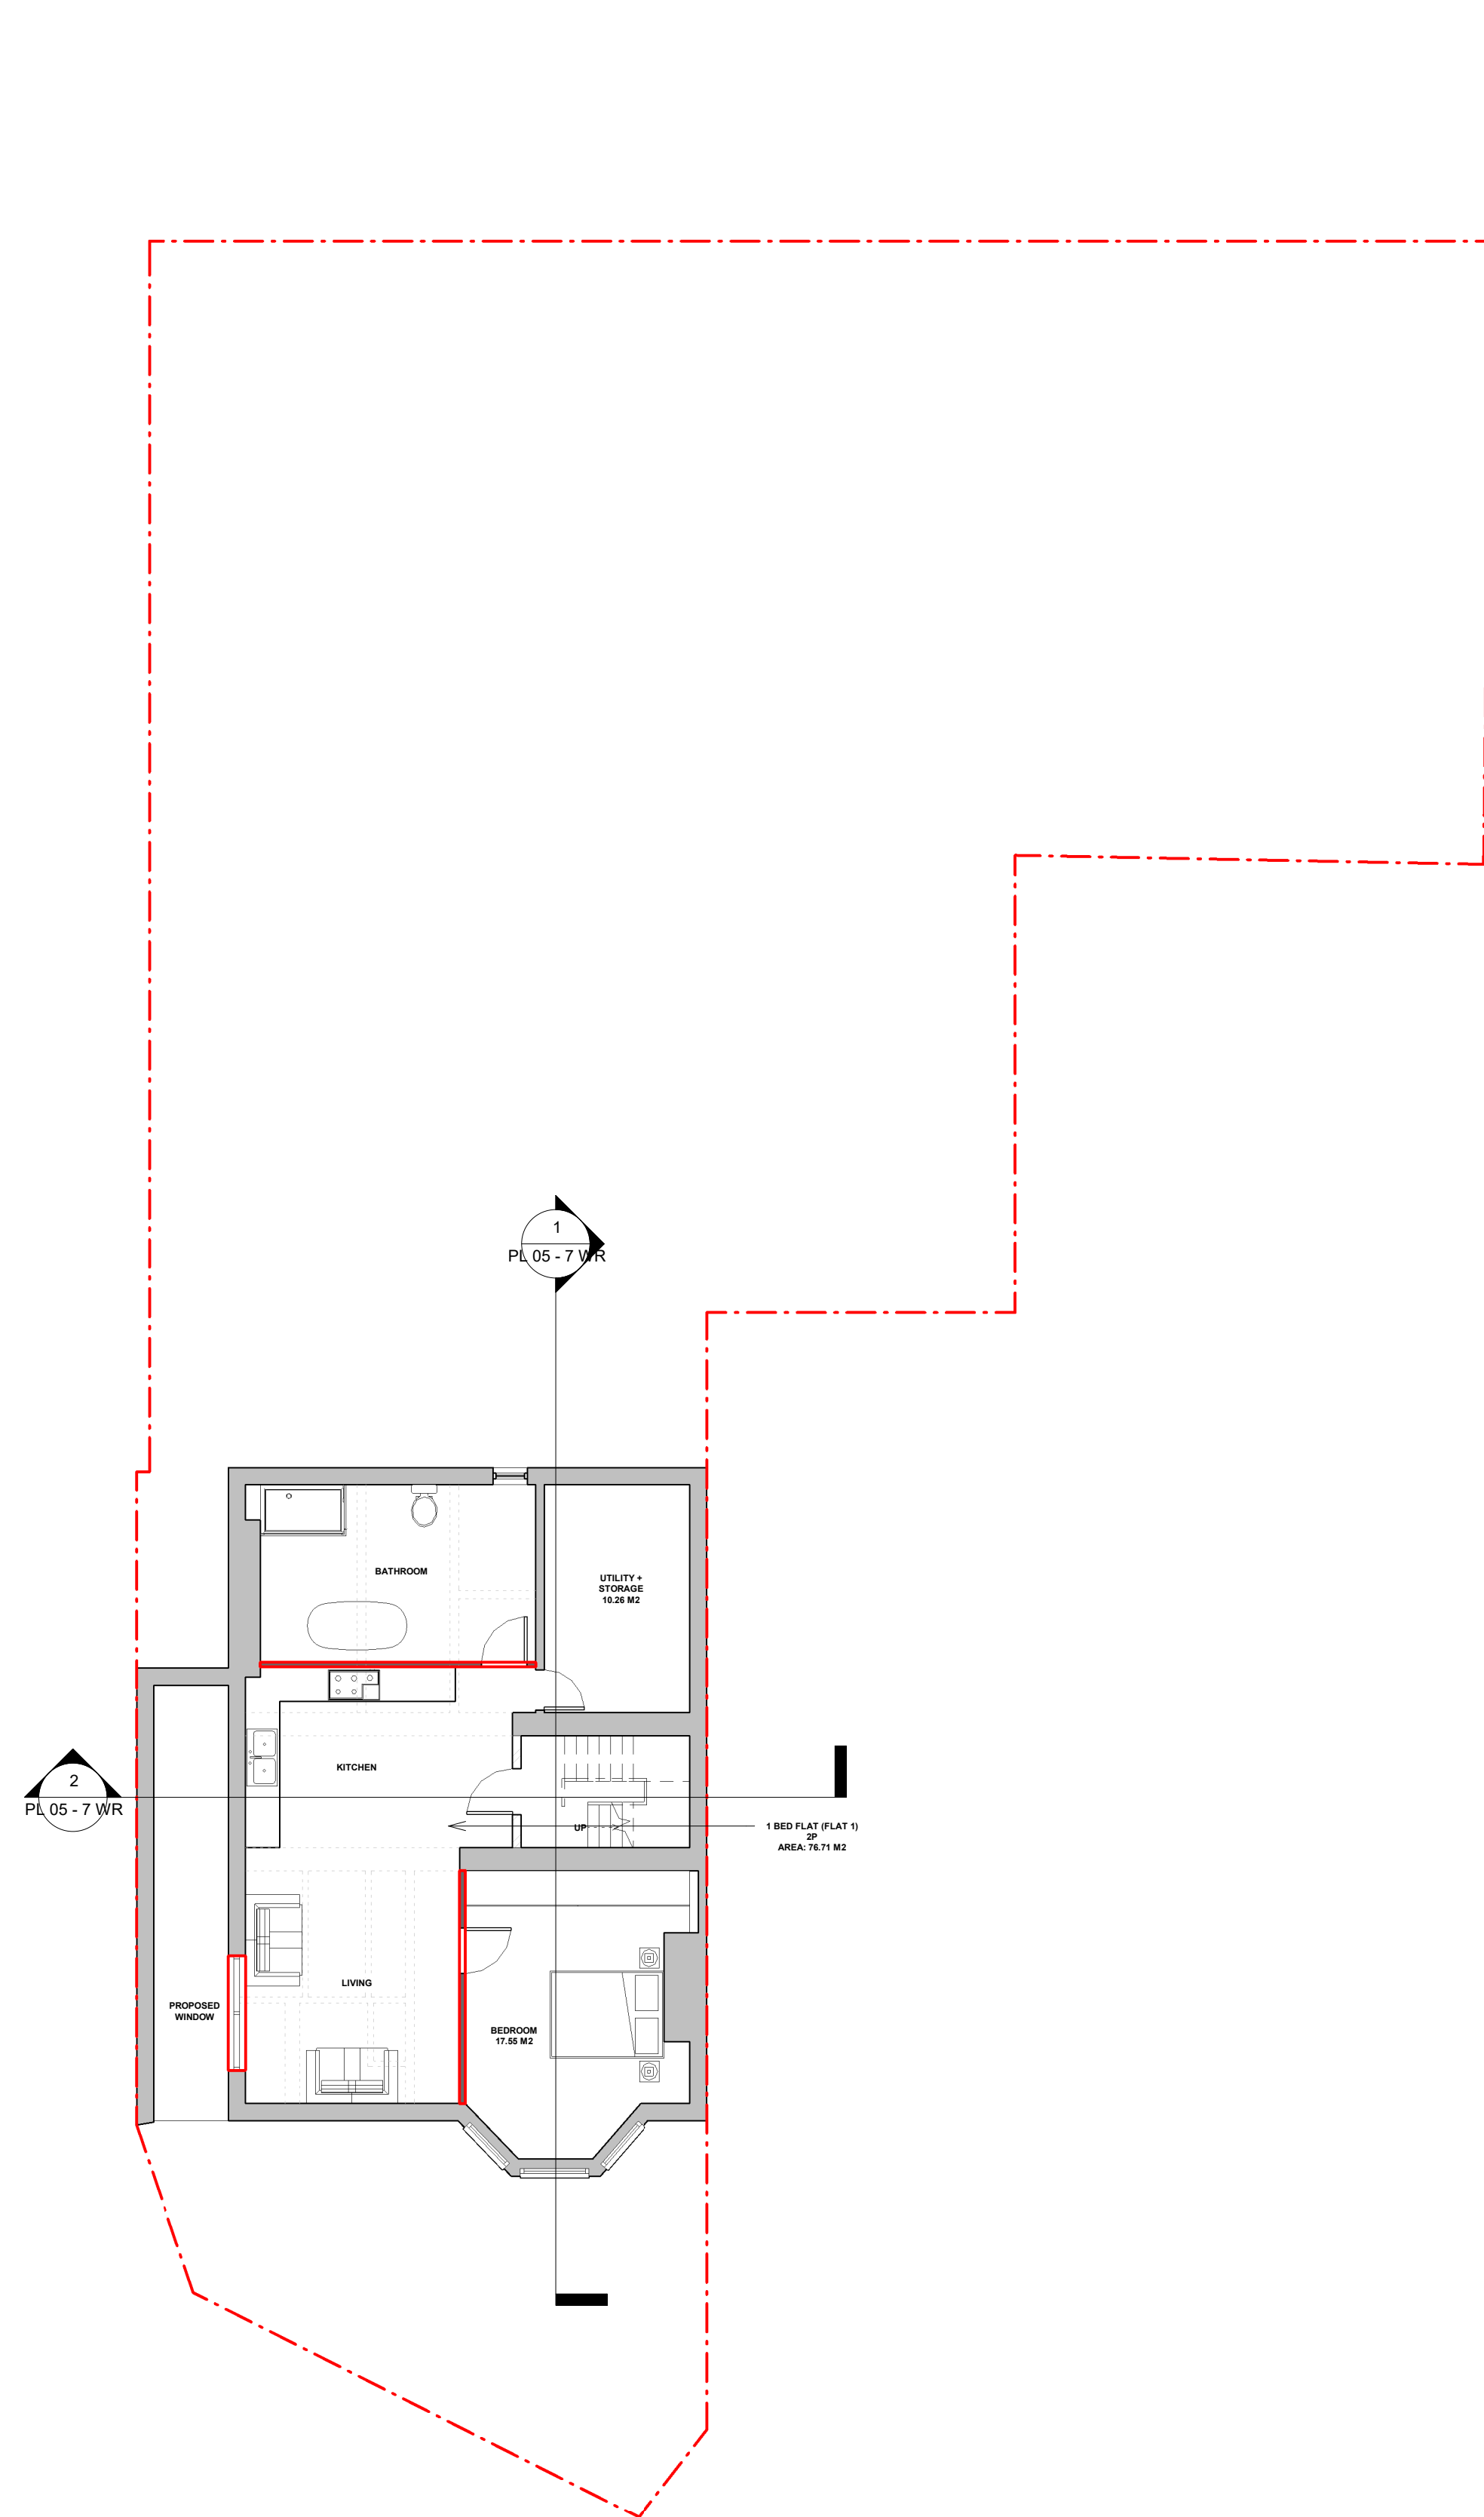

1 Proposed Basement
1 : 100

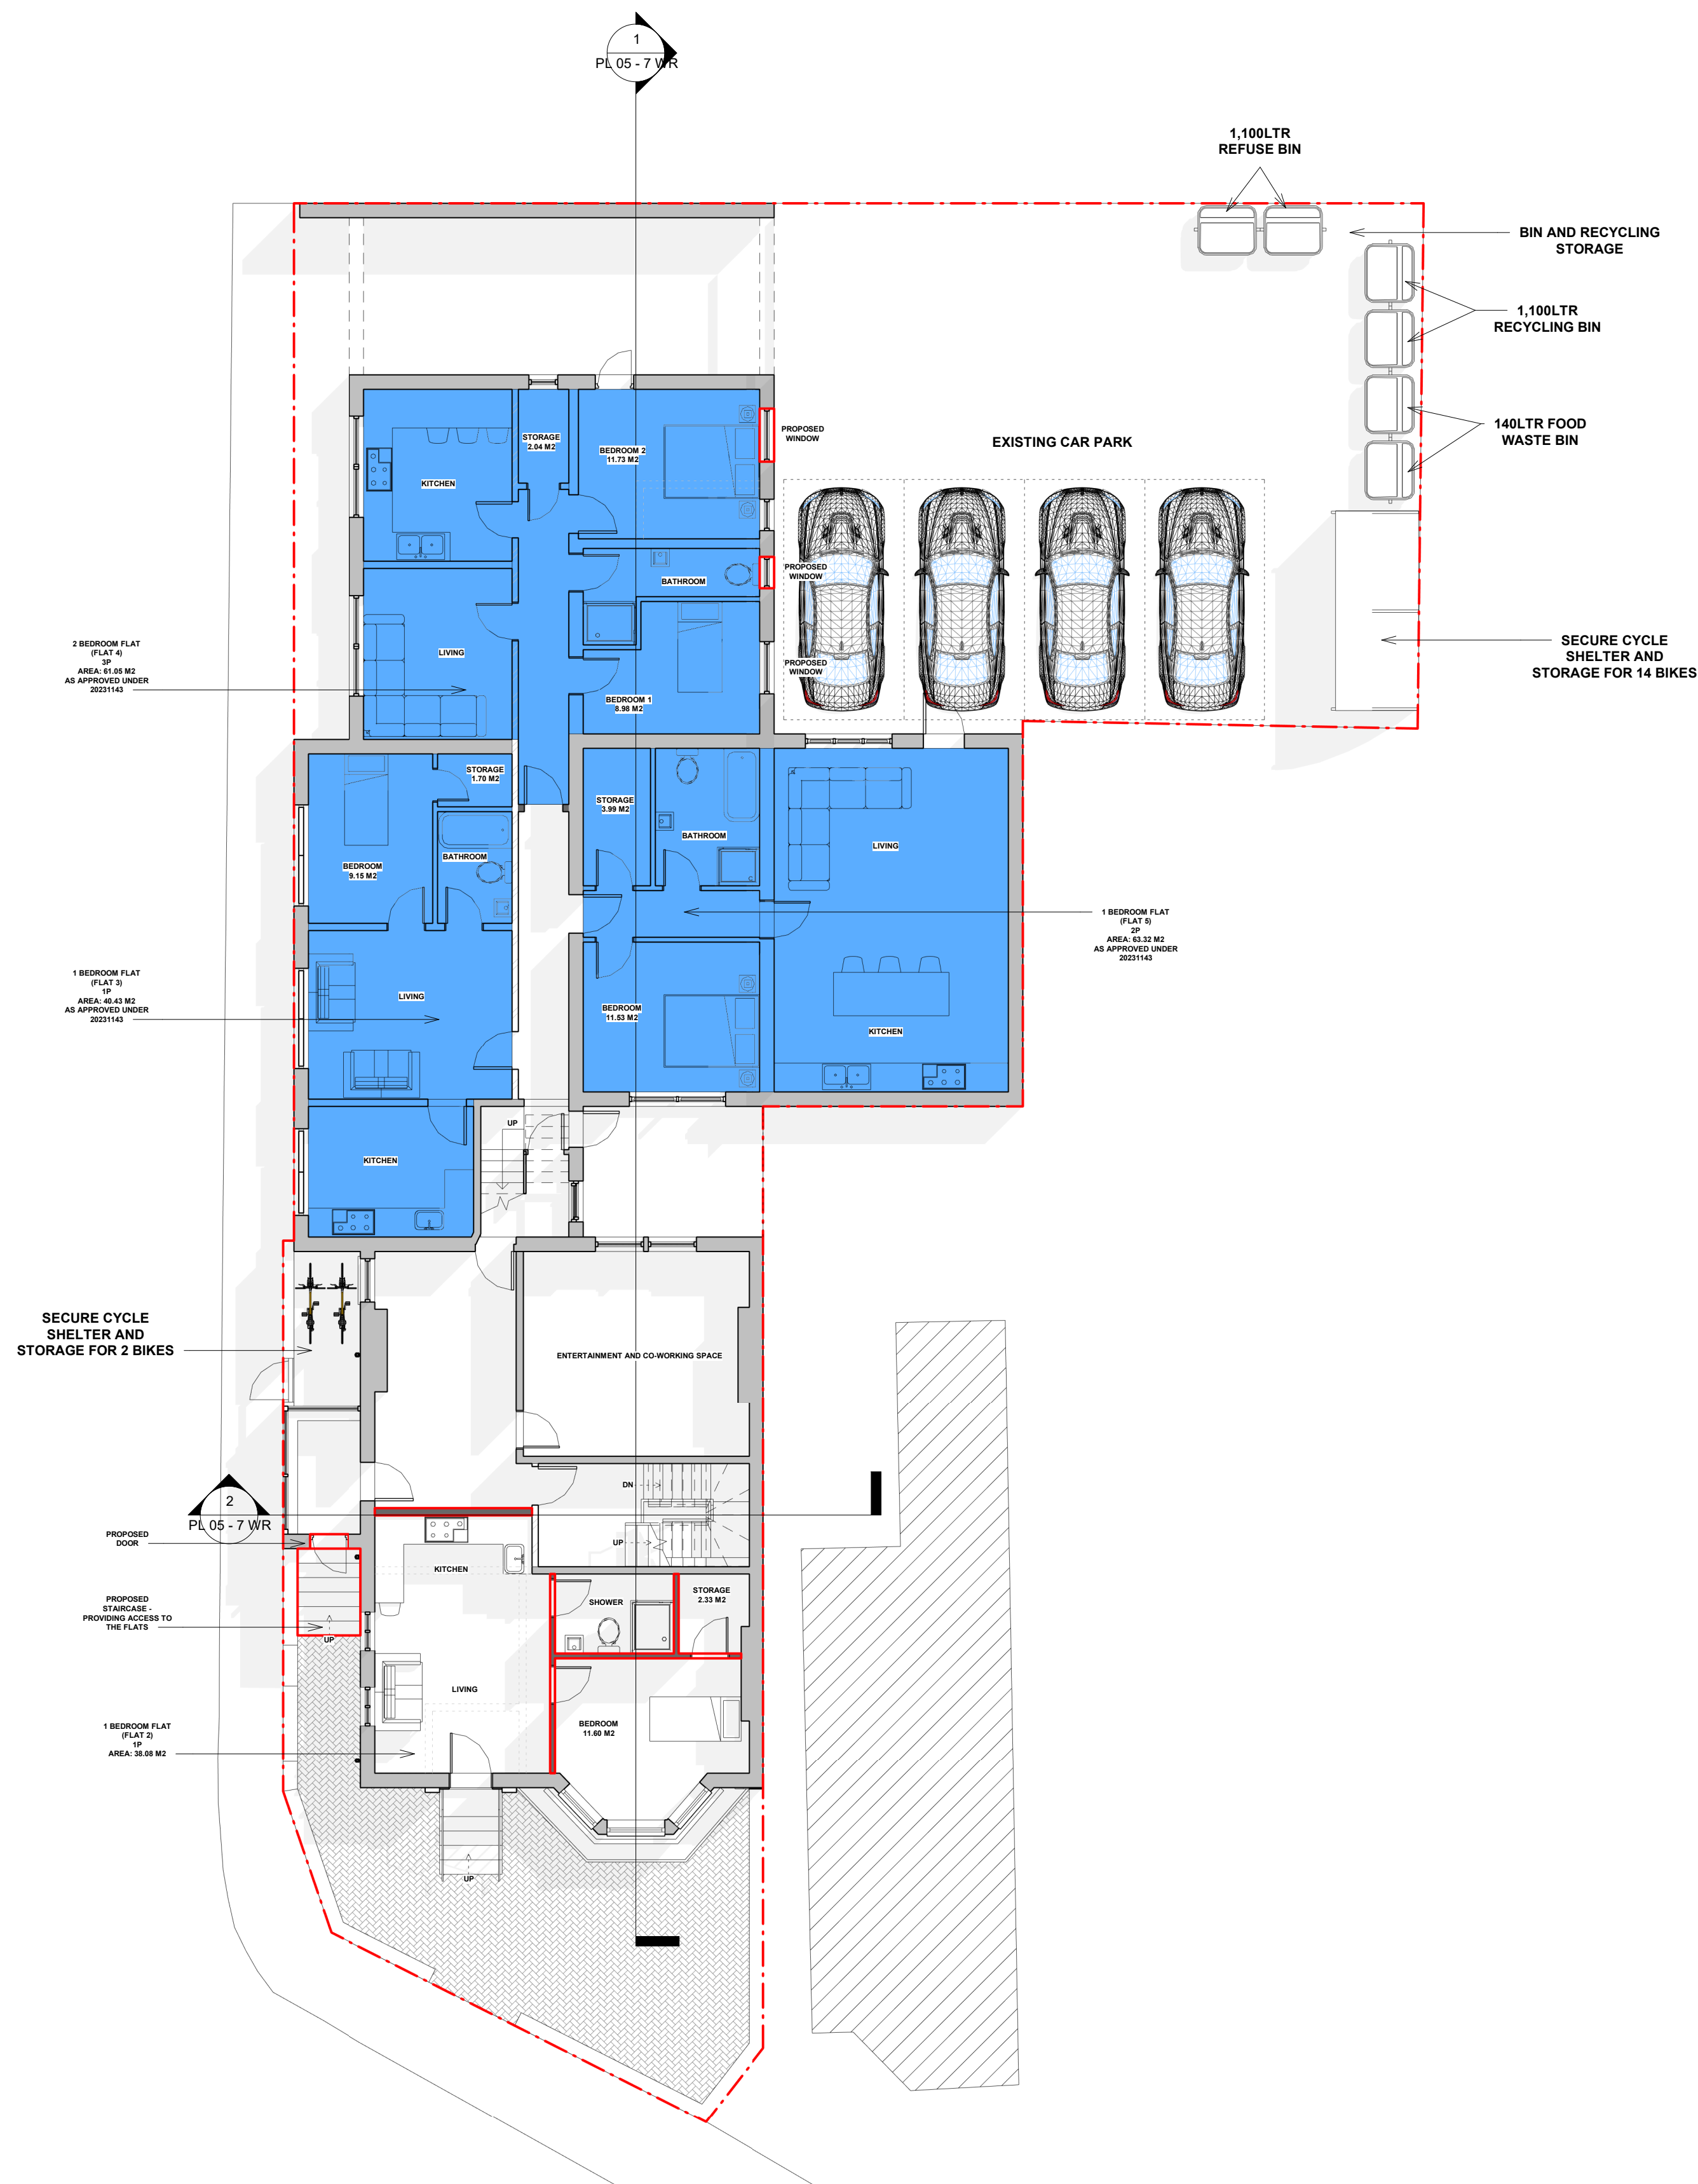

2 Proposed Ground Floor
1 : 100

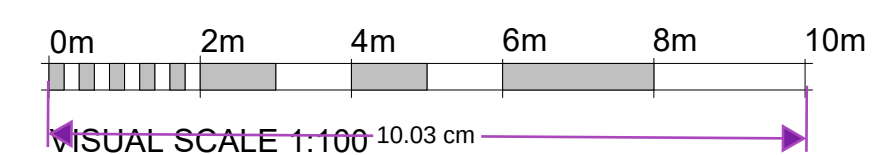

KEY

RED: PROPOSED NEW DEVELOPMENT - WALLS, WINDOWS, DOOR AND STAIRCASE

BLUE SHADING: APPROVED FLAT LAYOUTS UNDER PERMITTED DEVELOPMENT (REF. 20231143)

	EXISTING WALL		PROPOSED WALL
	BOUNDARY LINE		
	FLOOR TO CEILING HEIGHT		
PROJECT Alterations to Facade, Ground Floor and First Floor Extension, Flat Conversion and Internal Reconfiguration			
ADDRESS 7 Wrotham Rd, Gravesend DA11 0PD			
CLIENT NAME			
PROJECT STATUS Planning			
SHEET N PL 01 - 7 WR		DRAWING TITLE Proposed Basement & Ground Floor Plans	
DESIGNED BY: GOPLANS		DRAWN BY: SD	CHECKED BY: GOPLANS
DATE: 24/01/2024		SCALE As Indicated @ A1	
All dimensions to be cross-checked on site prior to completing drawings for a party wall process, ordering and/or structural purposes.			

