



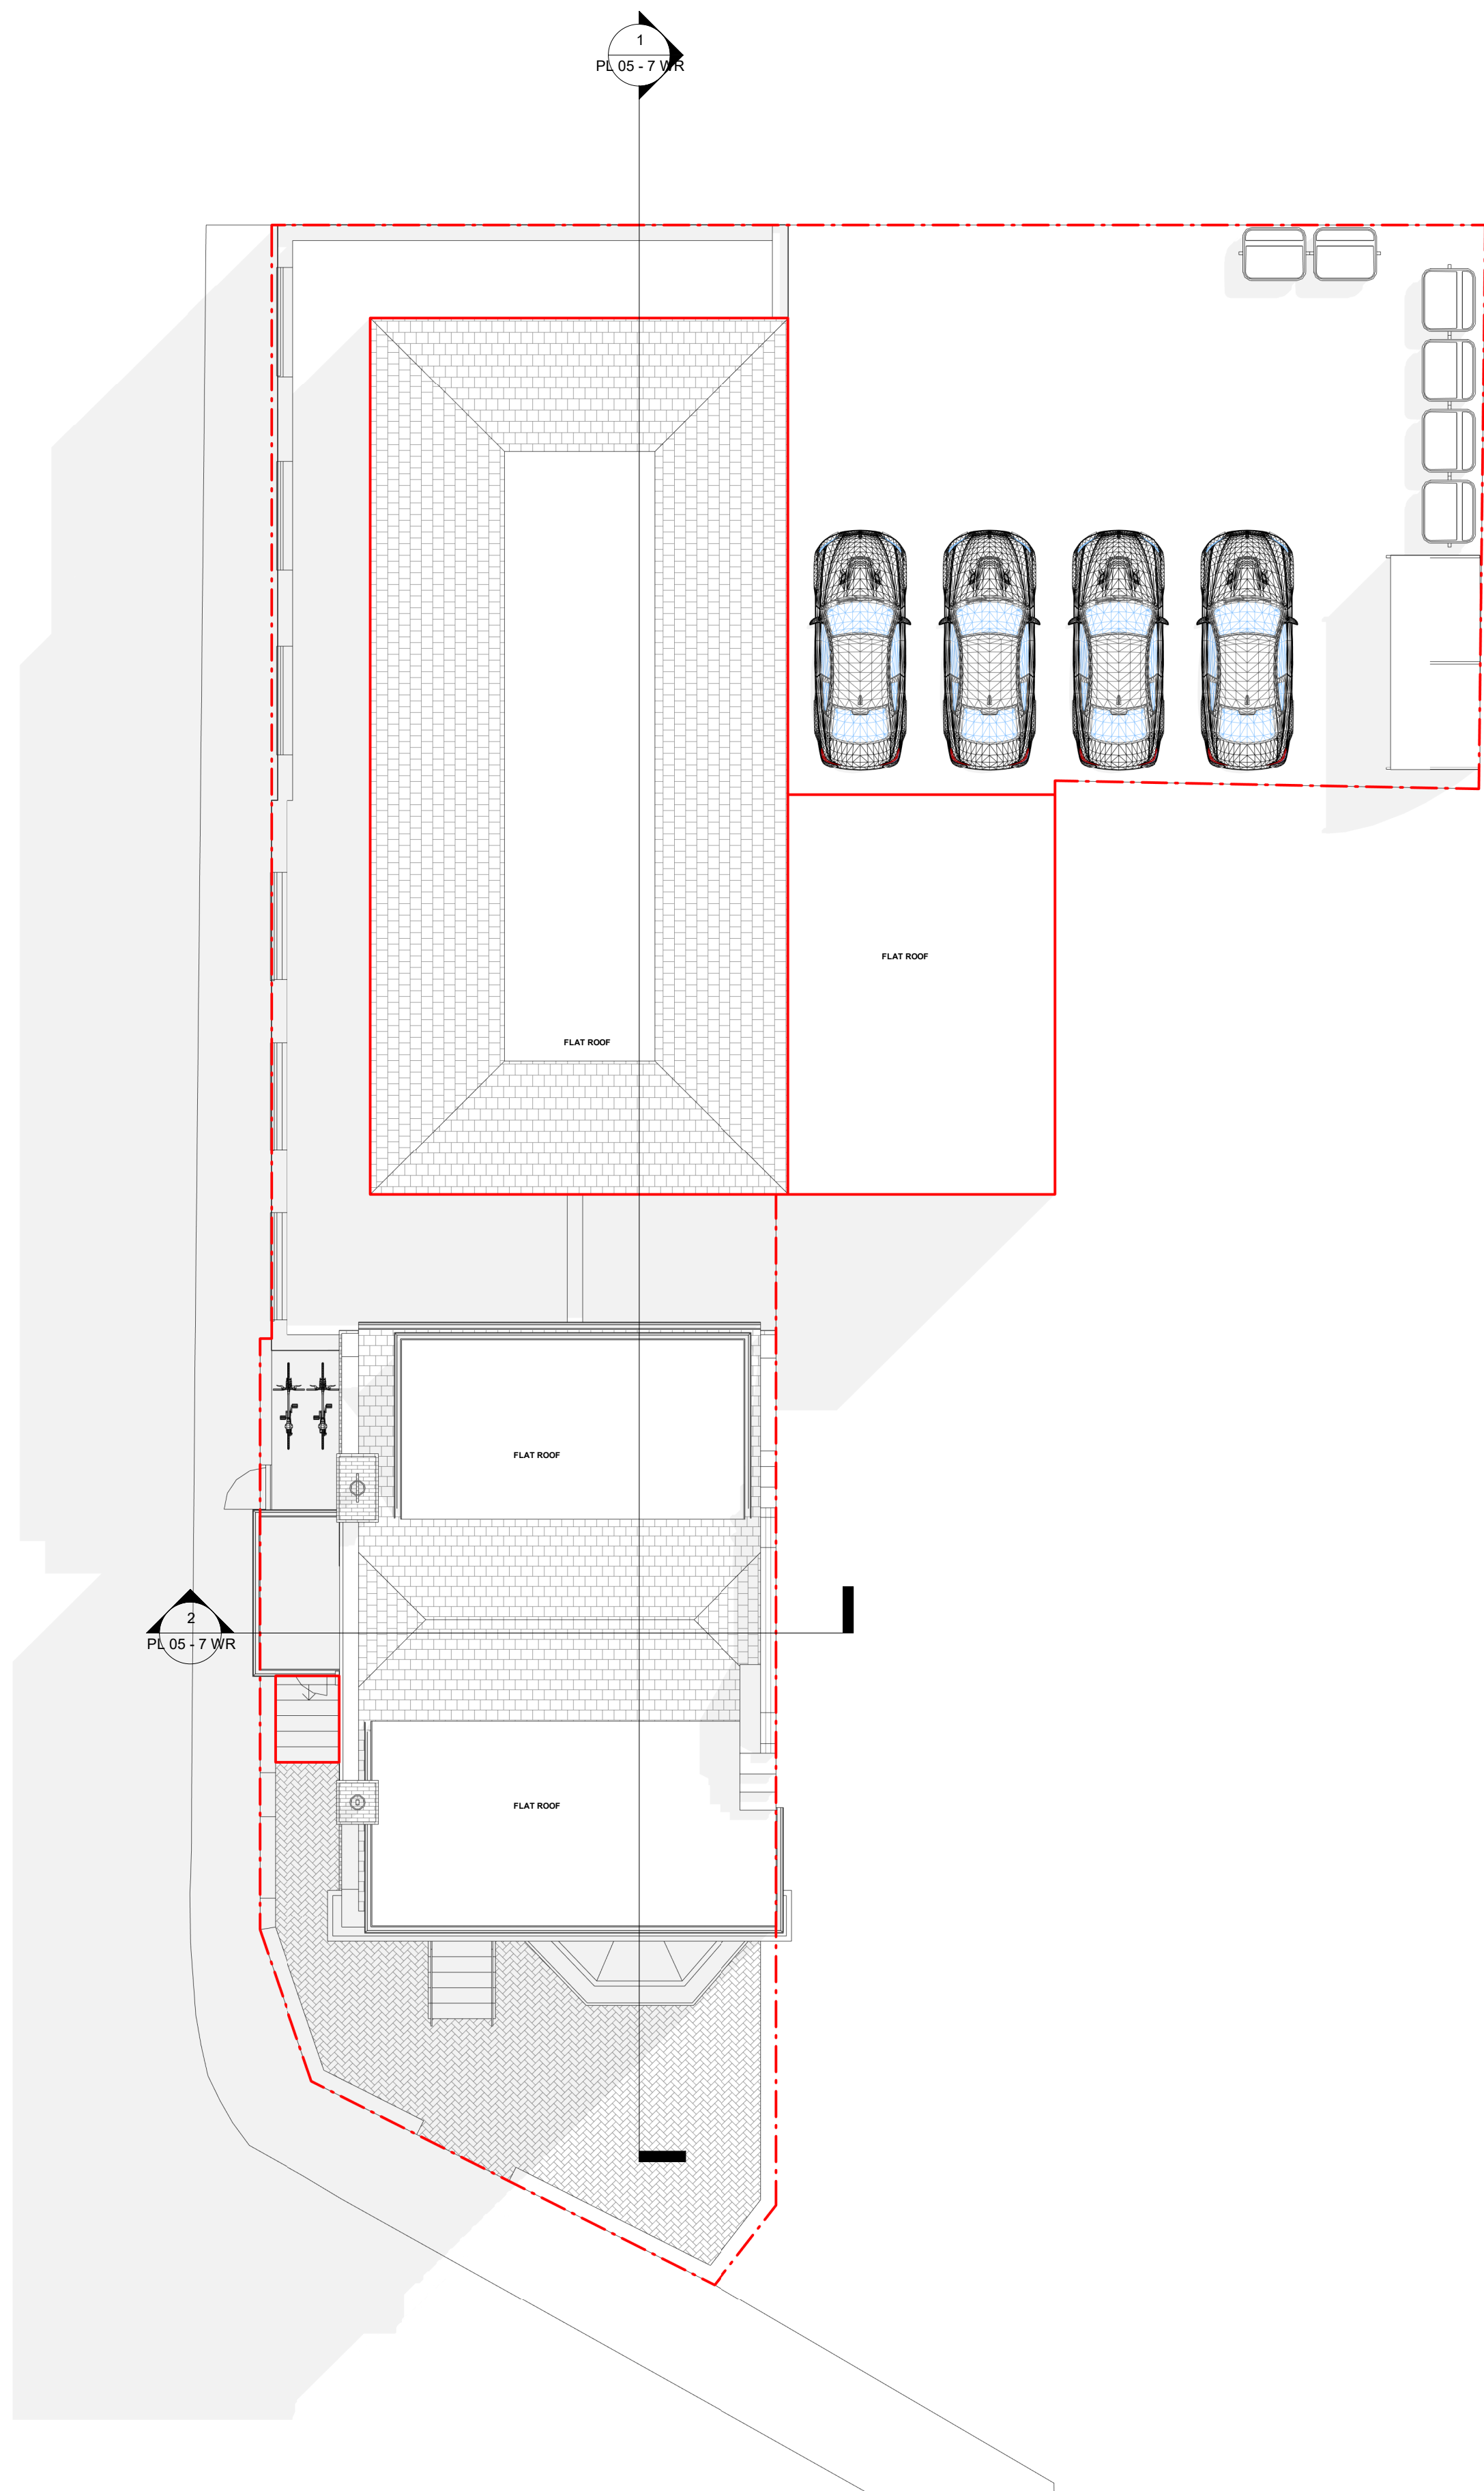

1 Proposed Roof
1 : 100

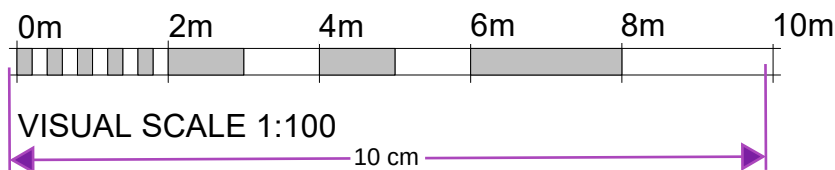

KEY

RED: PROPOSED NEW
DEVELOPMENT - WALLS,
WINDOWS, DOOR AND STAIRCASE

BLUE SHADING: APPROVED FLAT
LAYOUTS UNDER PERMITTED
DEVELOPMENT (REF. 20231143)

	EXISTING WALL		PROPOSED WALL
			
BOUNDARY LINE			
			
F/C			
			
FLOOR TO CEILING HEIGHT			
PROJECT			
Alterations to Facade, Ground Floor and First Floor Extension, Flat Conversion and Internal Reconfiguration			
ADDRESS			
7 Wrotham Rd, Gravesend DA11 0PD			
CLIENT NAME			
PROJECT STATUS			
Planning			
SHEET N		DRAWING TITLE	
PL 03 - 7 WR		Proposed Roof Plan	
DESIGNED BY:		DRAWN BY:	CHECKED BY:
GOPLANS		SD	GOPLANS
DATE:		SCALE:	
24/01/2024		As Indicated @ A1	
All dimensions to be cross-checked on site prior to completing drawings for a party wall process, ordering and/or structural purposes			

