


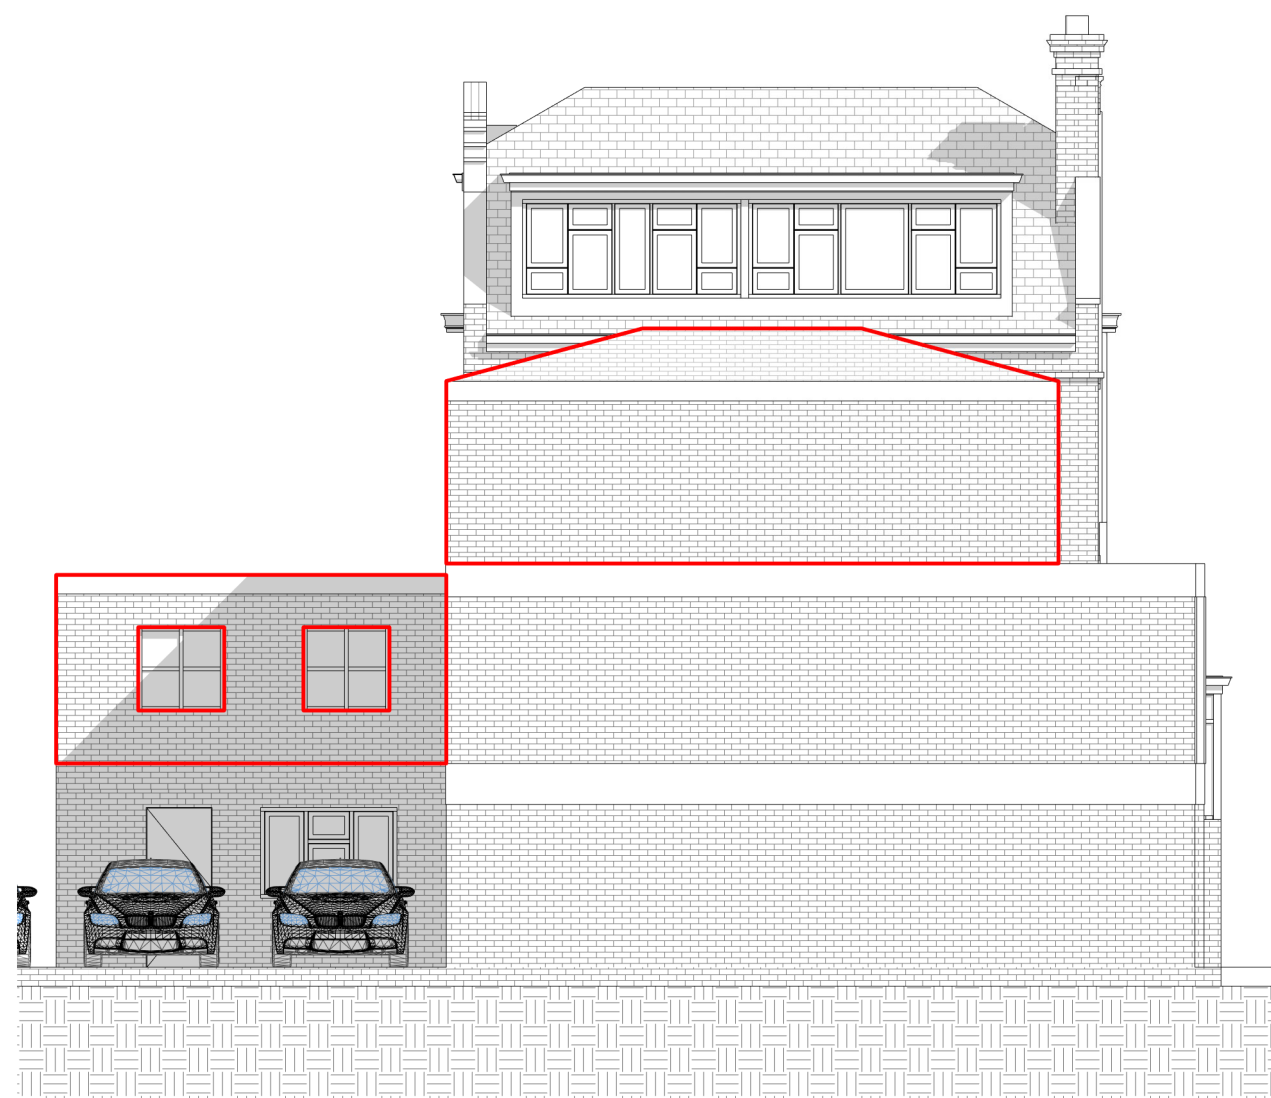

1 Proposed Front Elevation
1 : 100



3 Proposed Left Side Elevation
1 : 100



2 Proposed Rear Elevation
1 : 100



4 Proposed Right Side Elevation
1 : 100

KEY

RED: PROPOSED NEW
DEVELOPMENT - WALLS,
WINDOWS, DOOR AND STAIRCASE

BLUE SHADING: APPROVED FLAT
LAYOUTS UNDER PERMITTED
DEVELOPMENT (REF. 20231143)

	EXISTING WALL		PROPOSED WALL
	BOUNDARY LINE		
	FLOOR TO CEILING HEIGHT		
PROJECT Alterations to Facade, Ground Floor and First Floor Extension, Flat Conversion and Internal Reconfiguration			
ADDRESS 7 Wrotham Rd, Gravesend DA11 0PD			
CLIENT NAME			
PROJECT STATUS Planning			
SHEET N PL 04 - 7 WR		DRAWING TITLE Proposed Elevations	
DESIGNED BY: GOPLANS		DRAWN BY: SD	CHECKED BY: GOPLANS
DATE: 24/01/2024		SCALE As Indicated @ A1	
All dimensions to be cross-checked on site prior to completing drawings for a party wall process, ordering and/or structural purposes			
			

