



Notes

All dimensions in millimeters unless otherwise stated.
Do not scale this drawing.
The Contractor must verify all dimensions on site before commencement.
This practice must be notified of any suspected discrepancies or omissions.
Elevations are for illustrative purposes only.

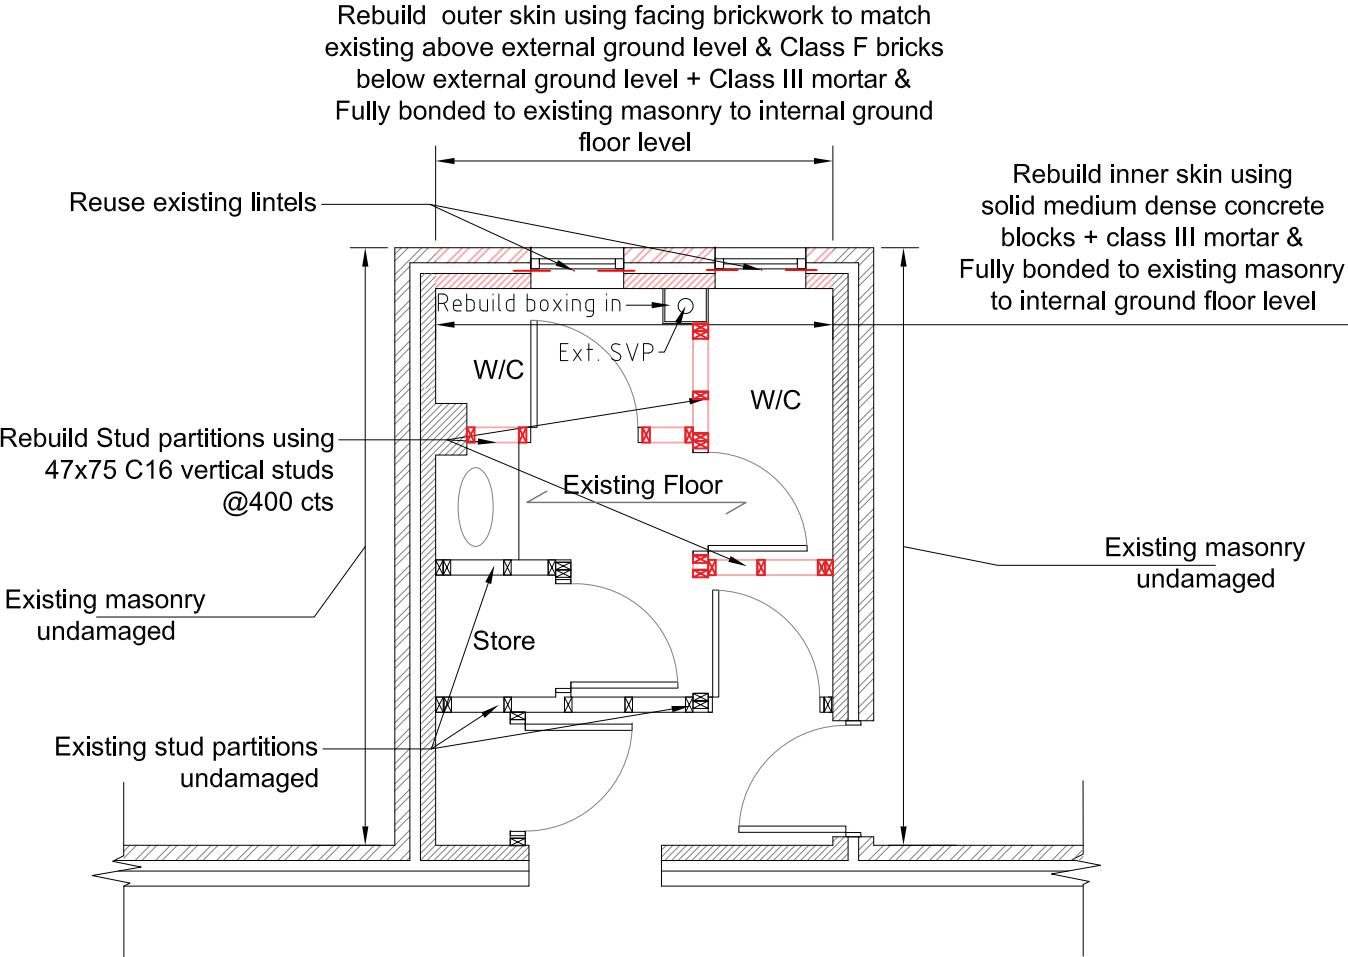

PROPOSED GROUND FLOOR PLAN

Showing structure above (Scale 1:50)

 

Client Marion Money		Job 32 Harmer Street Gravesend DA12 2AX					 CHESSEX STRUCTURAL CONSULTANTS info@chessstructural.co.uk 28 Station Road, Watford, Herts, WD17 1JU t 01923 250050 f 0870 7059170	
Drawing Title Ground Floor Reinstatement Plan		Date	Scale (@A4)	Drawn	Drawing No.	Rev.		
		Sept-24	1:50	MP	7341-02			