



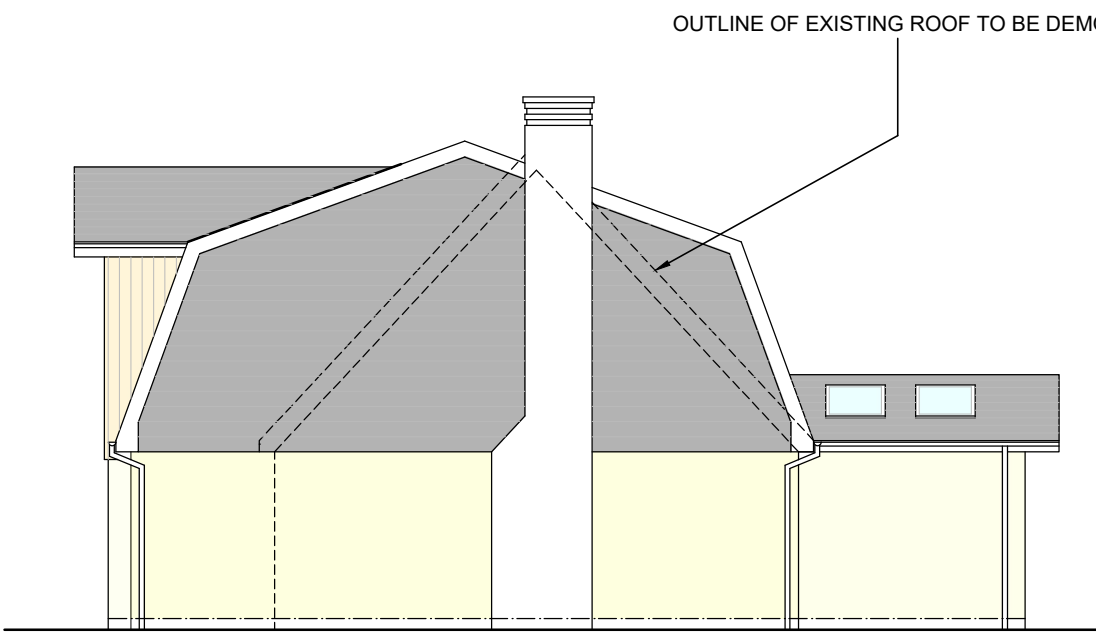


SIDE ELEVATION
(1:100)



FRONT ELEVATION
(1:100)

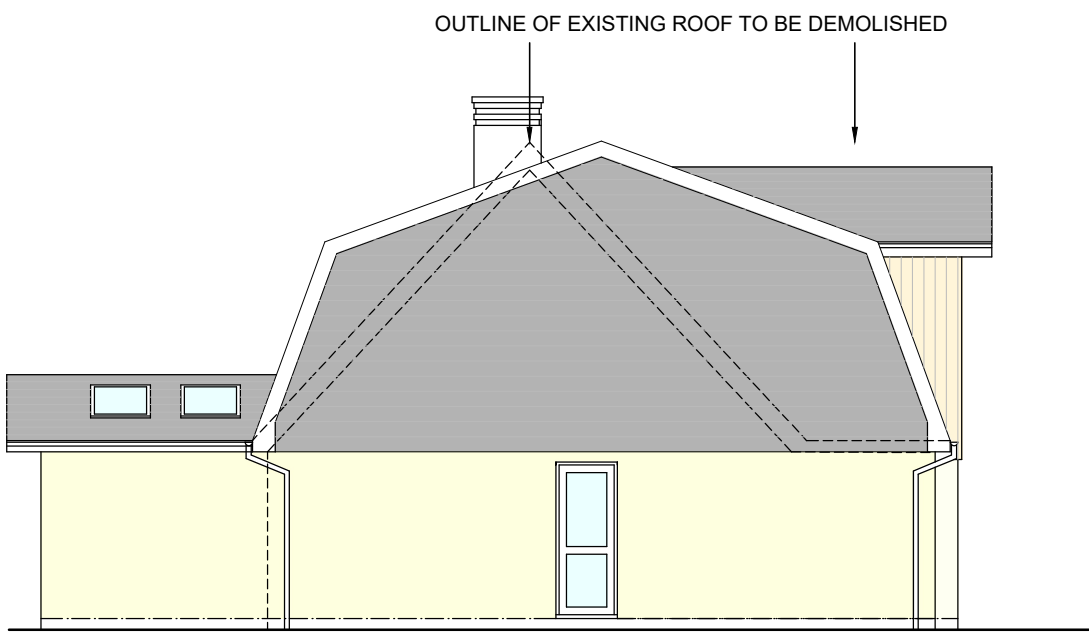

SIDE ELEVATION
(1:100)

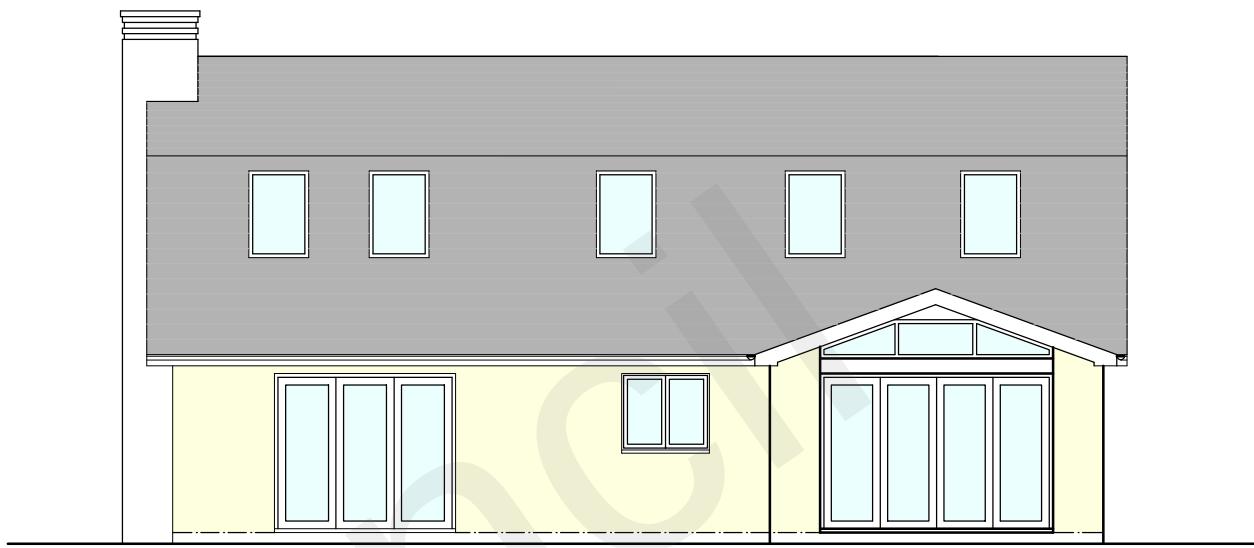

REAR ELEVATION
(1:100)

MATERIALS

NOTE: SHADED AREAS ON ELEVATIONS ARE INDICATIVE OF TREATMENT TO THAT AREA AND NOT NECESSARILY A TRUE REPRESENTATION OF THE FINISHED COLOUR


ROOF - BLUE/BLACK MARLEY ETERNIT ROOF TILES

WALLS (GABLES) - BLUE/BLACK MARLEY ETERNIT TILES


WALLS (LOWER FACADES) - PAINTED RENDER FINISH

WALLS (UPPER FACADES) - VERTICAL TIMBER BOARDING


WINDOWS & DOORS - BLACK uPVC

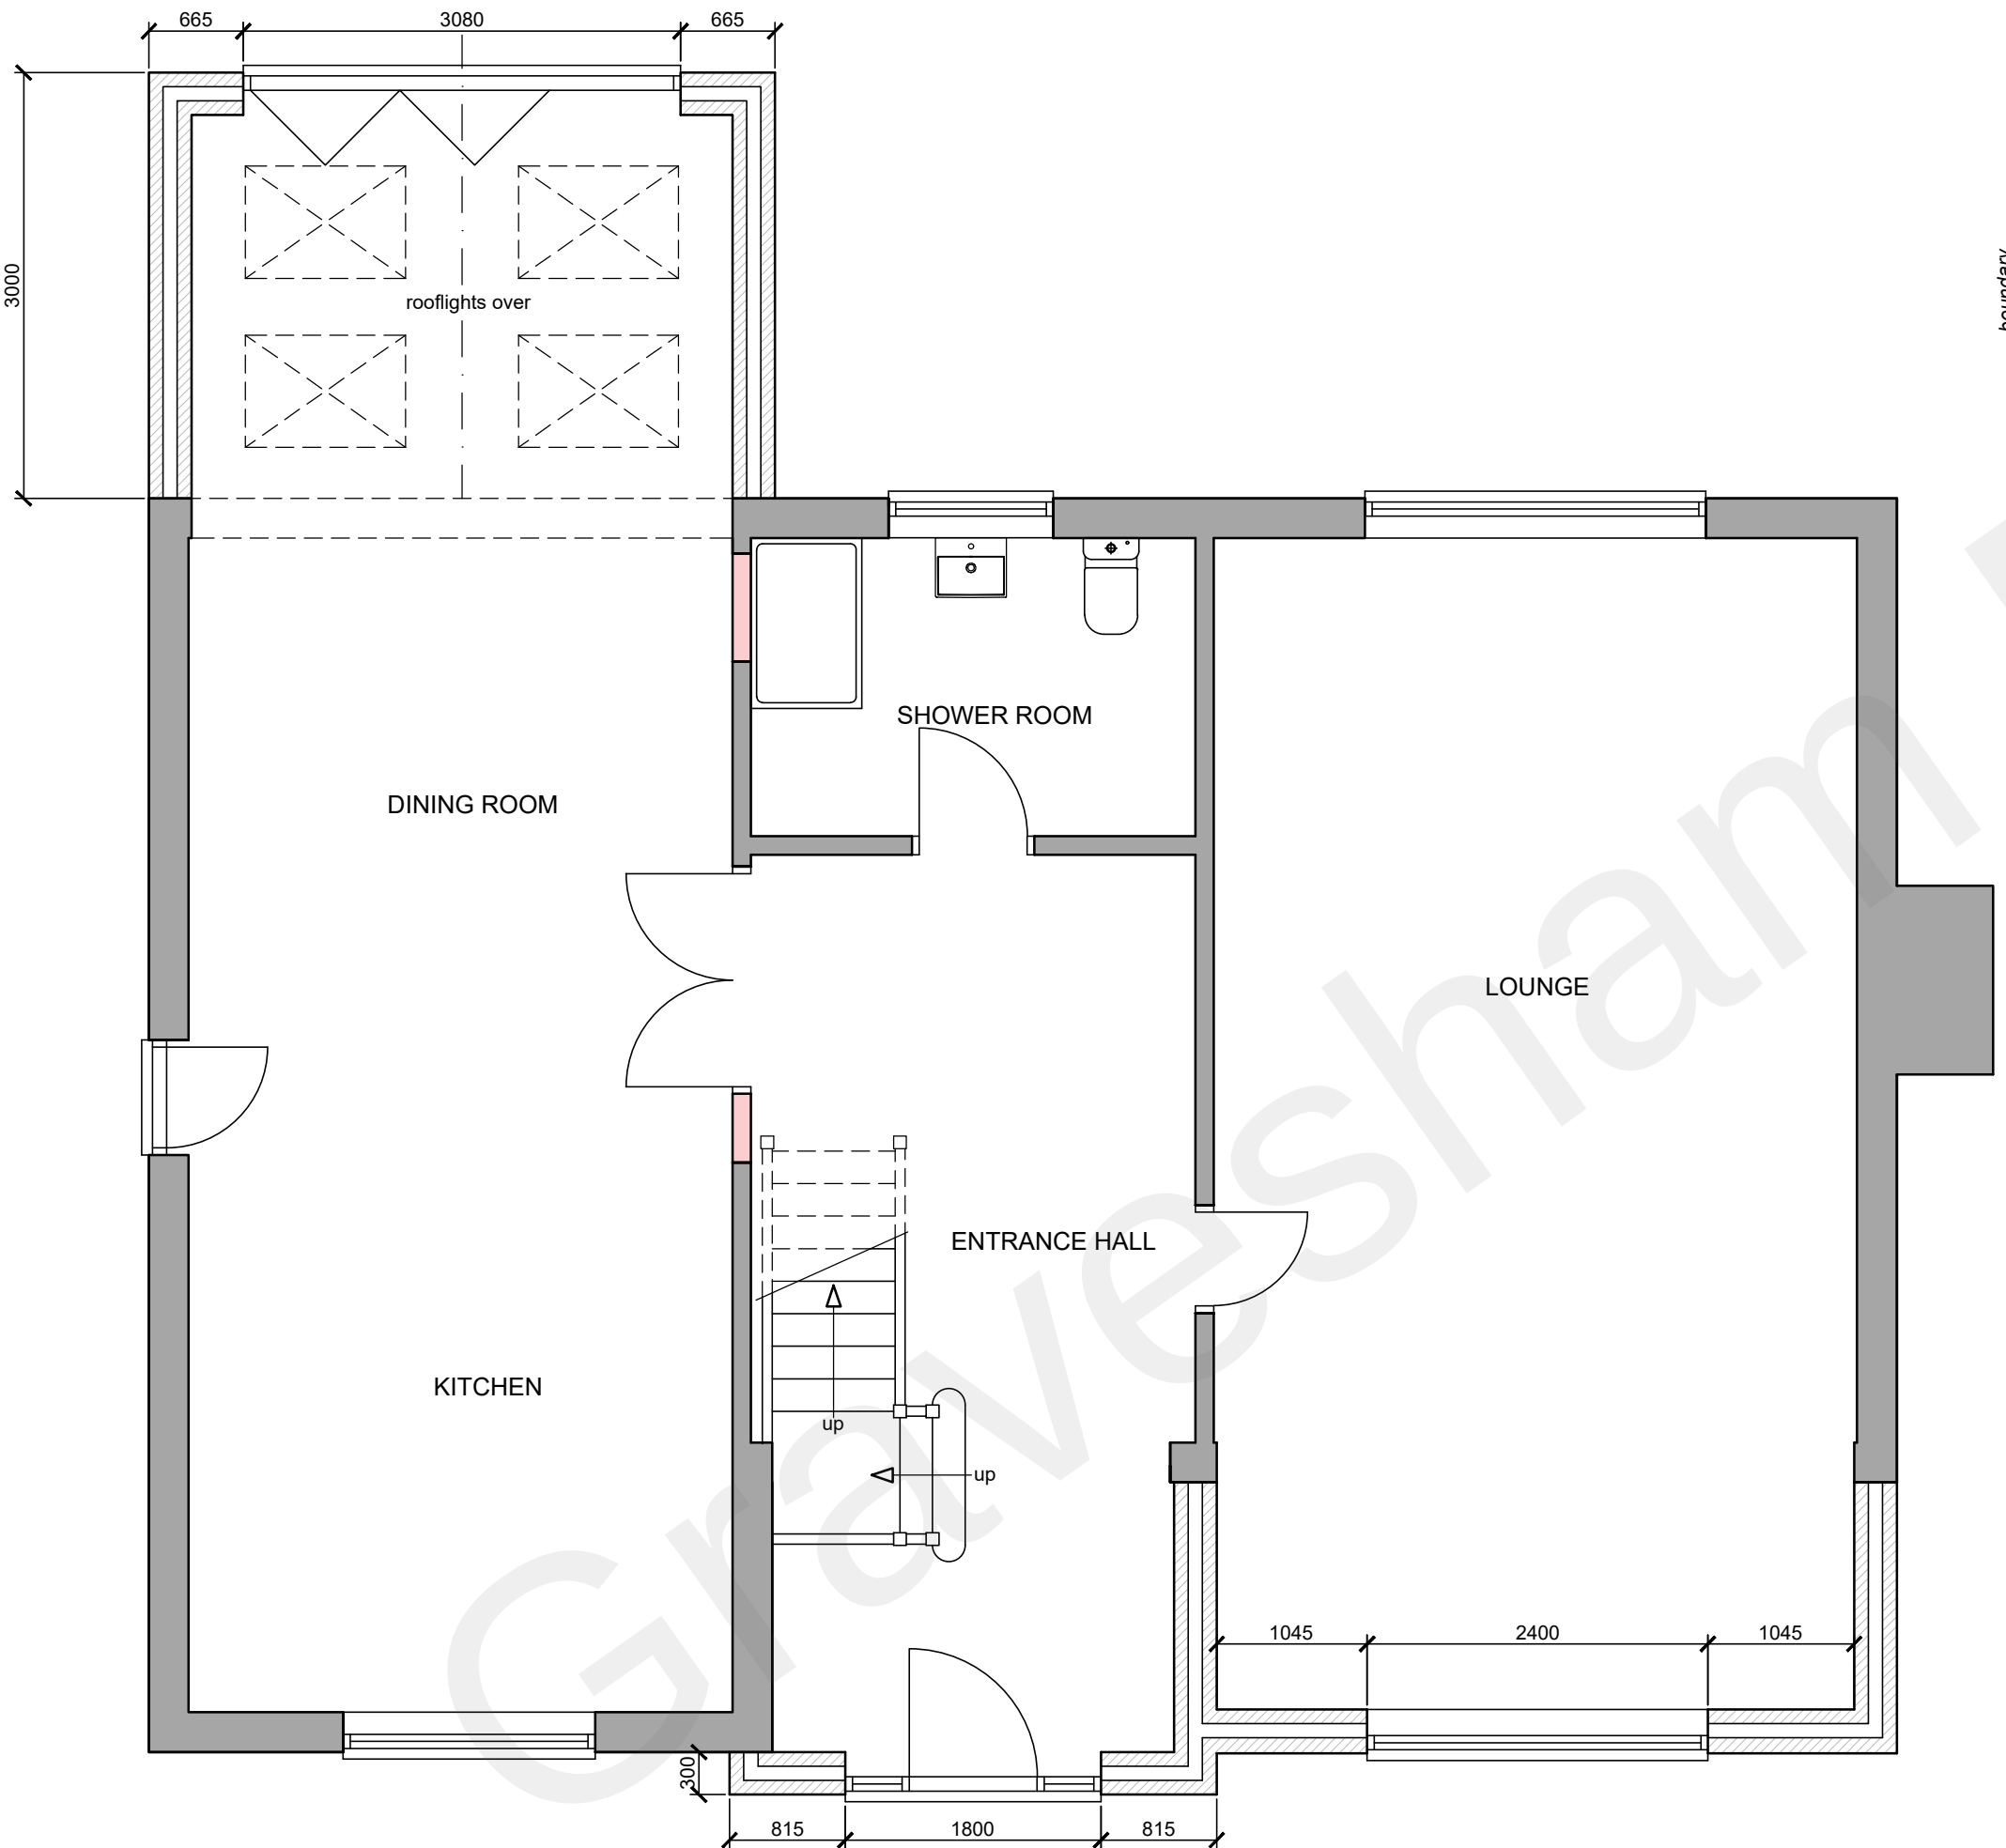


GROUND FLOOR PLAN
(1:50)

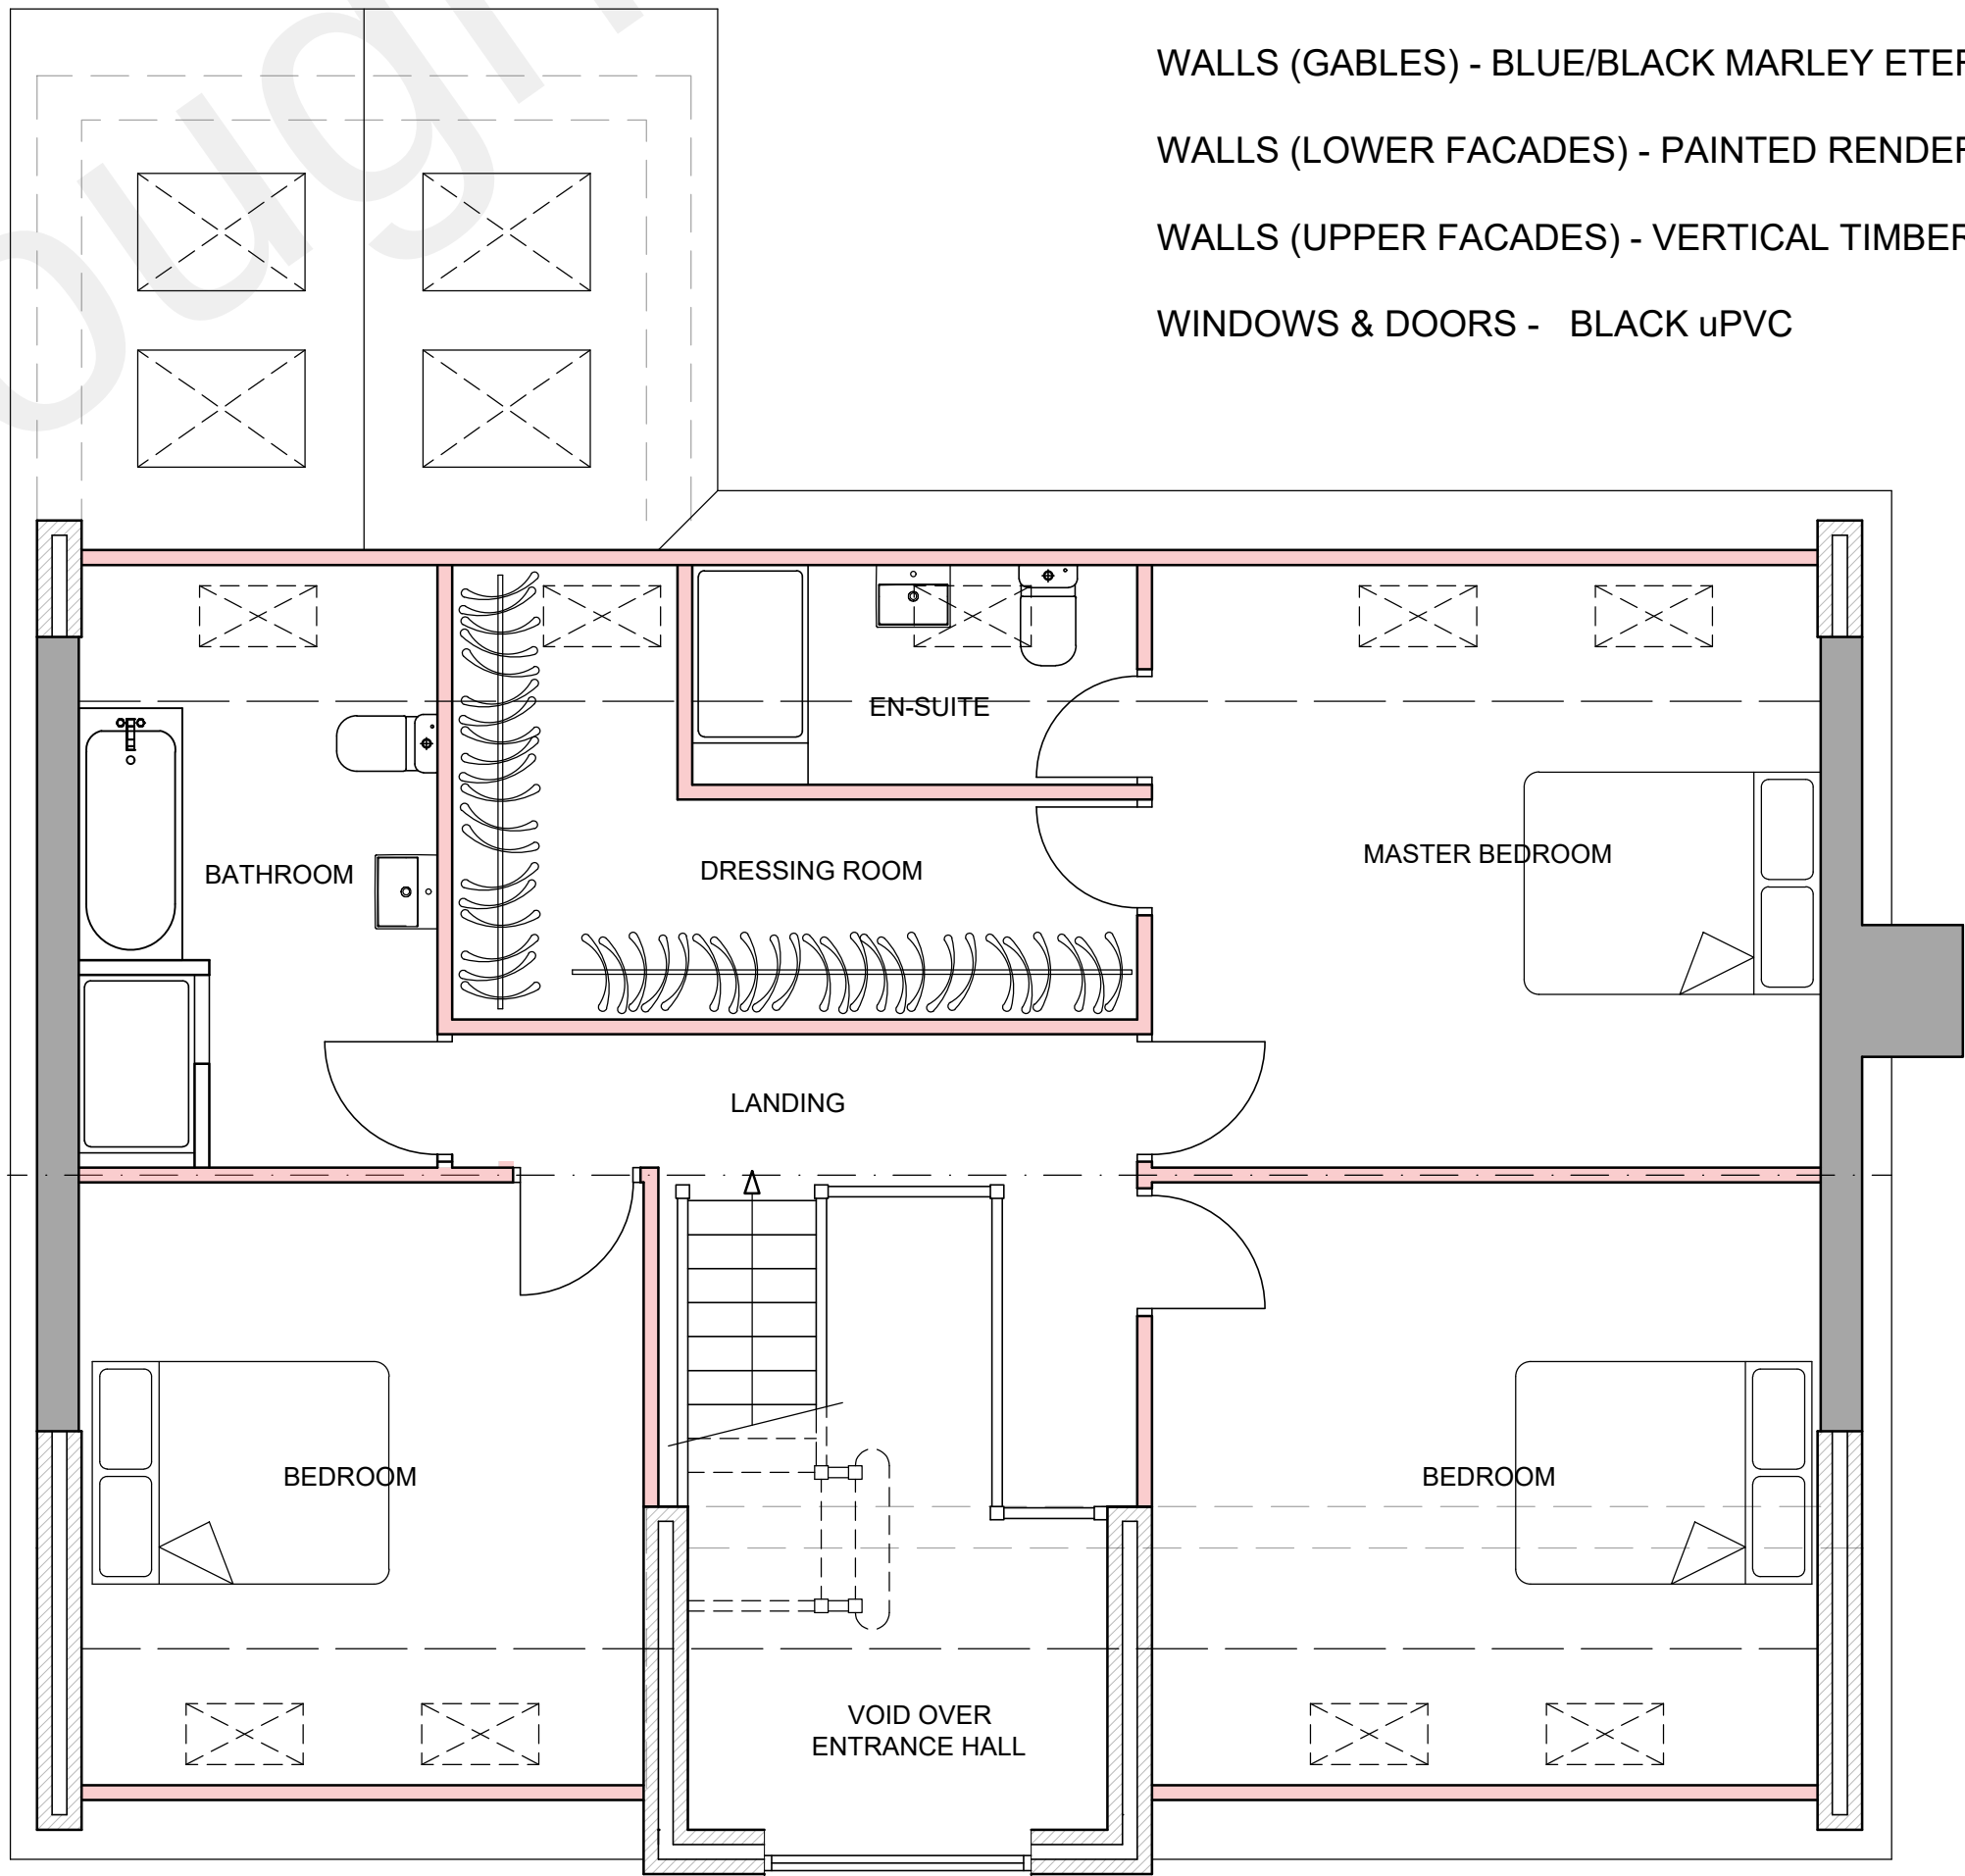

FIRST FLOOR PLAN
(1:50)

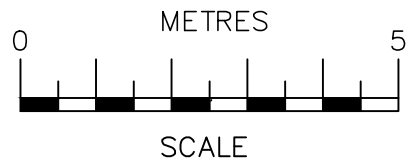

SCALE BAR @ 1:100

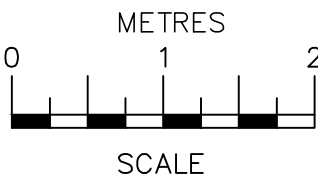

SCALE BAR @ 1:50

Date	No	Revision
Penfold Project Services		
Epmarket, Wrotham Road, Meopham, Kent, DA13 0JH Telephone: 01474 816690 e-mail: apenfold448@btinternet.com		
Job Title:	MUTTIS HAUS RIDGE LANE MEOPHAM KENT DA13 0DP	
Dwg Title:	PLANS & ELEVATIONS AS PROPOSED	
Scale:	1:50 & 1:100 @ A1	
Dwg No.:	02	
Date:	November 2021	