


Proposed Side elevation


Proposed Rear elevation




Proposed Front elevation

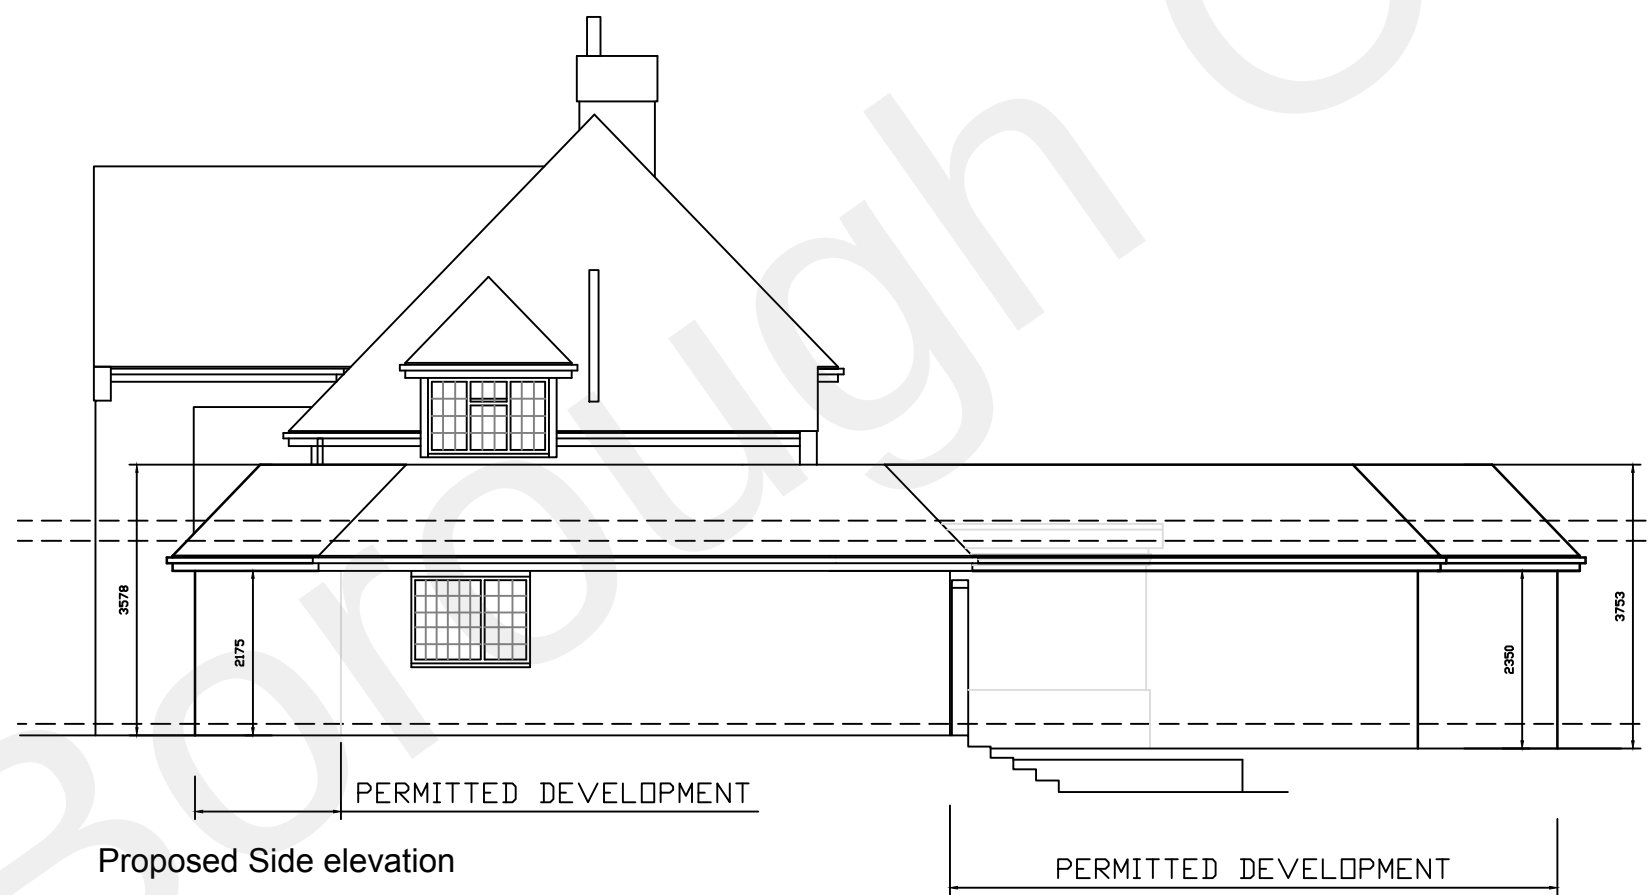

Proposed Side elevation

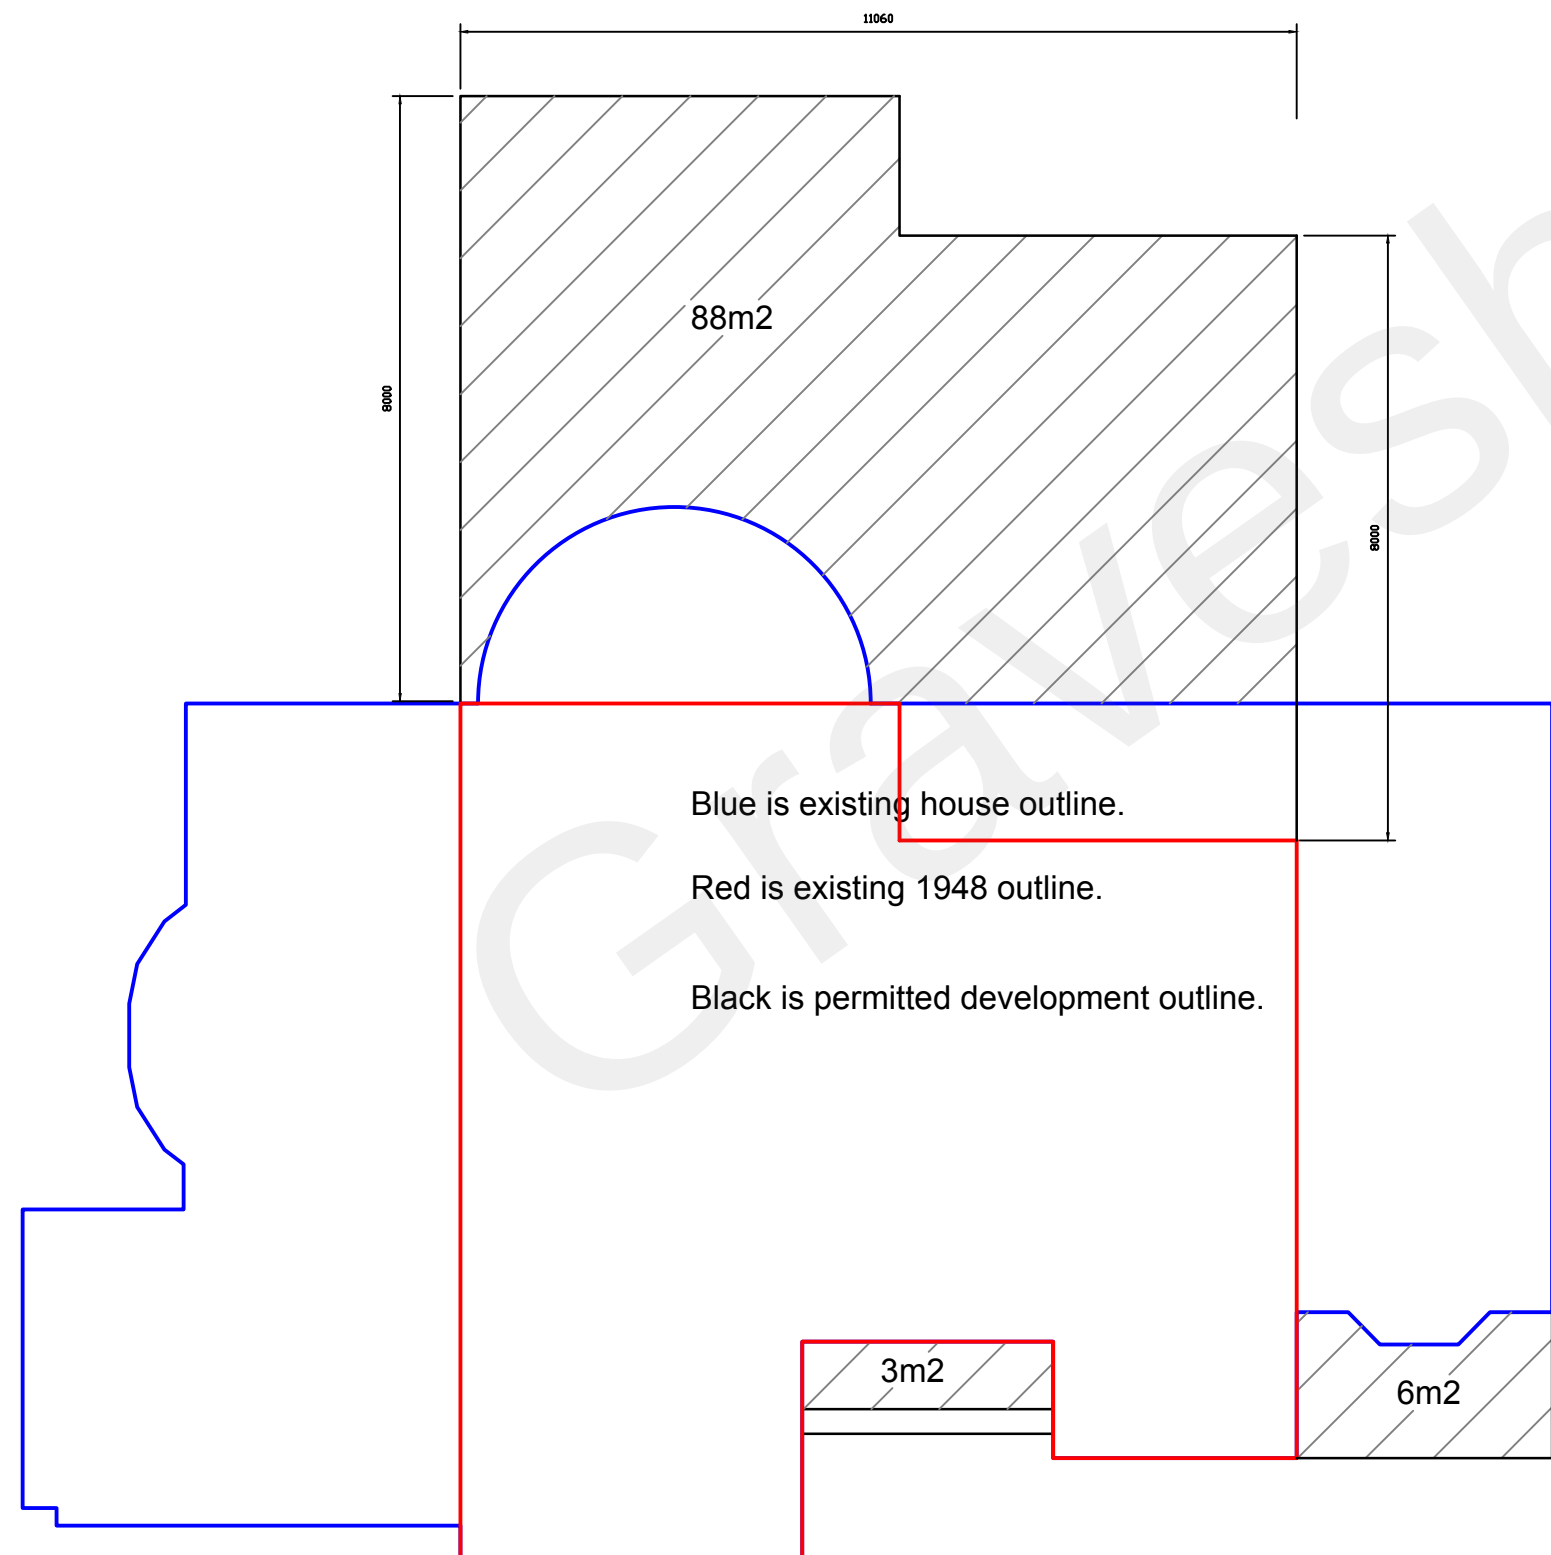

Existing Ground Floor 185m2
Permitted development extensions 97m

 

Revision	Date	Description

Status
PERMITTED DEV



design studio
priestfield stadium gillingham kent ME7 4DD
tel 01634 304700 fax 01634 850986
e mail: markcarter.design@virgin.net

Client
MR AND MRS COWARD

Drawing Title
PERMITTED DEVELOPMENT

Project Title
ALTERATIONS AT
SHORNE MEAD
PEAR TREE LANE

Scale	Date	Drawn
1:100	APRIL 22	MC

Drawing No	Rev
3262 - 010	B