


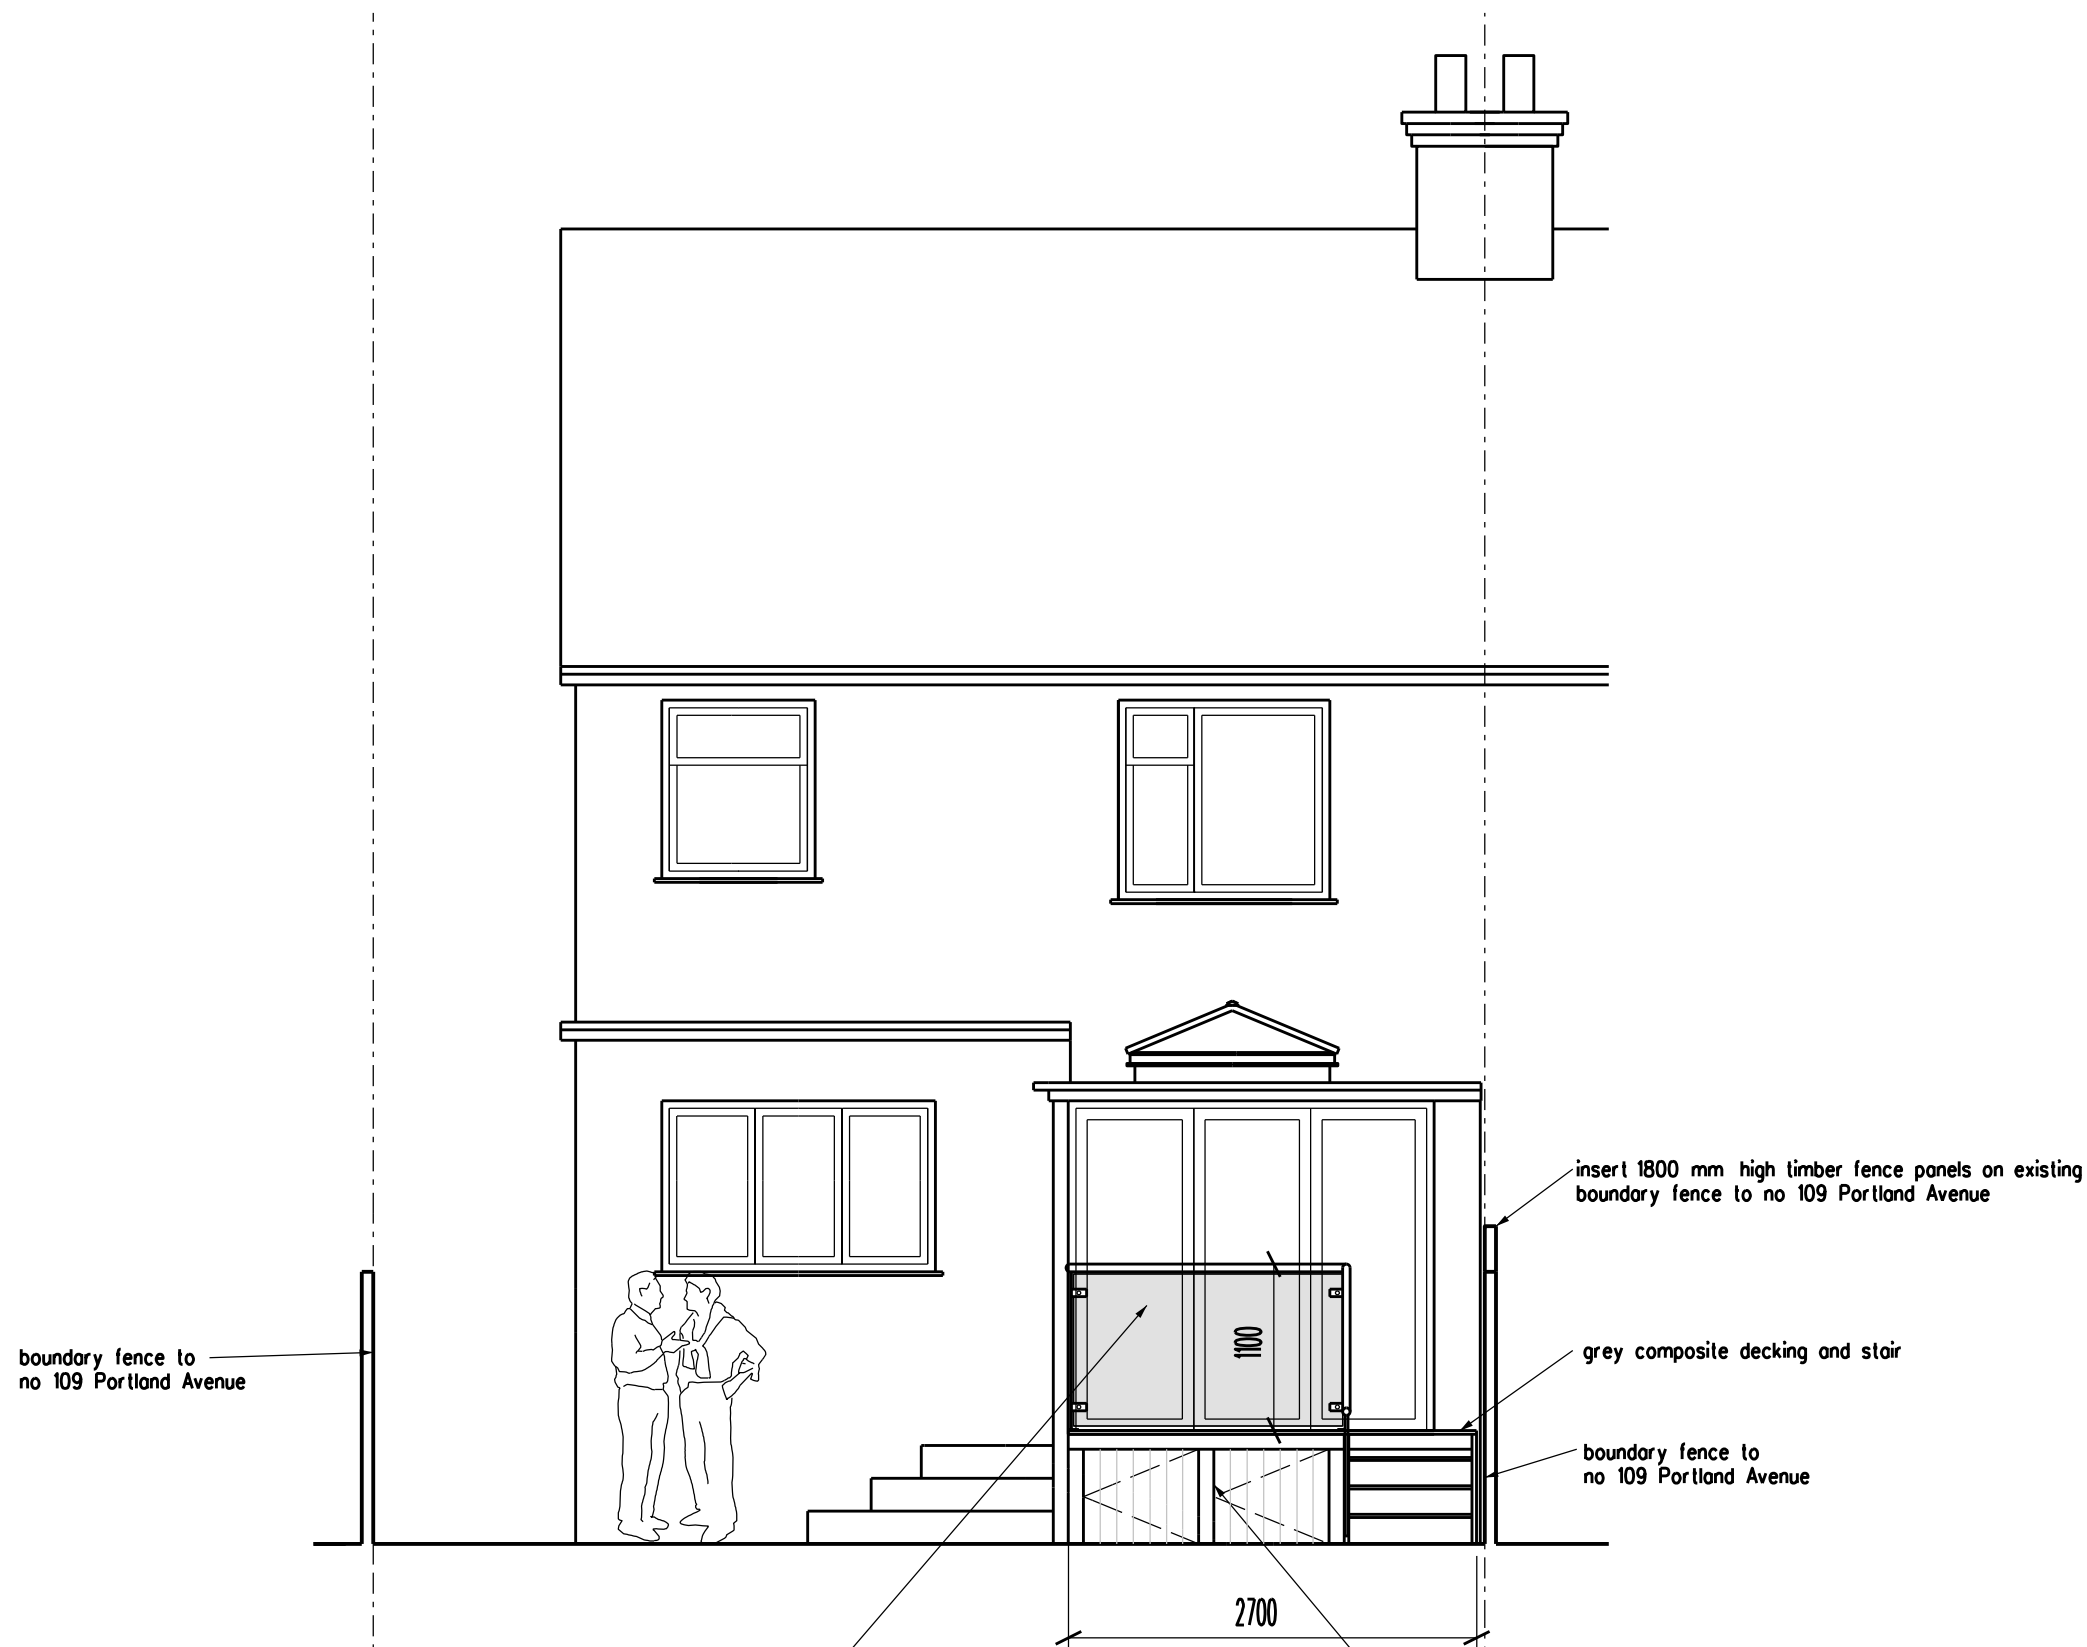

boundary fence to
no 109 Portland Avenue

1100 mm high stainless steel balustrade above finished
floor level within 10mm toughened & laminated clear glass
stainless steel balustrade mechanically fixed to decking
guarding to be able to resist minimum loads given in
the building regulations Part K2 0.74N/m glass for single
dwellings as BS E1991-1-1 with its UK National Annex
and PD 6688-1-1

2700


grey composite doors to storage
under

mid brown timber posts framing

insert 1800 mm high timber fence panels on existing
boundary fence to no 109 Portland Avenue

grey composite decking and stair

boundary fence to
no 109 Portland Avenue

 

REVISION	DATE
ARCHITECT	
TAARCHITECTS	
11 JOYDENS WOOD ROAD BEXLEY	
KENT DA5 2HS Tel 07905 130591	
ta140256@googlemail.com	
JOB	
PROPOSED FORMATION OF	
REAR VERANDA	
AT 109 PORTLAND AVENUE	
GRAVESEND KENT DA12 5HF	
DRAWING	
PROPOSED REAR ELEVATION	
SCALE	DATE
1:50 AT A3	AUG 2024
DRAWING NO.	
CH/06	