




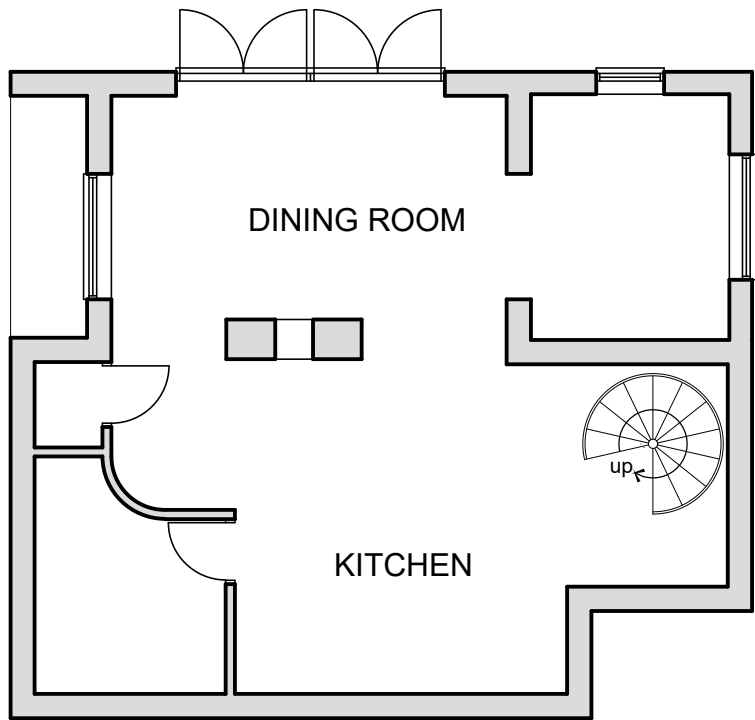


LOWER GROUND FLOOR PLAN
(1:100)

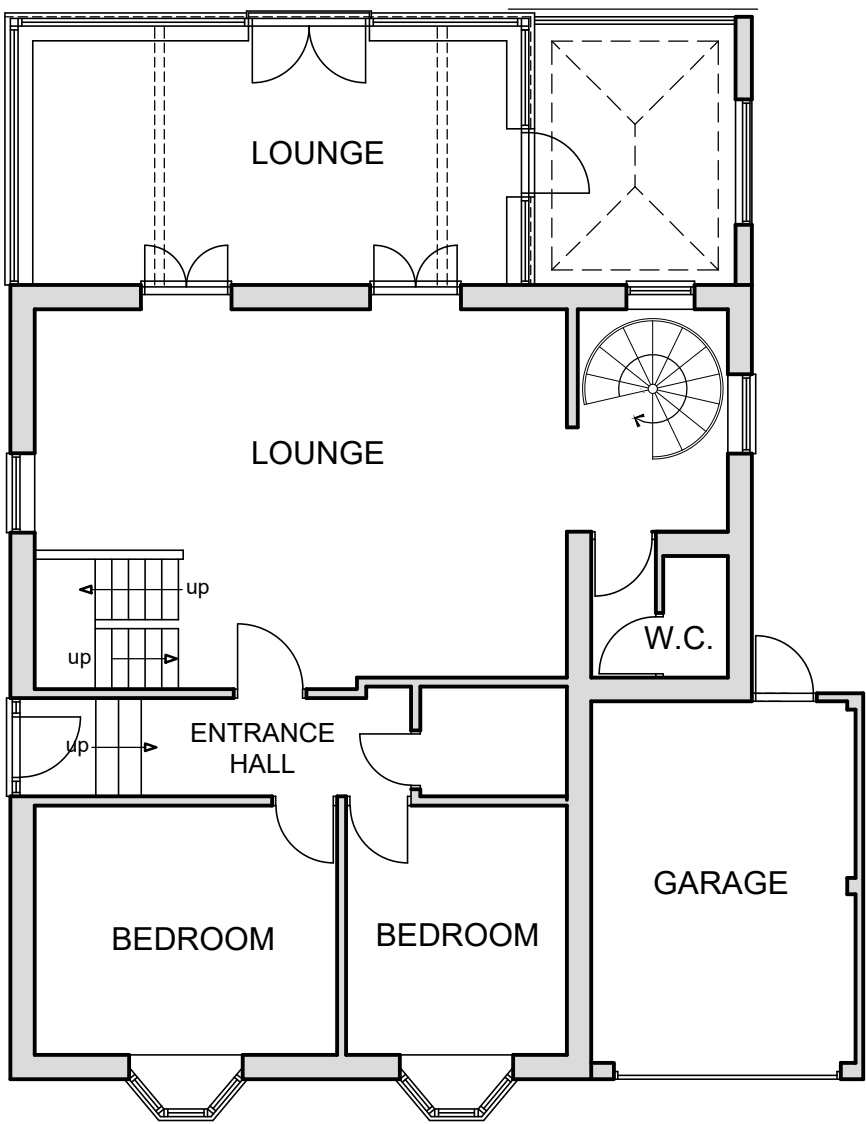


GROUND FLOOR PLAN
(1:100)

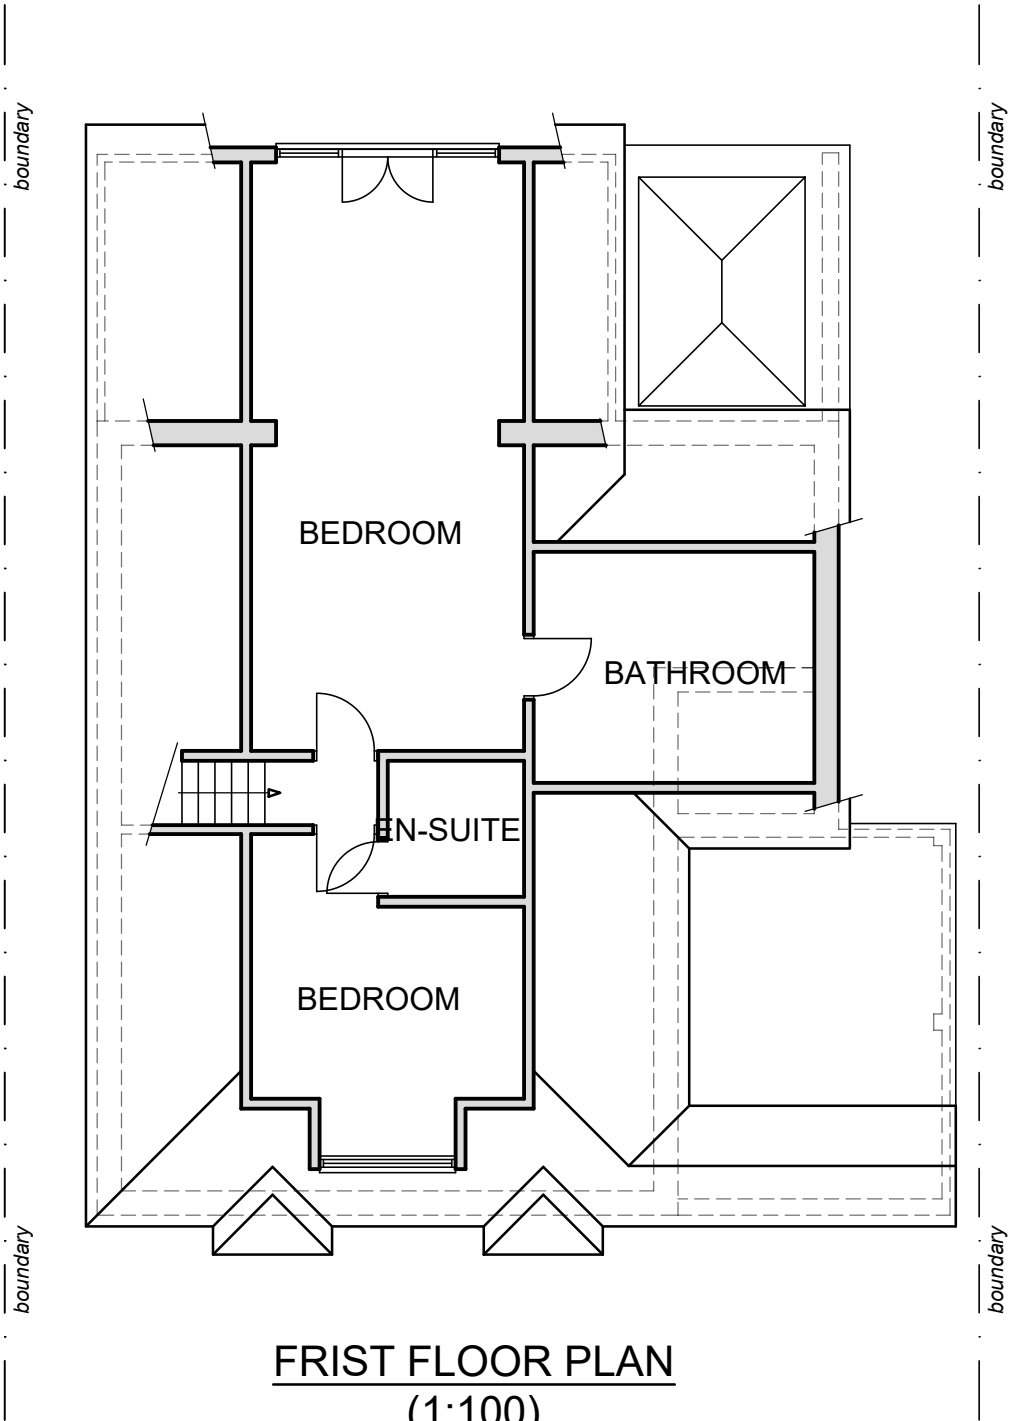

FRIST FLOOR PLAN
(1:100)

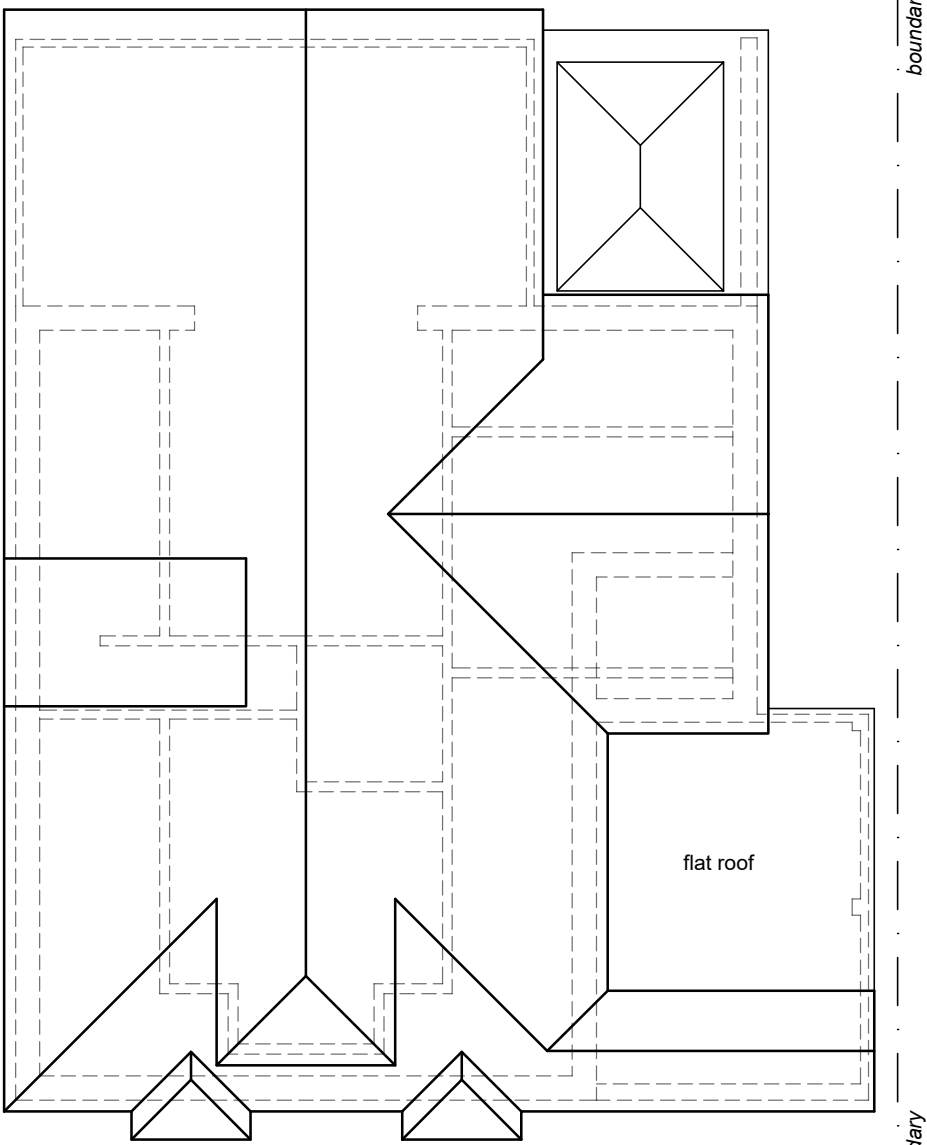

ROOF PLAN
(1:100)

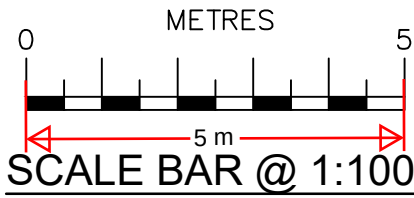

Date	No	Revision
Penfold Project Services		
Epmarket, Wrotham Road, Meopham, Kent, DA13 0JH Telephone: 01474 816690 e-mail: apenfold448@btinternet.com		
Job Title:	34 WALMERS AVENUE HIGHAM ROCHESTER KENT ME3 7EH	
Dwg Title:	PLANS AS EXISTING	
Scale:	1:100 @ A2	
Dwg No.:	1001	
Date:	October 2024	