




These drawings and designs are
the copyright of
SEVENCROFT LTD.



White Painted panels
with groove with
Stainless Steel
vertical columns
around openings,
similar to original
look of frontage in 2012

Black Painted
Rendered plinth,
similar to original
look of frontage in
2012

Front Elevation facing Parrock Street

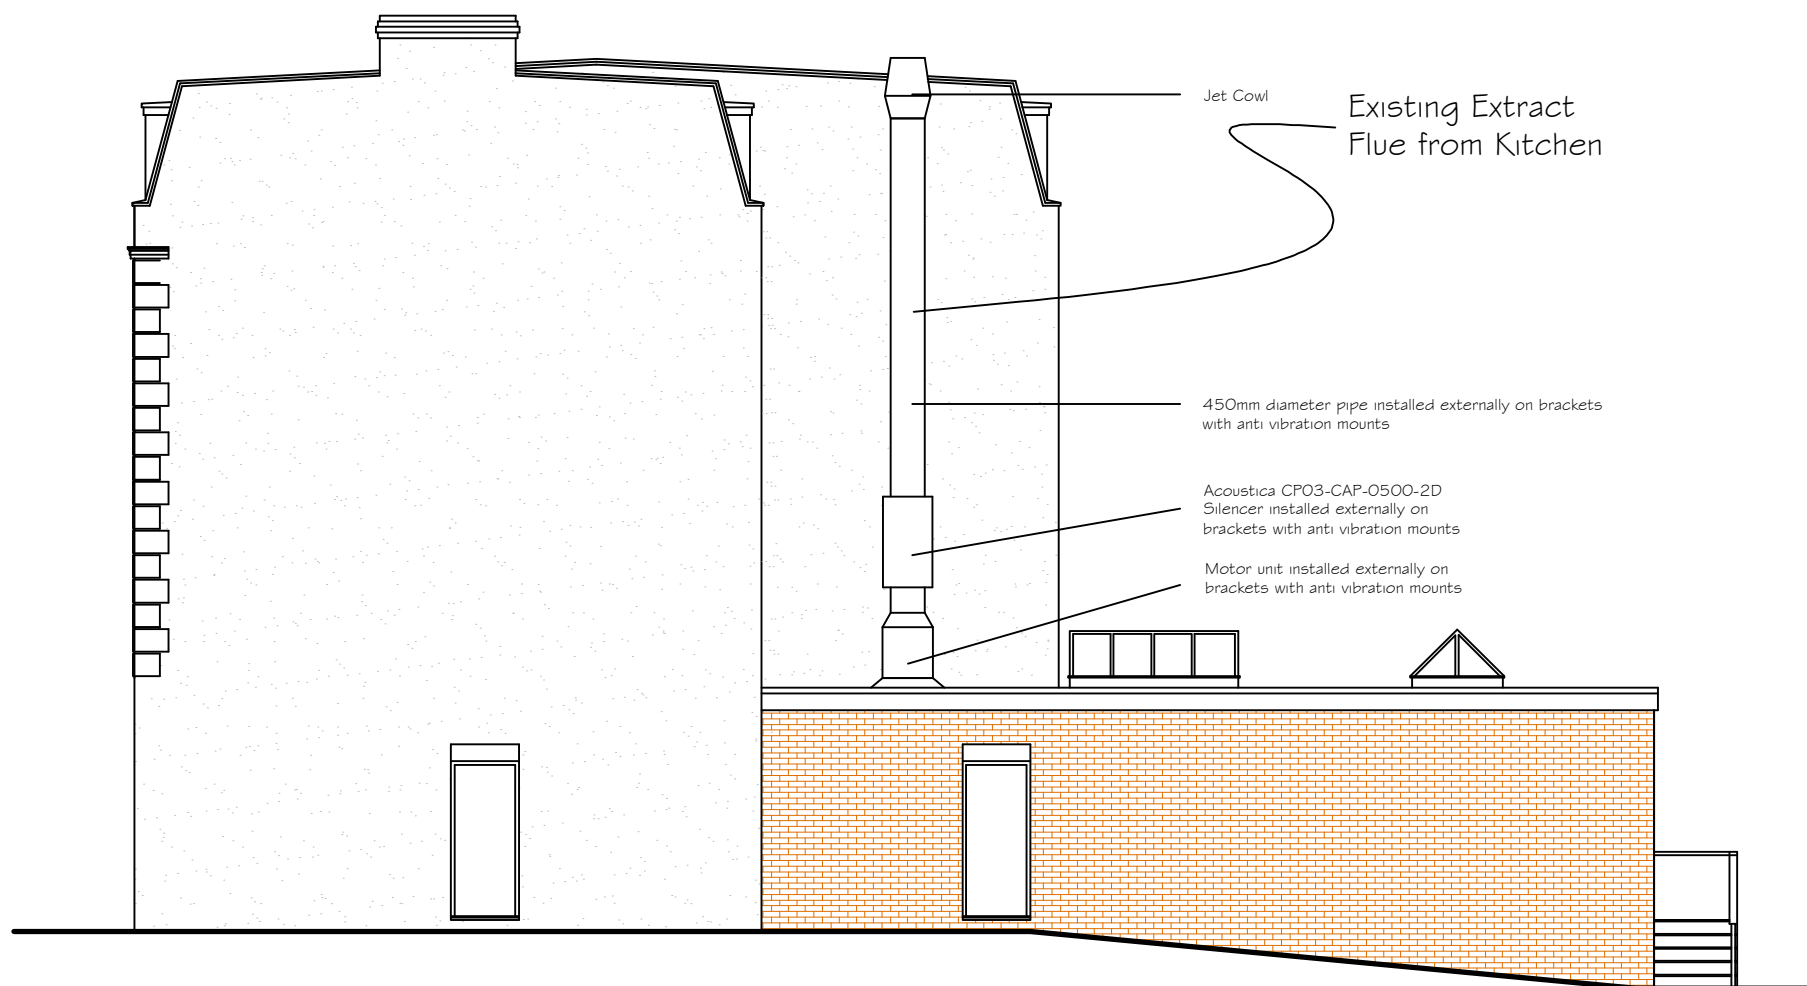

Jet Cowl
Existing Extract
Flue from Kitchen

450mm diameter pipe installed externally on brackets
with anti vibration mounts

Acoustica CP03-CAP-0500-2D
Silencer installed externally on
brackets with anti vibration mounts

Motor unit installed externally on
brackets with anti vibration mounts

Side Elevation facing 138 Parrock Street

As Proposed Elevations - Scale 1:100@A3

Proposed Extension to rear & conversion of Existing
Residential unit to Flats & Change of use of
redundant Restaurant area to 11 no. One Bedroom,
One Person Units at 140 & 139 Parrock Street,
Gravesend, Kent DA12 1EZ

Rev A - 15/07/23 Amended
following Email from planner

Date June 2022
Drawing No. 2022/28/16

CORPORATE ARCHITECTURE
& DESIGN GROUP



SEVENCROFT LTD.

277 Canterbury Road, Kennington
Ashford, Kent TN24 9QW
Tel / Fax : 01233 625553
e-mail : sevencroft@hotmail.co.uk