



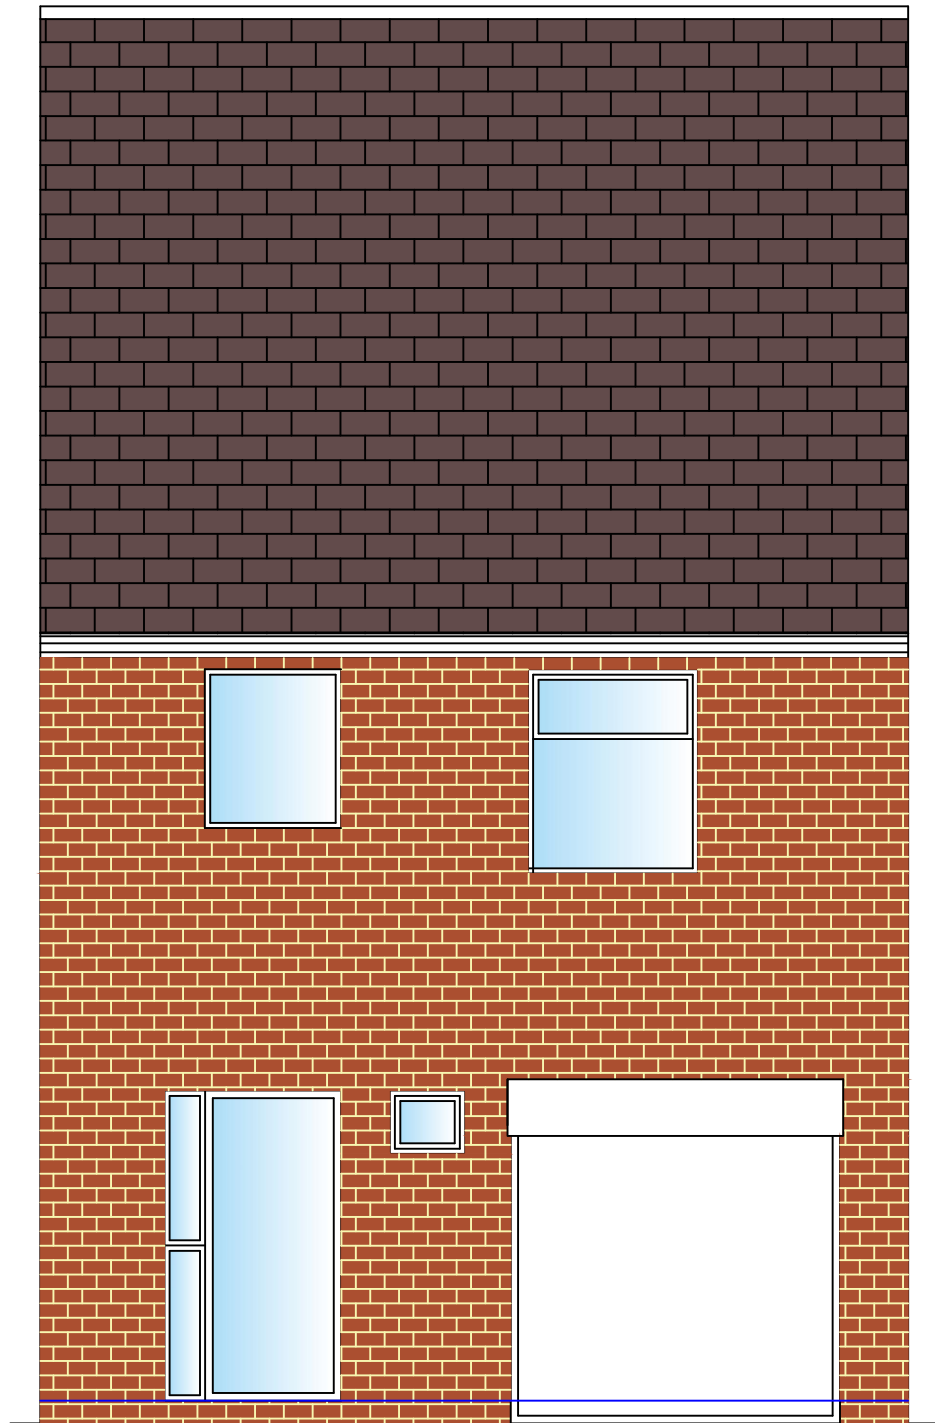

EXISTING FRONT ELEVATION

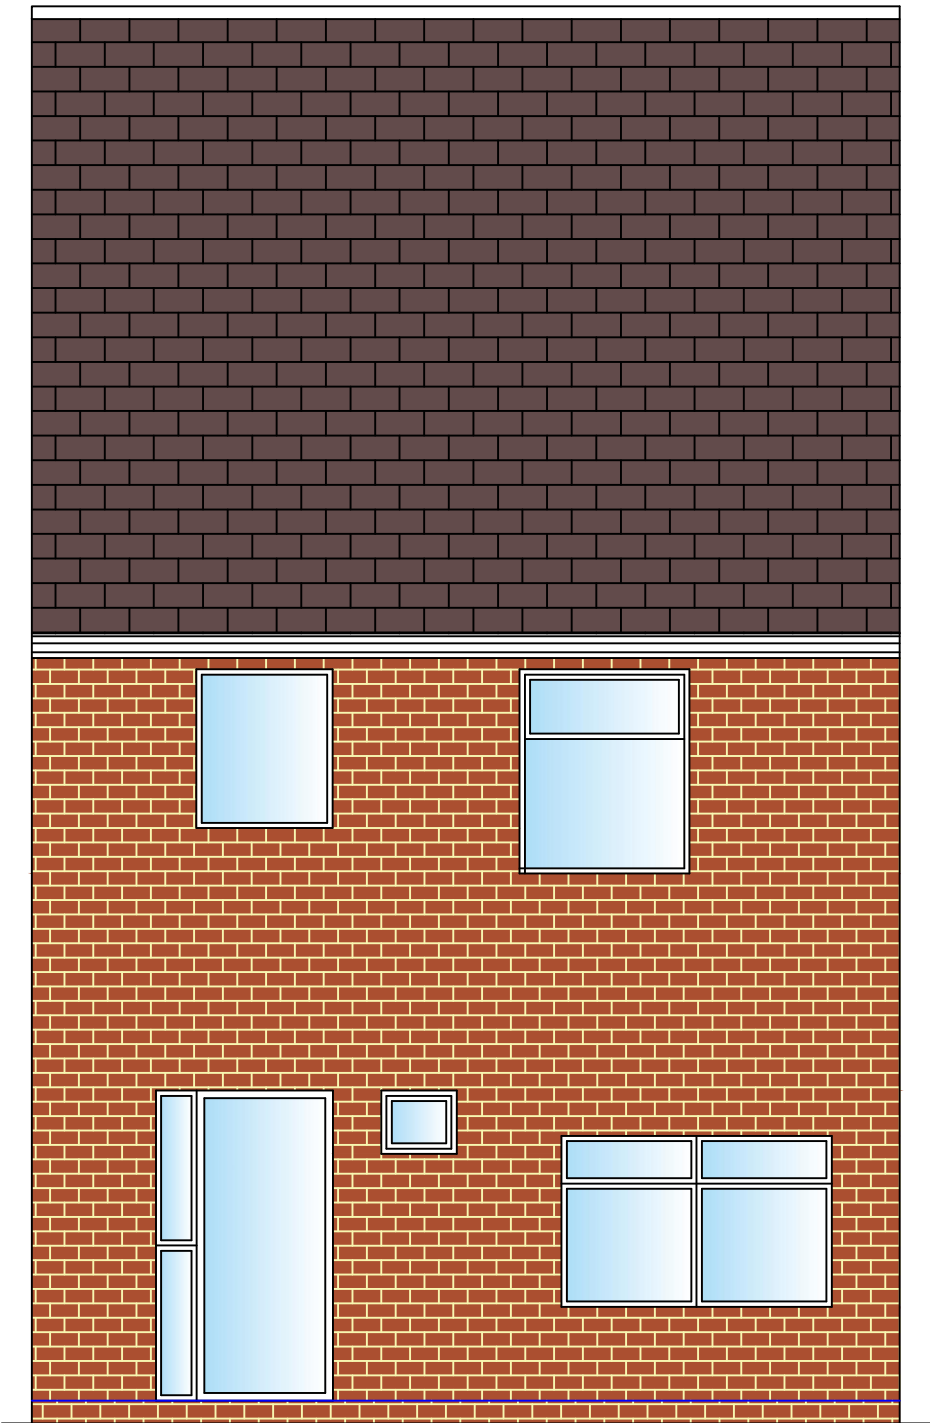

PROPOSED FRONT ELEVATION



THE
LOFT DESIGN
STUDIO

12 Swift Avenue, Finberry,
Ashford, Kent, TN25 7GD.
07872 995076.
theloftdesignstudio@outlook.com

Name:

MR BHADARE

Address:

10 CAMBRIAN GROVE, GRAVESEND, DA11 0PU

Project:

GARAGE CONVERSION

Date:

08/03/2023

Drawn By:

SC

Plan No:

1542-05

0

1m

2m

3m

SCALE BAR 1:50