



COPYRIGHT RESERVED  
ALL DIMENSIONS TO BE CHECKED BY CONTRACTOR ON SITE.  
SUPERVISOR TO BE NOTIFIED OF ALL DISCREPANCIES PRIOR  
TO WORKS COMMENCING.

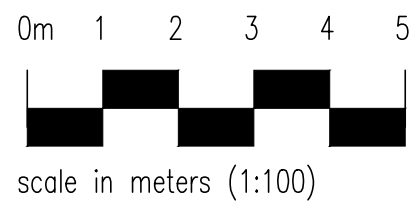

front elevation  
EXISTING




side elevation

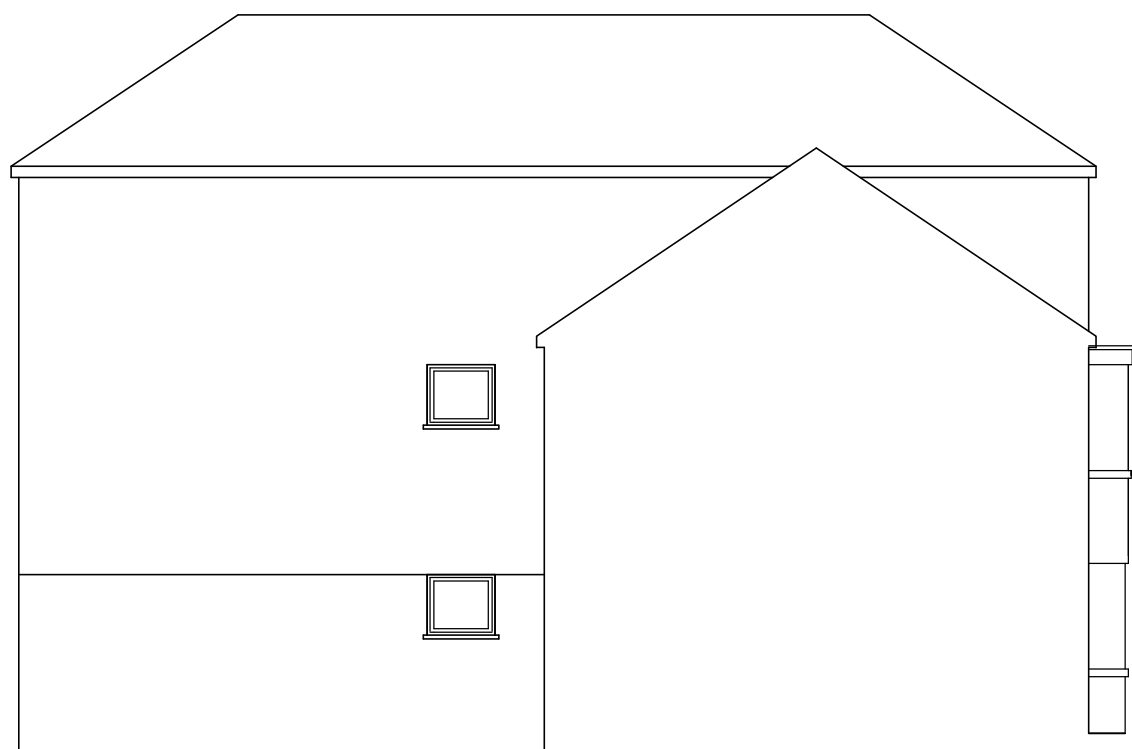


return elevation




rear elevation

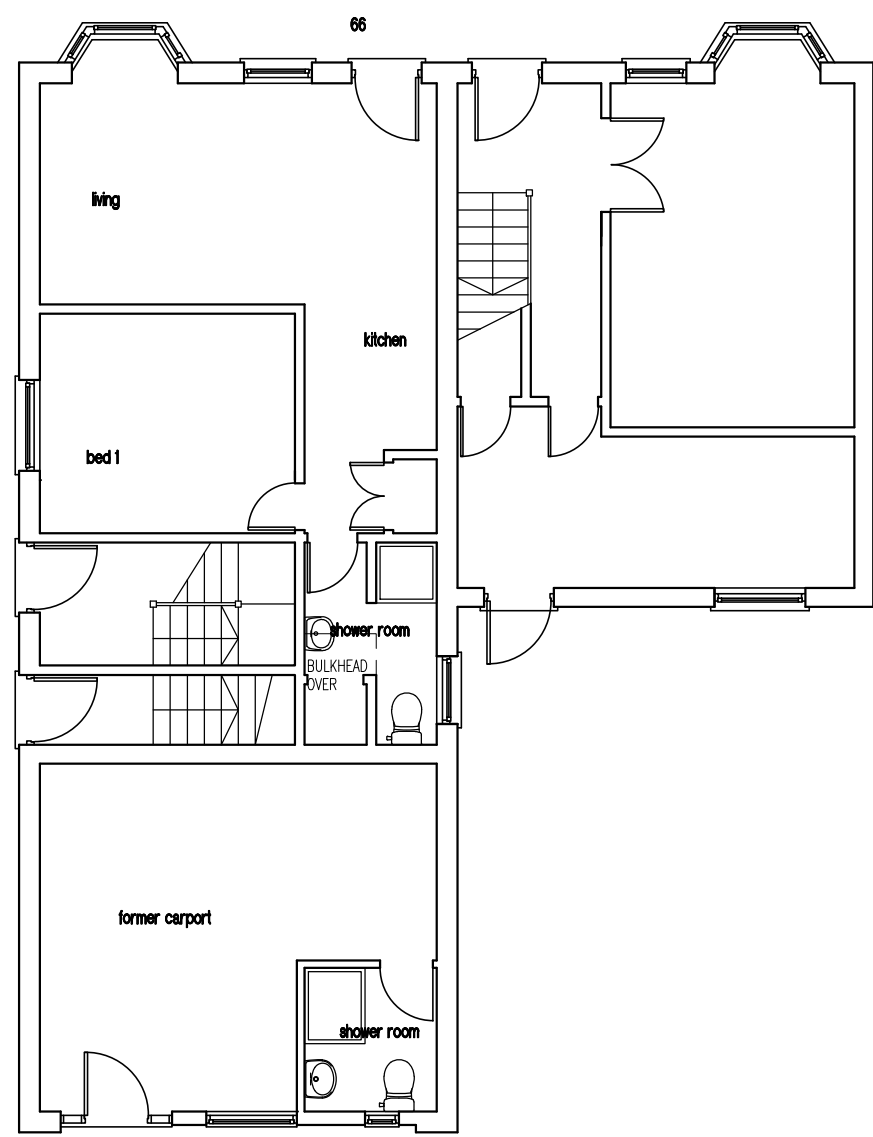


ground floor  
EXISTING

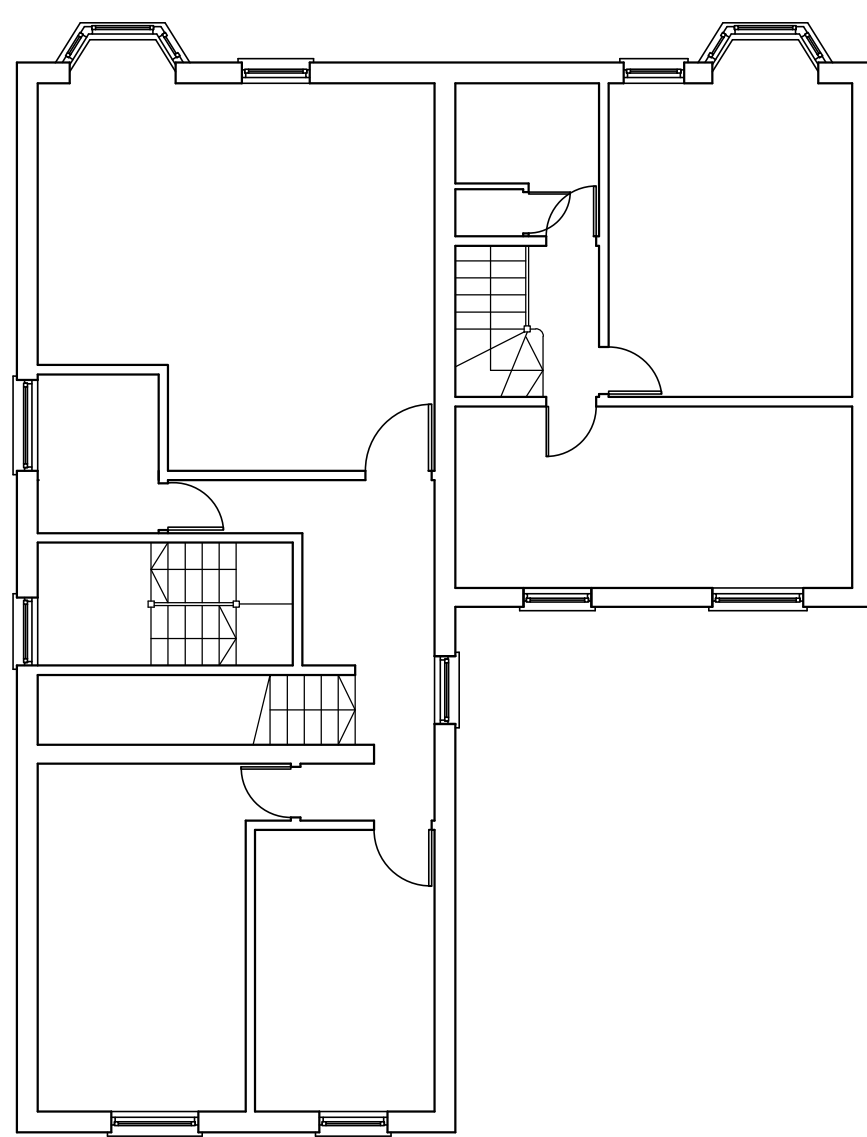


first floor

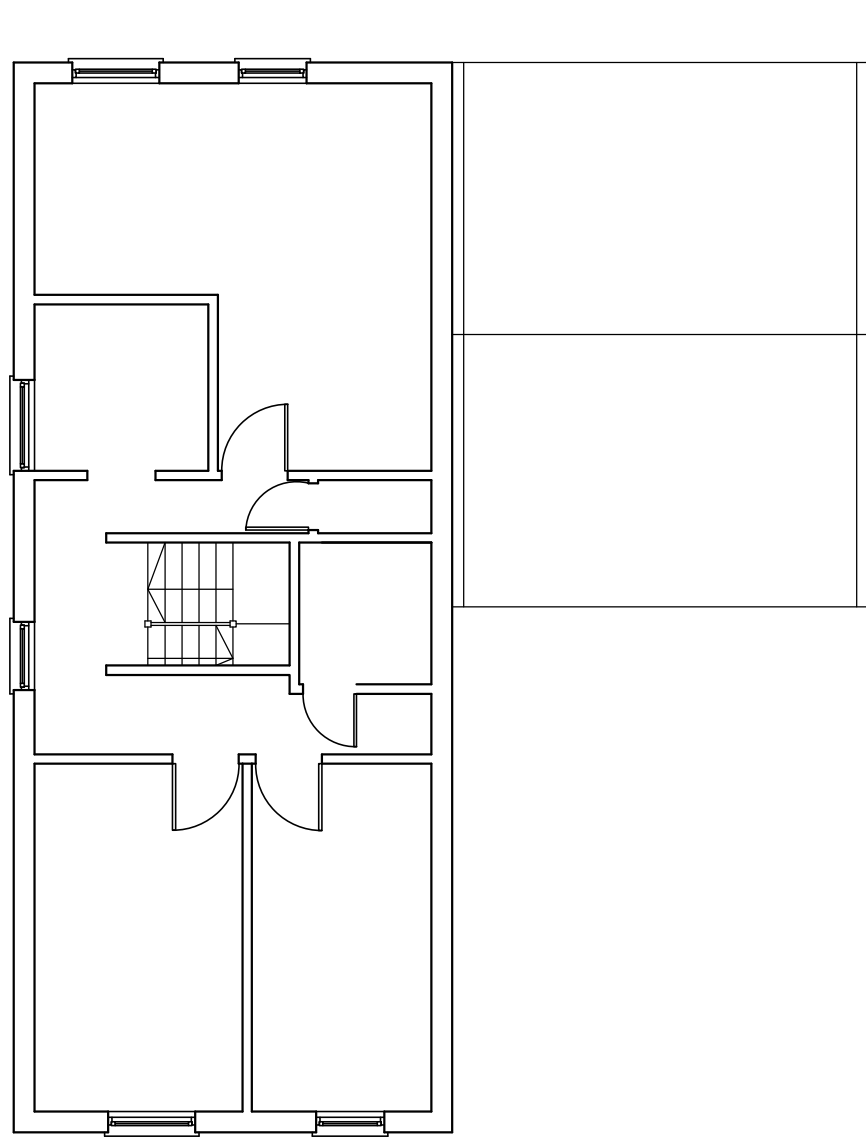


second floor

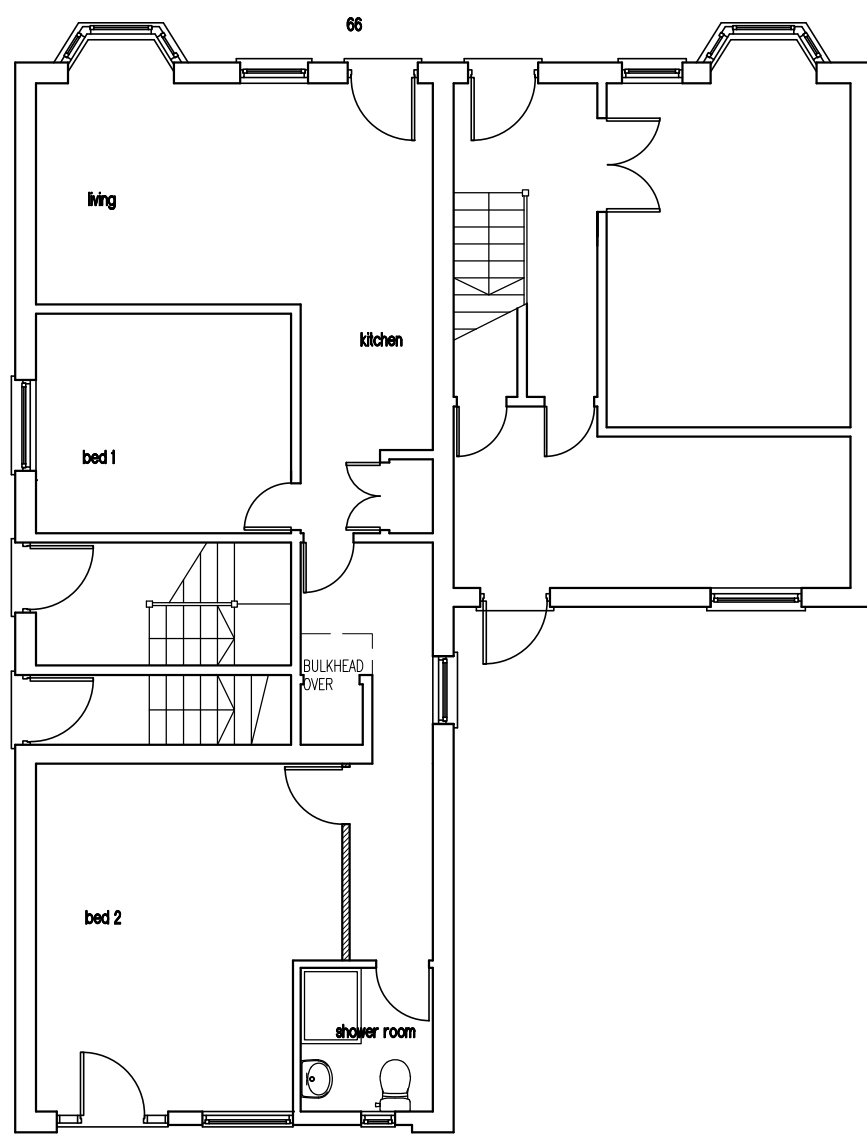

ground floor  
PROPOSED

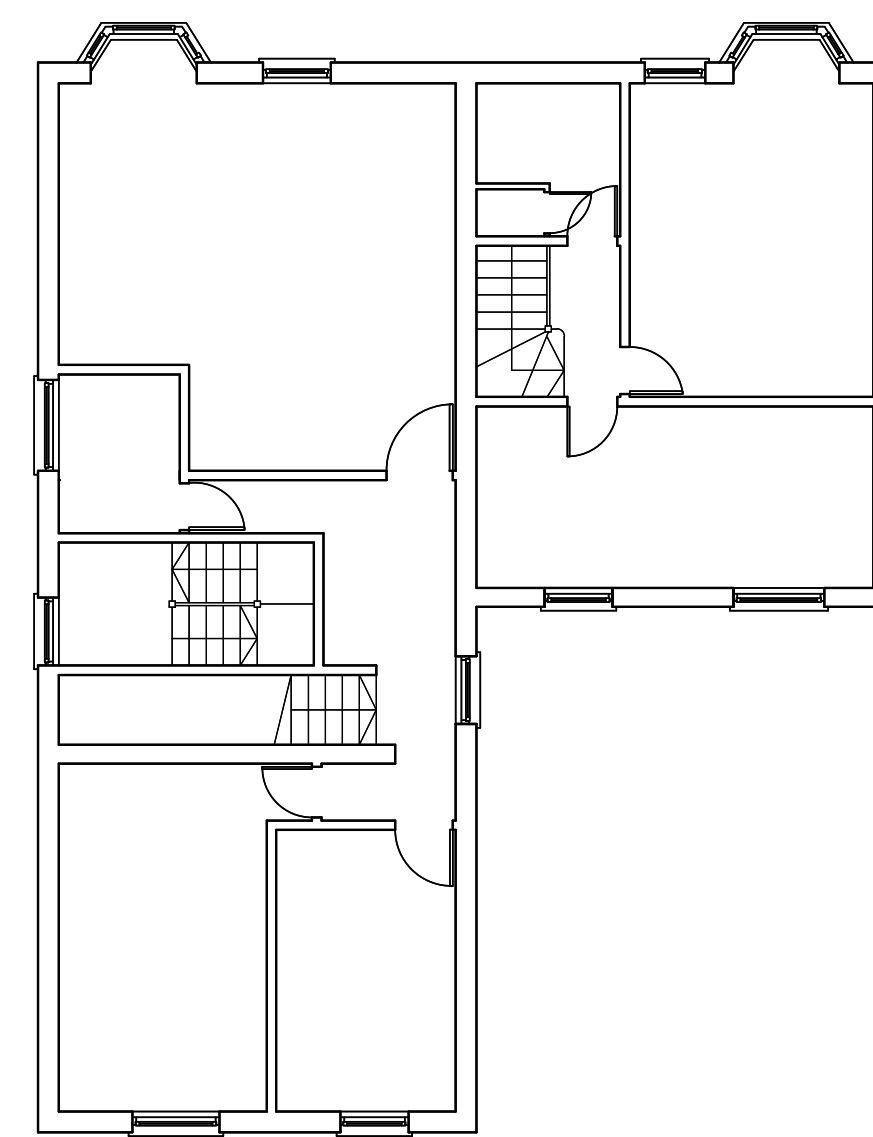

first floor

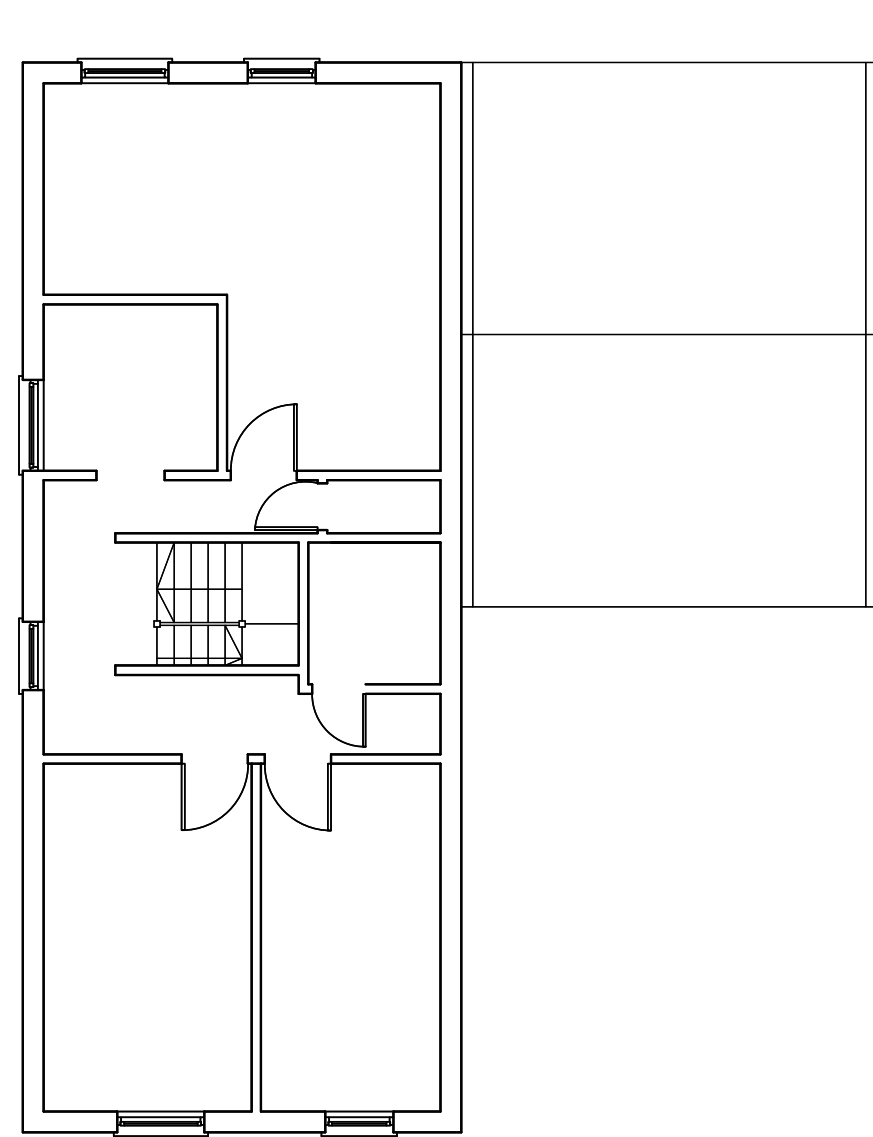


second floor



front elevation  
PROPOSED



side elevation

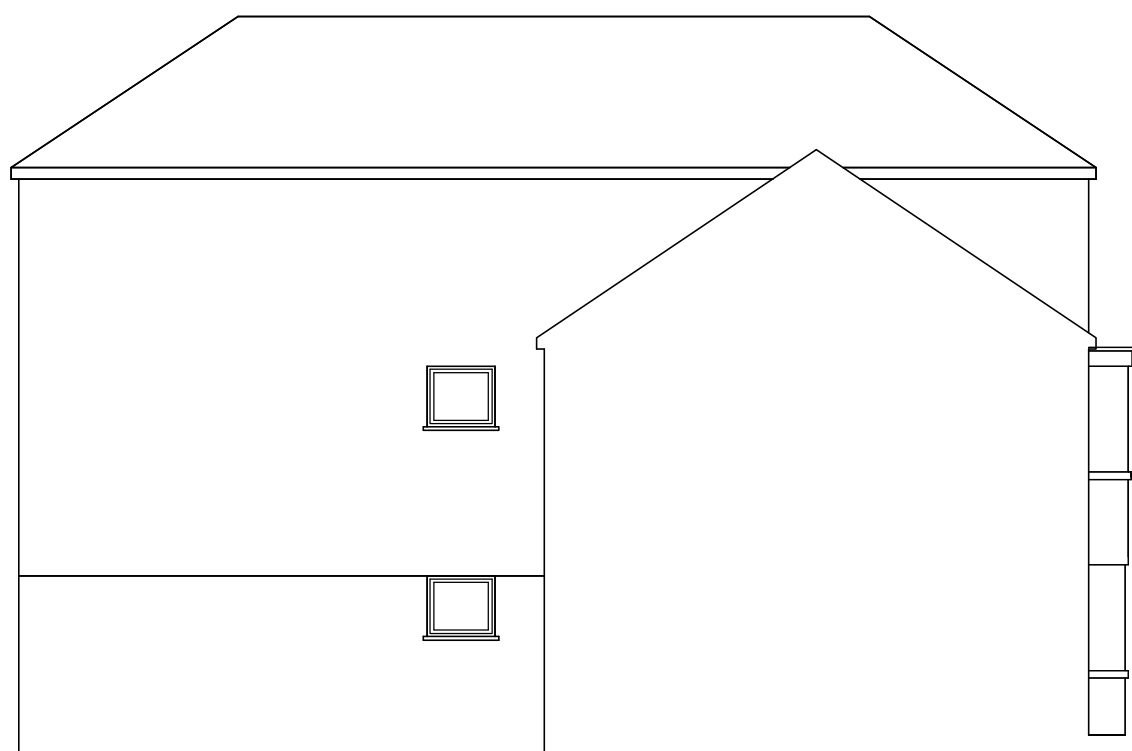

return elevation



rear elevation

D MAR23 GENERAL REVISIONS  
C DEC22 GENERAL REVISIONS  
B SEPT21 MINOR REVISIONS  
A MAY19 GENERAL REVISIONS

**- J S DESIGNS -**  
Suite 3, West Hill House, West Hill  
Dartford, Kent DA1 2EU  
Tel: 01322 286506 Fax: 01322 286504  
e mail: js.designs@btconnect.com  
website: jsdesignsstd.co.uk

Client :  
**LA Construction**

Property Address :  
**68 Havelock Road  
Gravesend**

Drawing Title :  
**Existing & Proposed  
Floor Plans & Elevations**

Scale : 1:100      Date : May19      By : JPS

Drawing Number : 19062-01      Amendment : D